
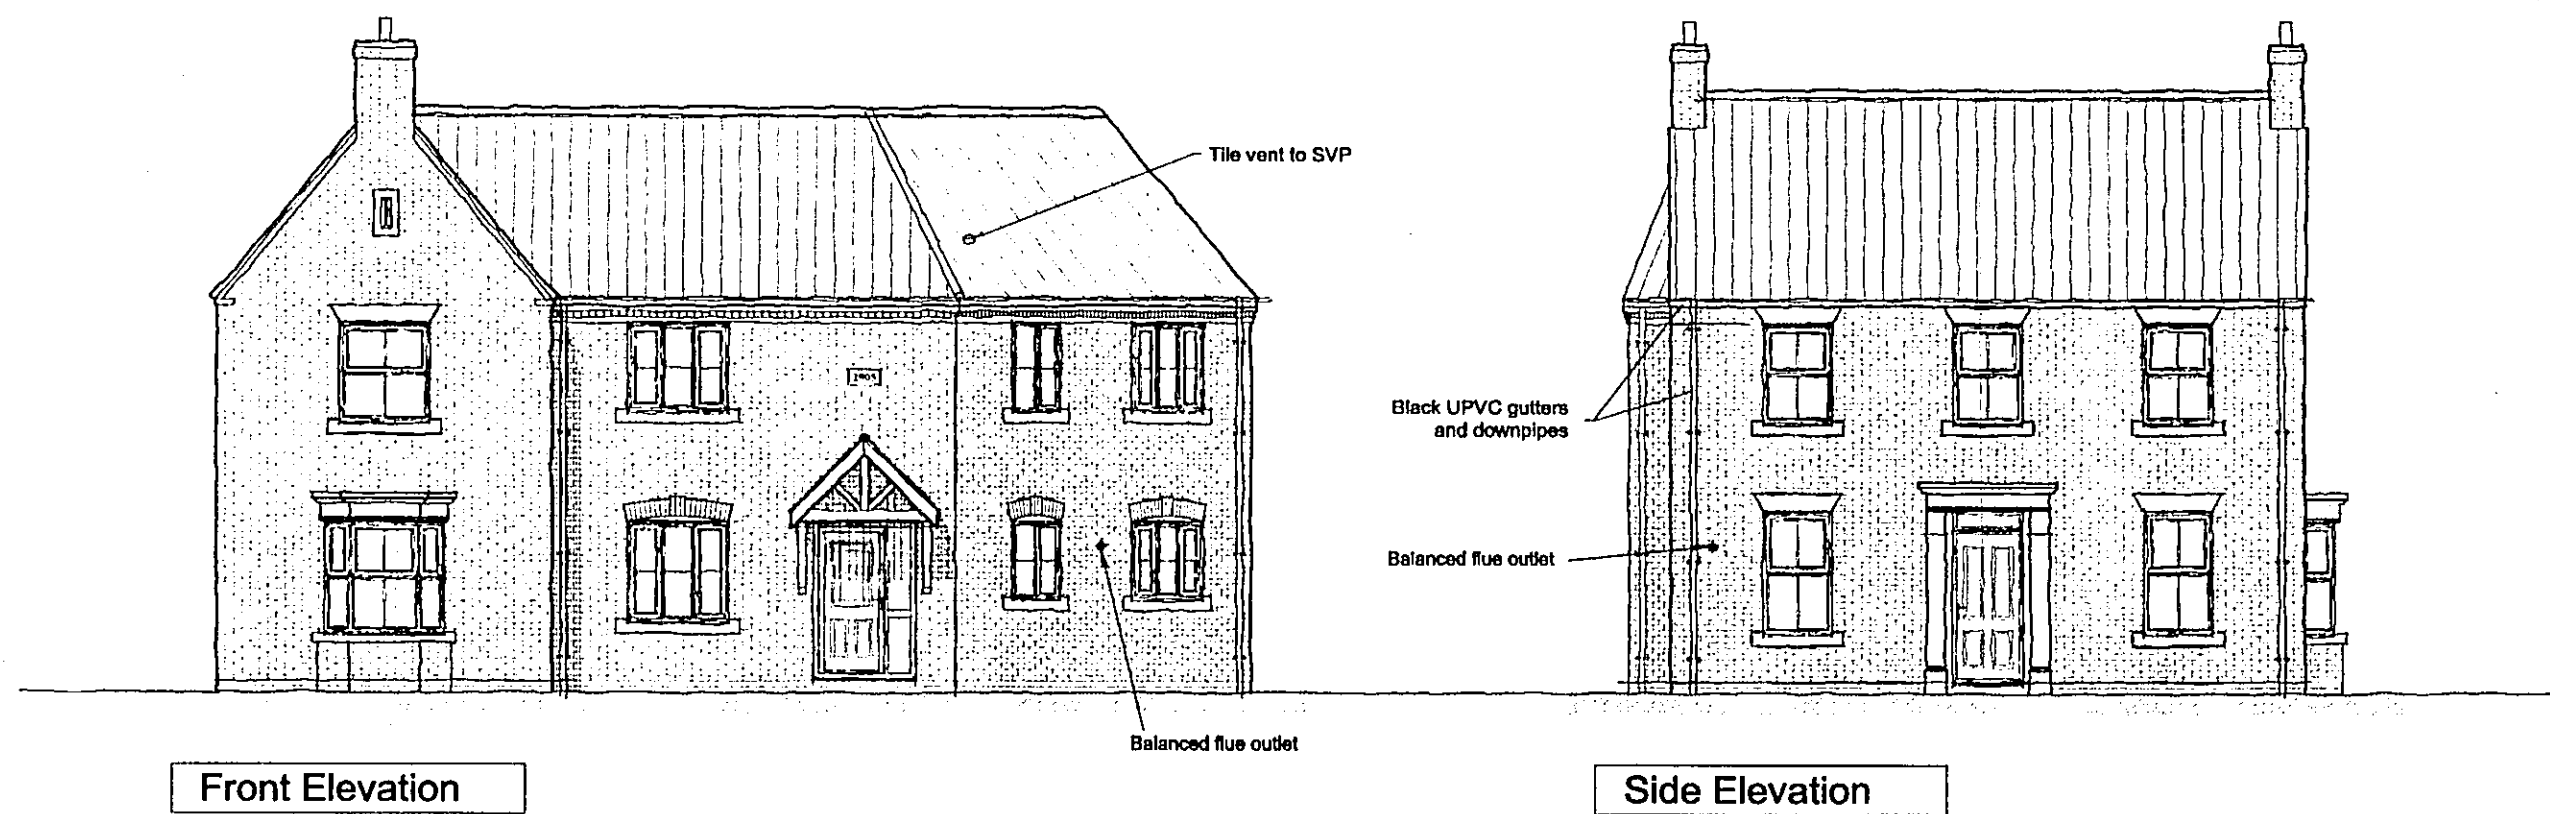
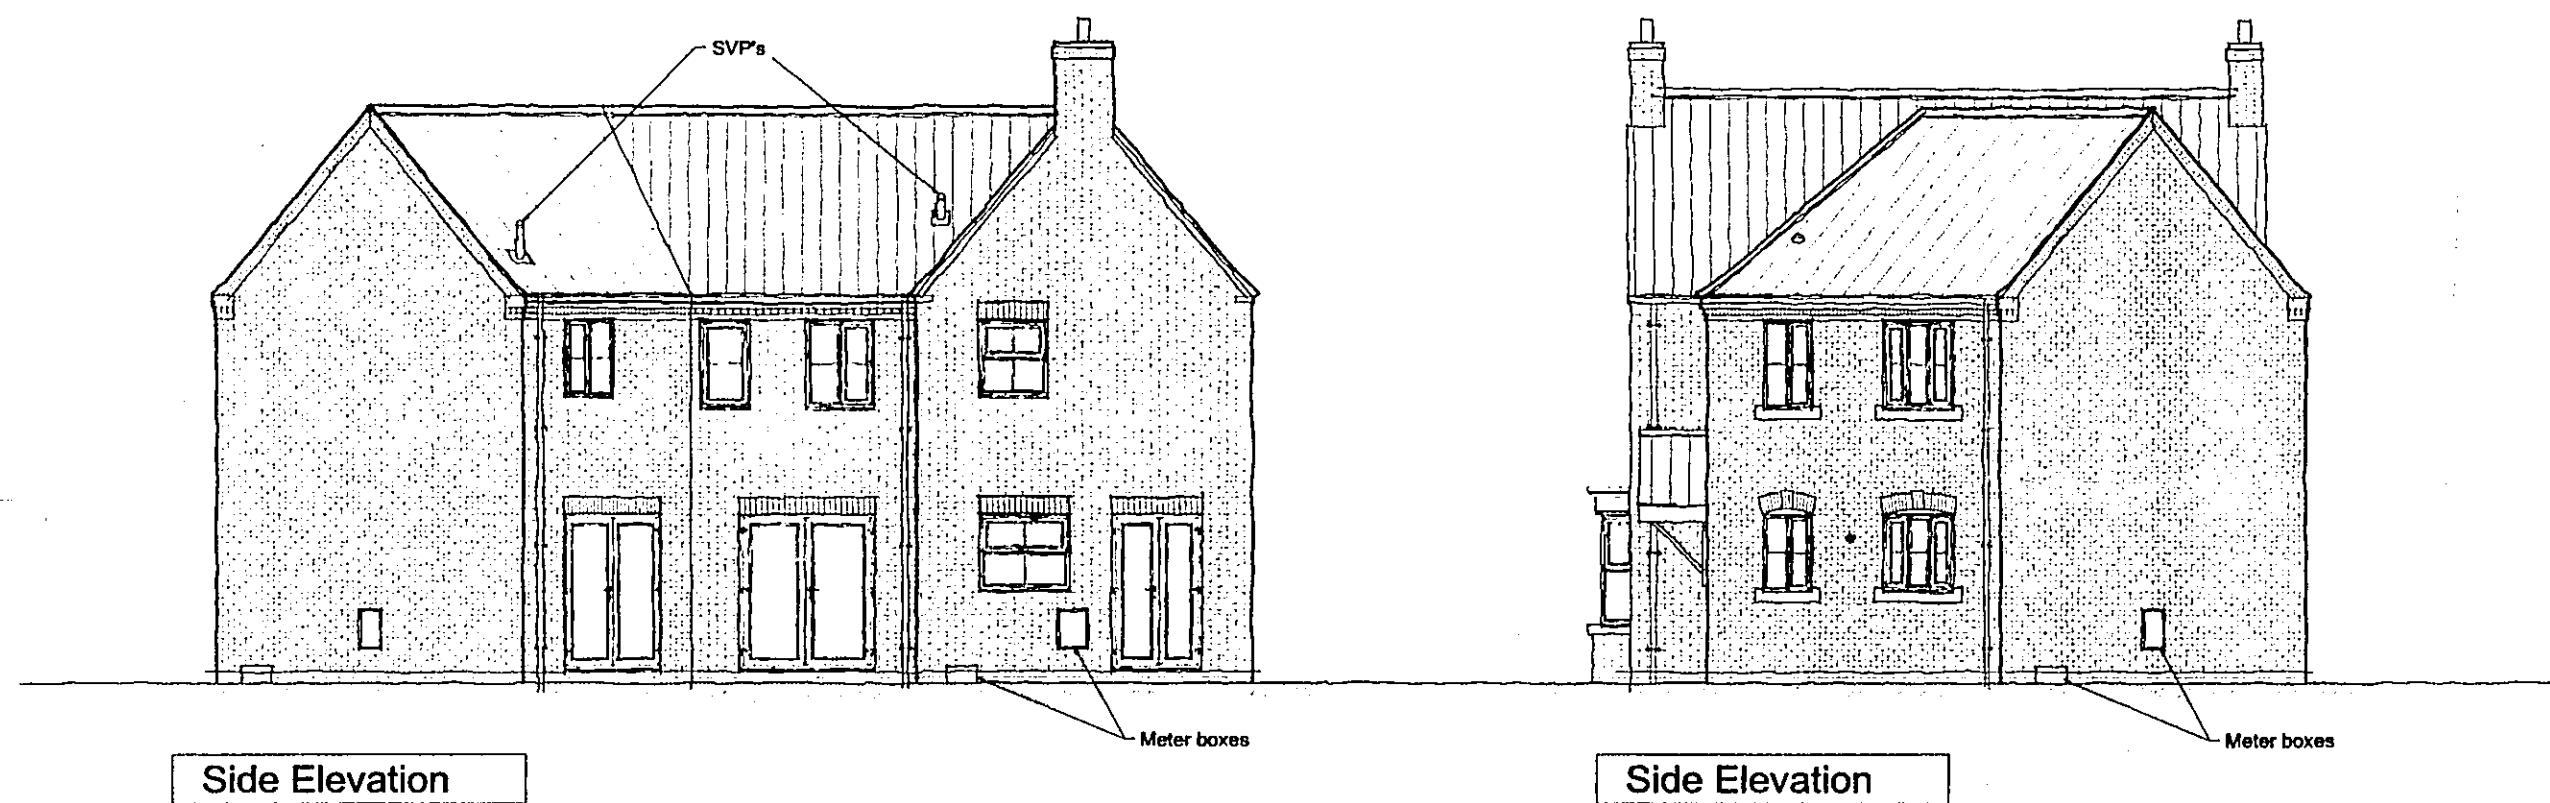
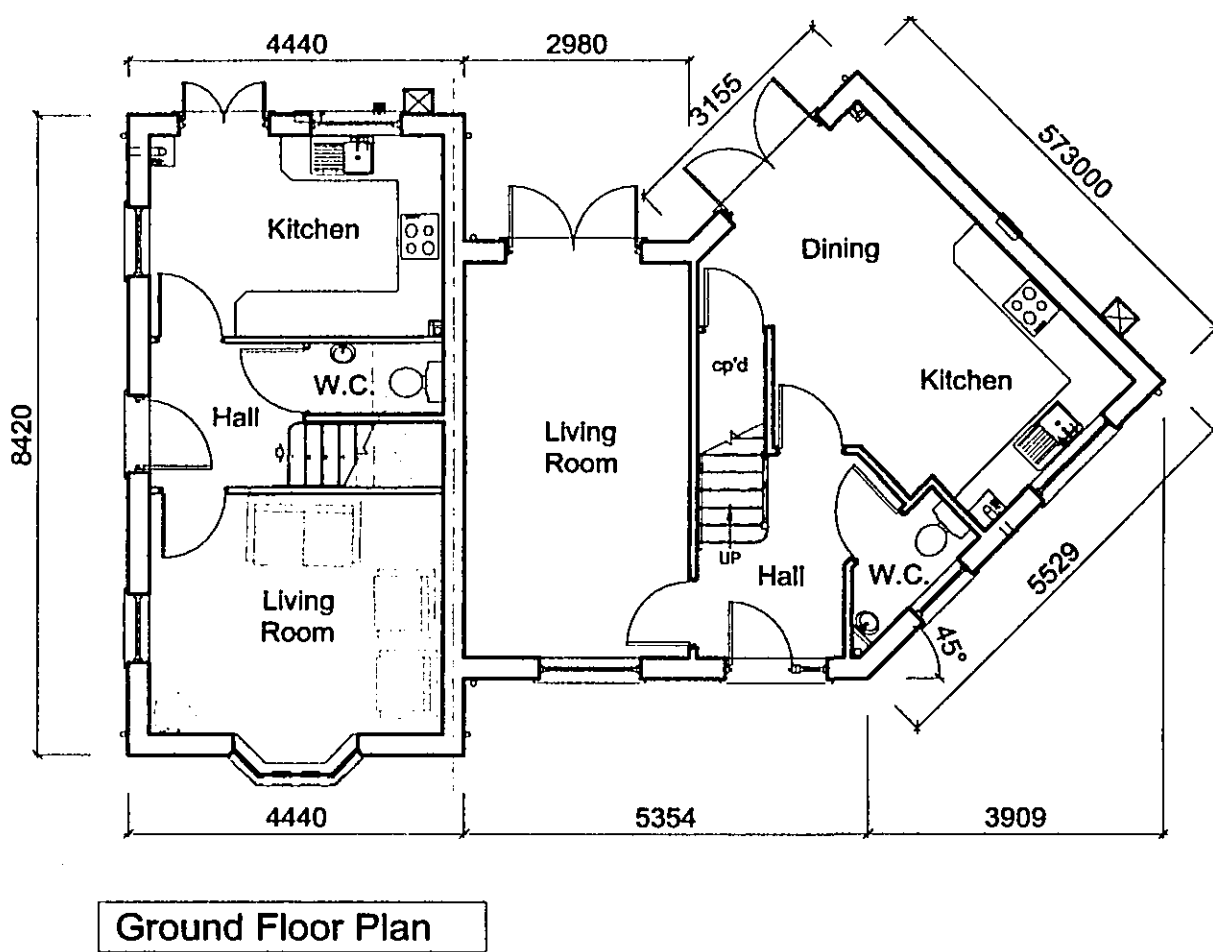


THIS DRAWING IS FOR THE  
PURPOSE OF OBTAINING  
PLANNING PERMISSION ONLY

SHDC  
PLANNING & DEVELOPMENT  
16 JAN 2007  
Ref. 0079/07

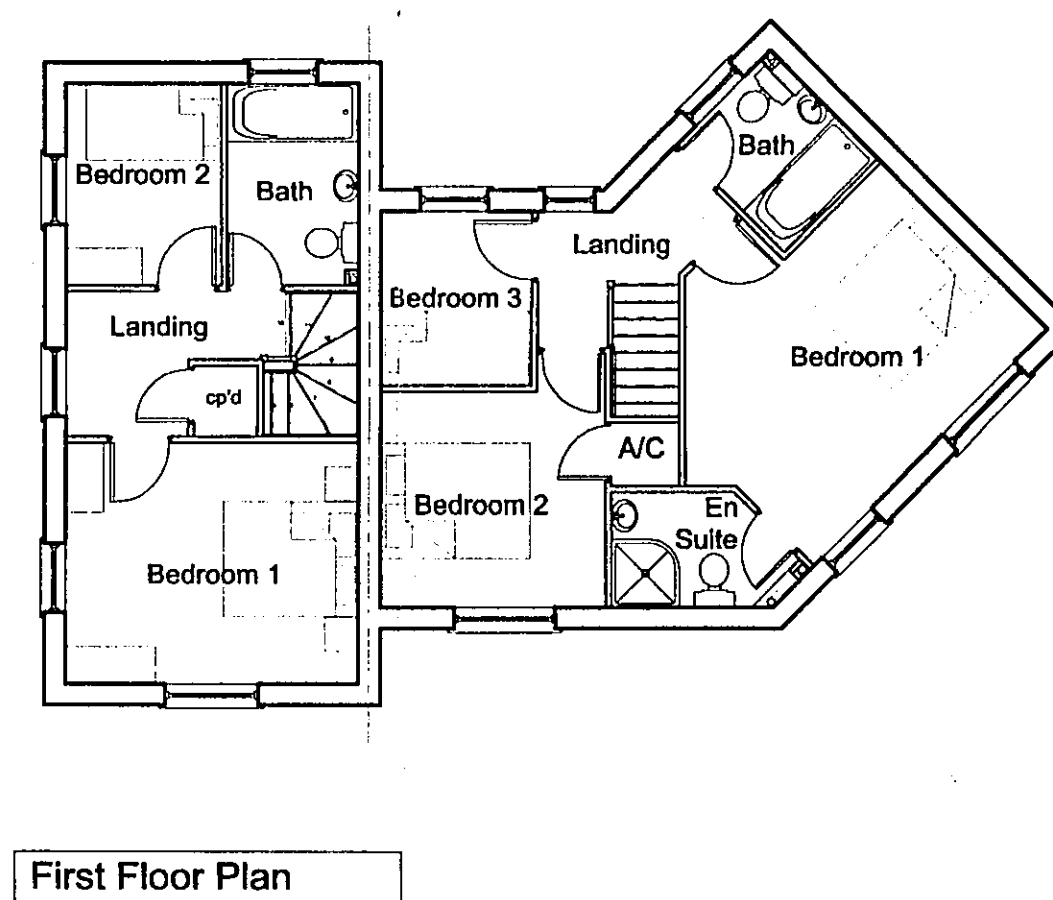

DETERMINED  
PLAN  
DRAWING  
16 JAN 2007  
ISSUED

ORIGINAL  
IF  
RED

|      |    |                                                       |          |
|------|----|-------------------------------------------------------|----------|
| B    | JB | Meter boxes, flues & SVPs added                       | 06-11-06 |
| A    | JB | Plot 14 substituted for new house type & stepped back | 27-10-05 |
| Rev. | By | Notes                                                 | Date     |

**rdc** THE ROBERT DOUGHTY CONSULTANCY LIMITED  
TOWN AND COUNTRY PLANNING-LANDSCAPE ARCHITECTURE  
32 High Street, Helpingsham, Spalding, Lincolnshire, NG34 0RA  
Tel: (01529) 421848 Fax: (01529) 421358  
Website: www.rdc-landplan.demon.co.uk  
E mail: admin@rdc-landplan.demon.co.uk

|                                                               |             |         |        |
|---------------------------------------------------------------|-------------|---------|--------|
| Client: Fieldview Homes                                       |             |         |        |
| Project: London Rd / Magellan Way, Spalding                   |             |         |        |
| Drawing title: Plots 14 & 15 - Design Details - 668 & 924sqft |             |         |        |
| Job No.                                                       | Drawing No. | Rev.    | Drawn  |
| 544-15                                                        | 01-DD-01    | B       | j.r.b. |
| Scale                                                         | Date        | Checked |        |
| 1:100                                                         | 11/10/05    |         |        |

DO NOT SCALE from this drawing. All measurements should be checked against on site conditions and any discrepancies should be brought to the attention of the Robert Doughty Consultancy.

P:\Projects\500-599\544 Fieldview Developments\544-15 Magellan Way, Spalding\CAD Files\00-RDC Drawings\Current\544-15-01.dwg, 07/11/2006 16:01:42