



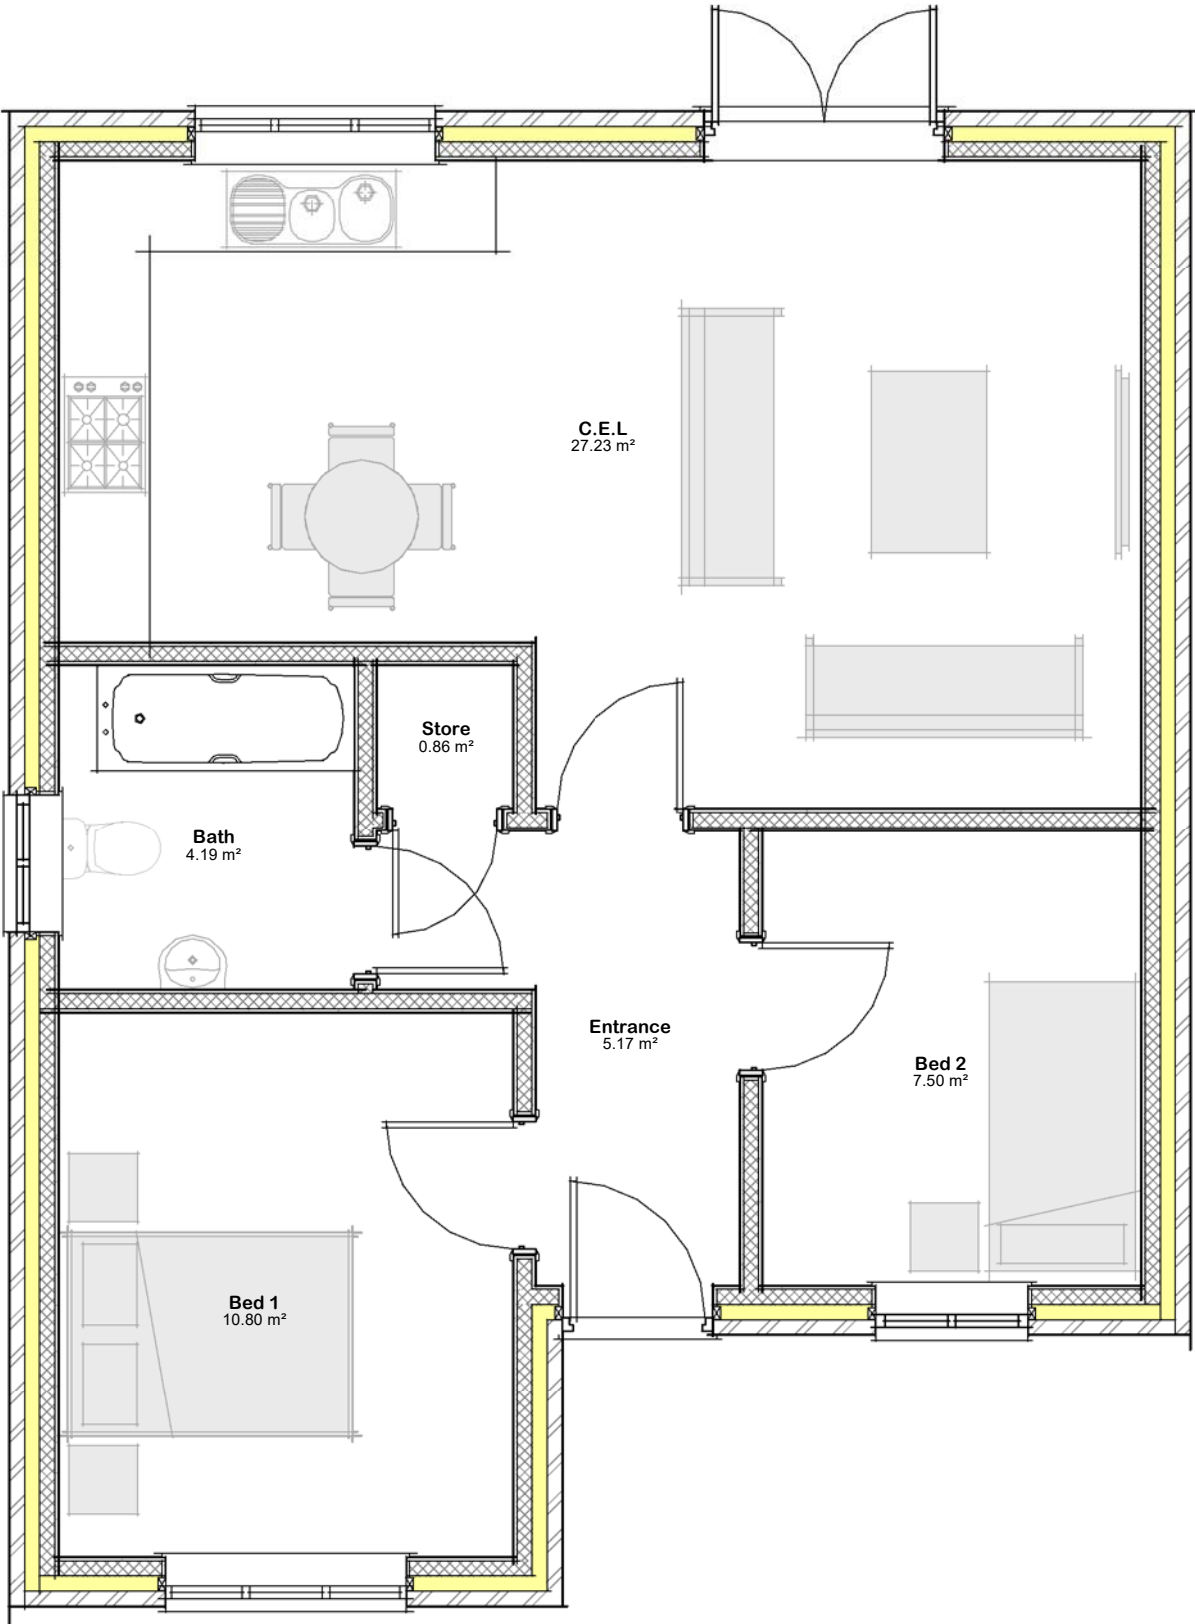

08 / 1 - Proposed Ground Floor Schedule		
Name	Area	Perimeter
Bath	4.20 m ²	8.2 m
Bed 1	10.80 m ²	13.2 m
Bed 2	7.50 m ²	11.0 m
C.E.L	27.25 m ²	22.9 m
Entrance	5.15 m ²	10.8 m
Store	0.85 m ²	3.7 m
Grand total: 6	55.75 m ²	69.8 m

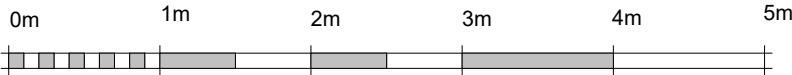

VISUAL SCALE 1:50 @ a3