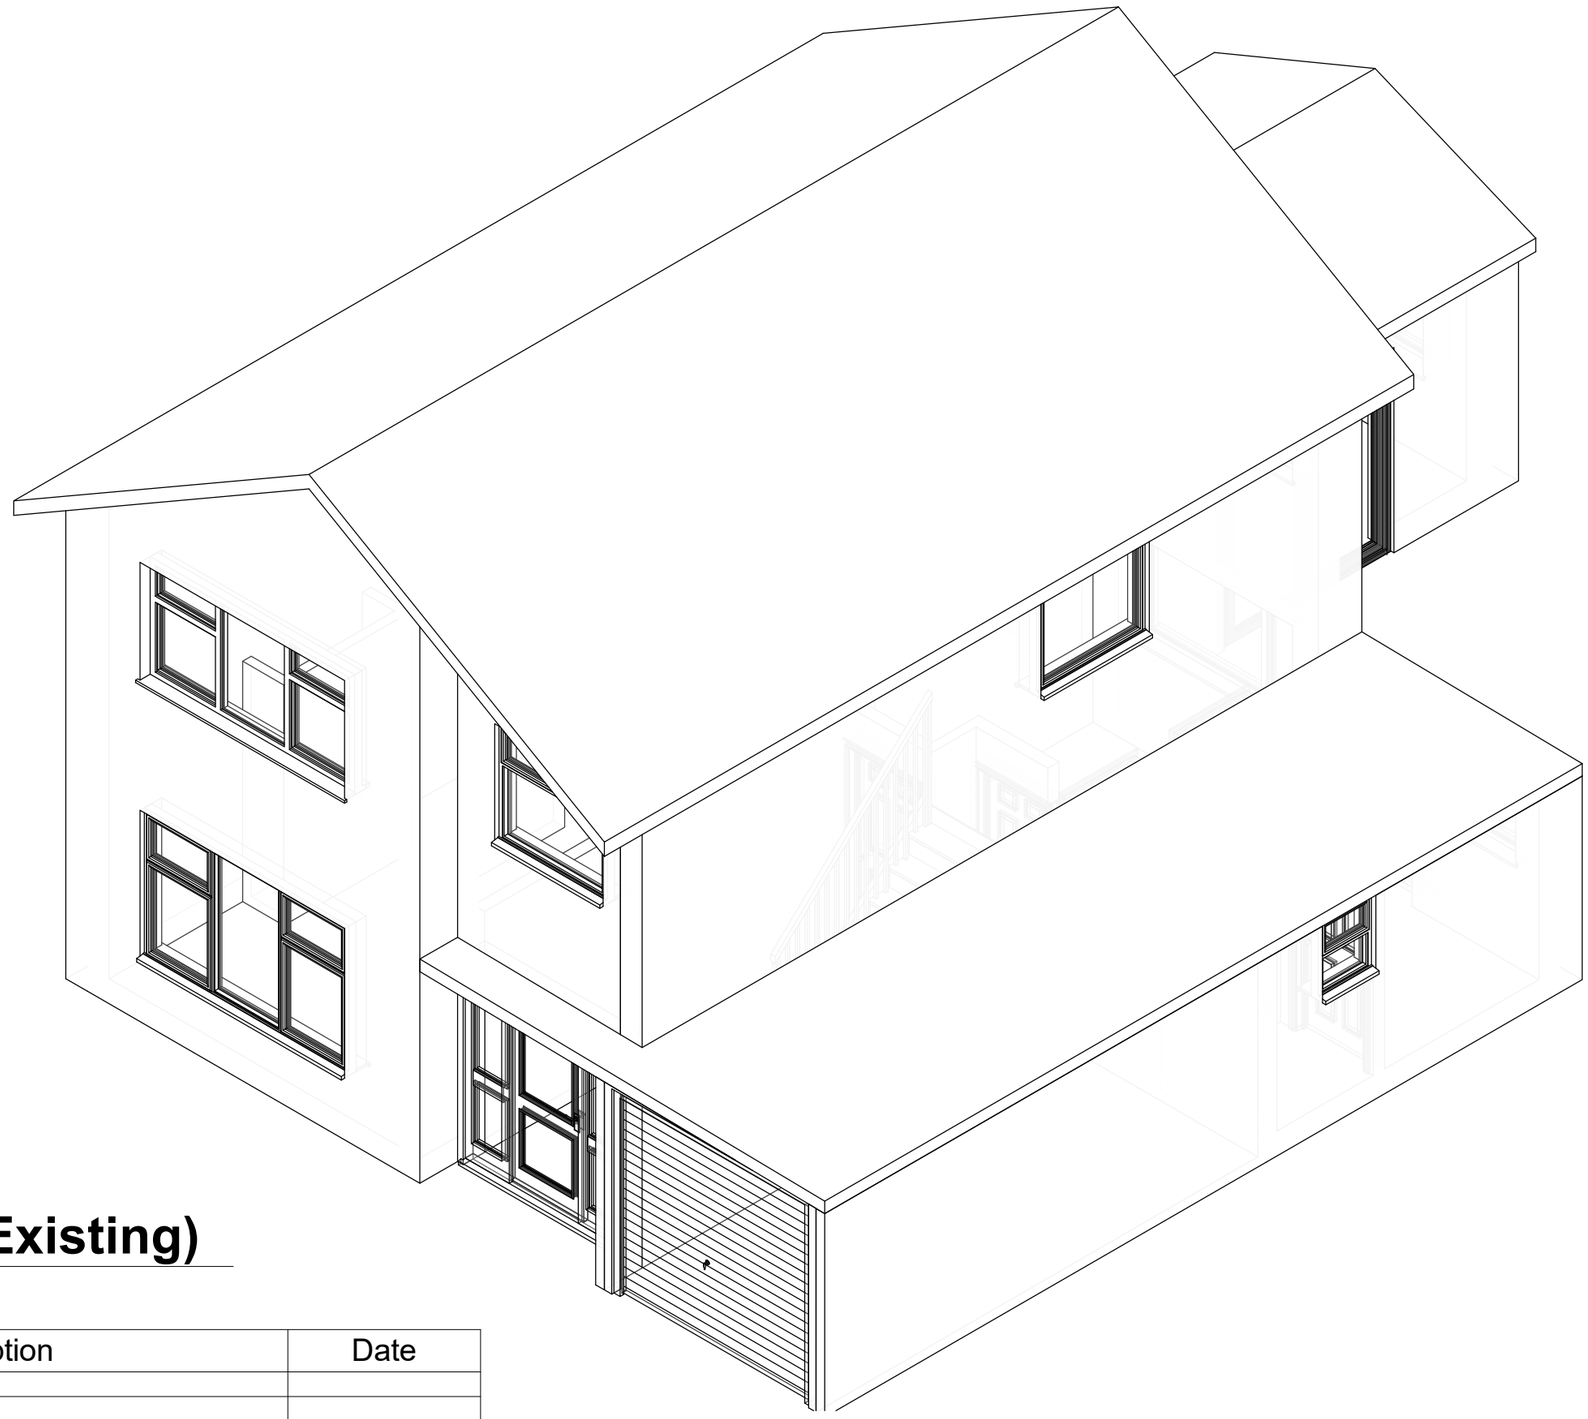


1 3D View - (Existing)

Rev.	Description	Date

SOUTH HOLLAND DISTRICT COUNCIL
Building Consultancy South Holland

CLIENT / ADDRESS	Miss K Clark 33 Helmsley Way Spalding PE12 6BG	PROJECT Accessibility Adaptation	Date 04/01/2022	Project number DFG/21/1296	Scale (@ A3)
		SHEET Existing 3D View	Drawn by SG	DRAWING NUMBER 03	REV