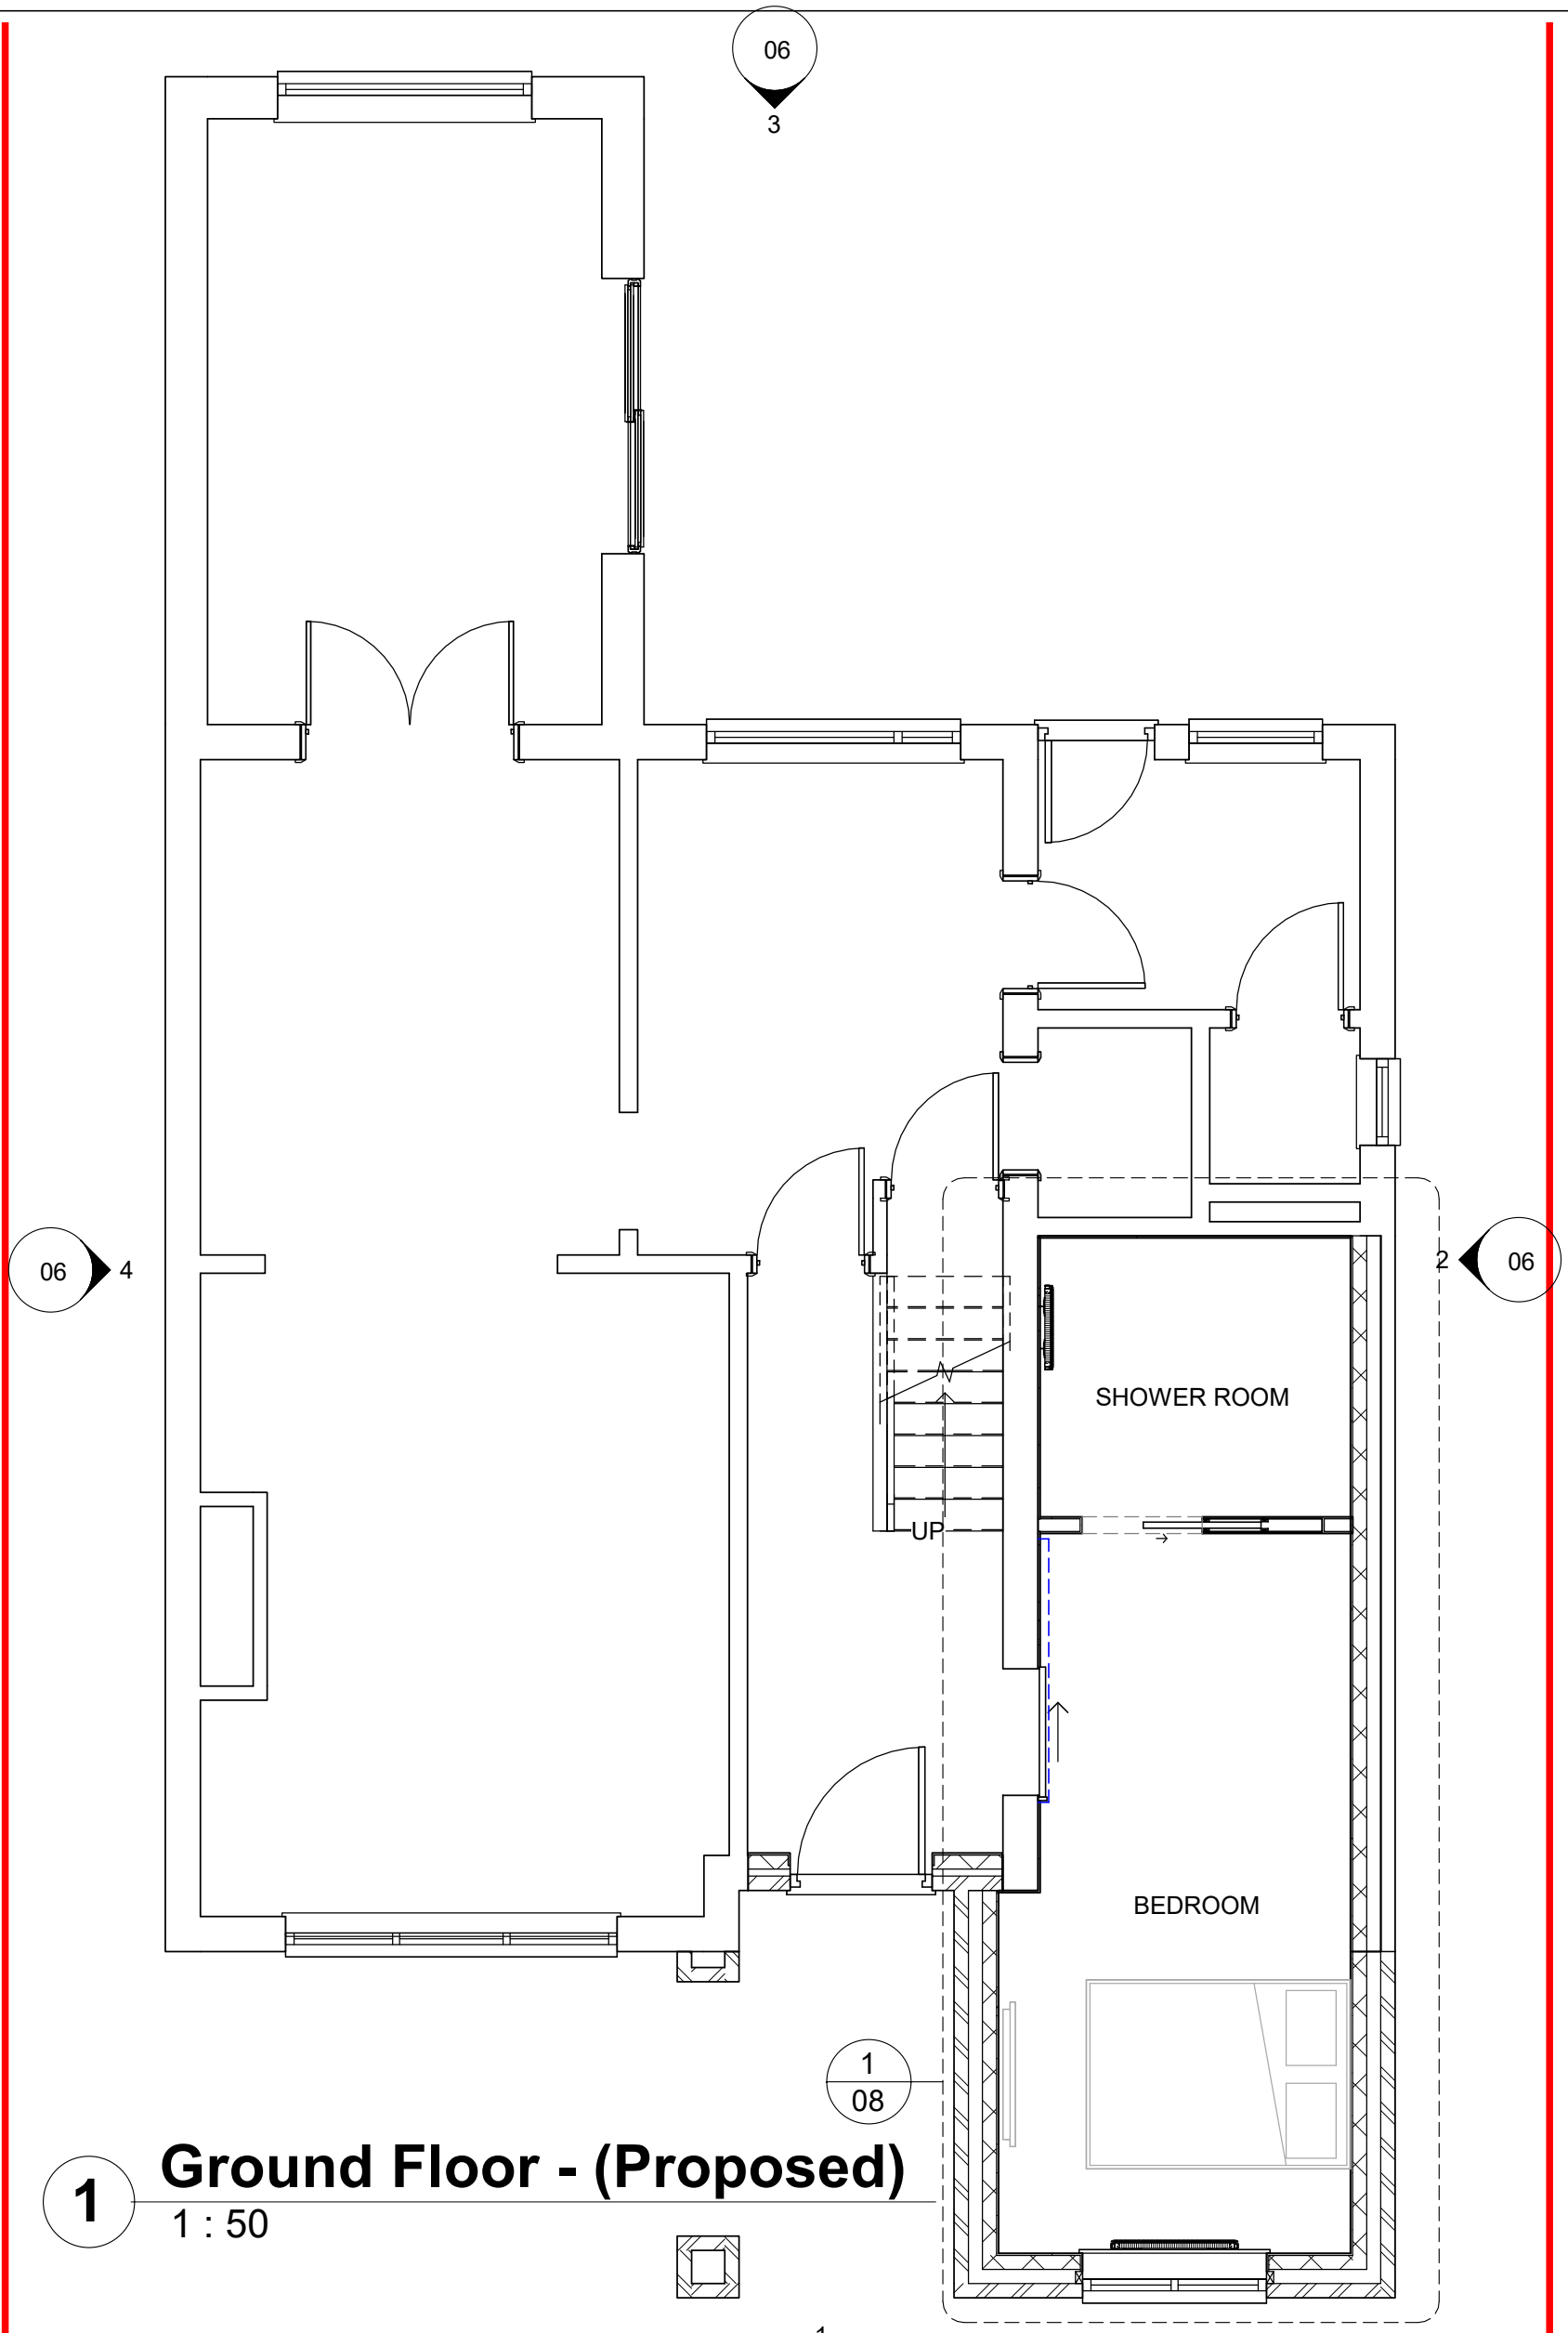


1 Ground Floor - (Proposed)

1 : 50

SOUTH HOLLAND DISTRICT COUNCIL

Building Consultancy South Holland

Rev.	Description	Date
A	General Revisions	17/01/2022

CLIENT Miss K Clark ADDRESS 33 Helmsley Way Spalding PE12 6BG	PROJECT Accessibility Adaptation	Date 04/01/2022	Project number DFG/21/1296	Scale (@ A3) 1 : 50
	SHEET Proposed Ground	Drawn by SG	DRAWING NUMBER 05	REV A