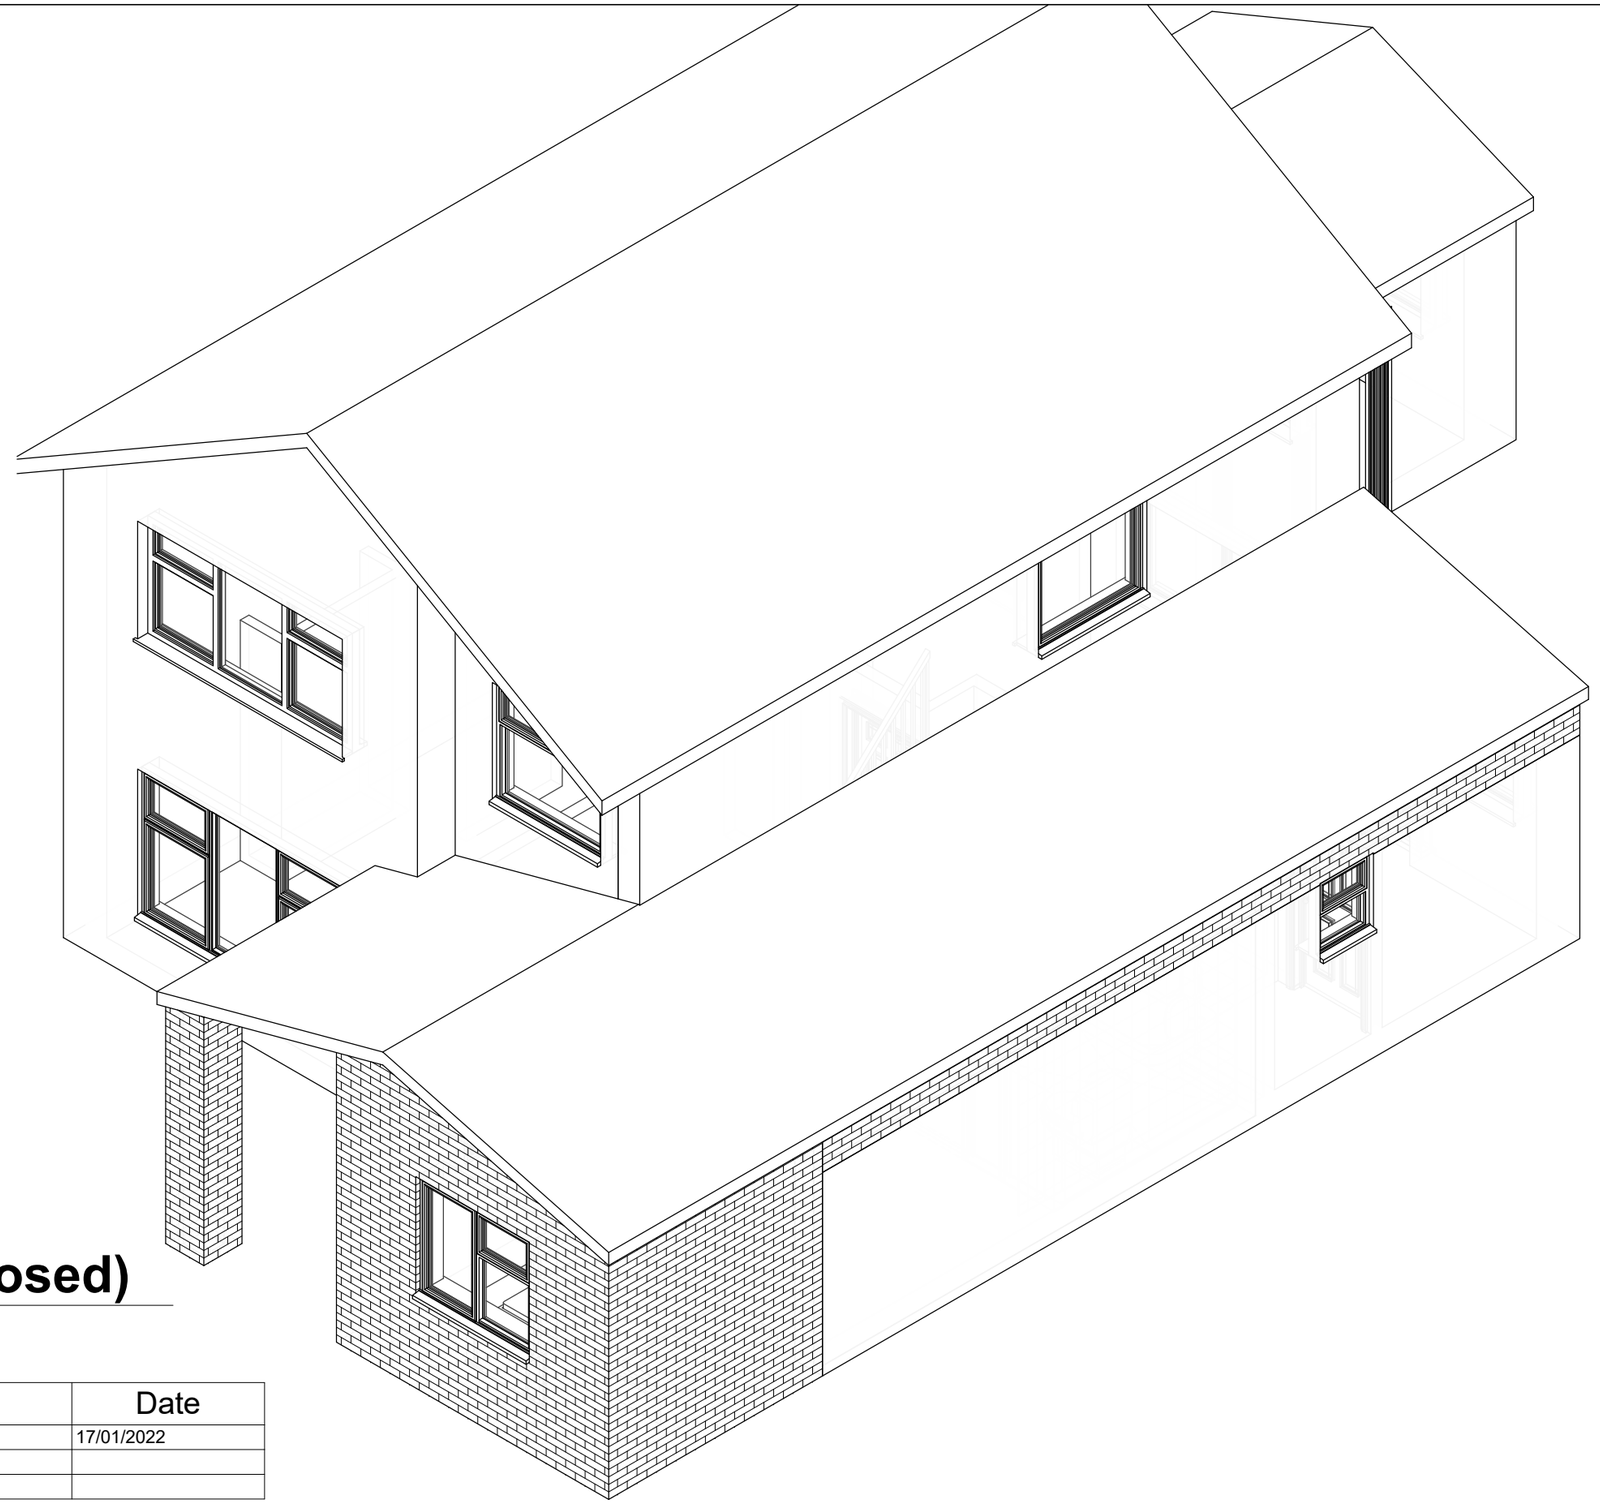


1 3D View - (Proposed)

Rev.	Description	Date
A	General Revisions	17/01/2022

SOUTH HOLLAND DISTRICT COUNCIL
Building Consultancy South Holland

CLIENT ADDRESS	Miss K Clark 33 Helmsley Way Spalding PE12 6BG	PROJECT Accessibility Adaptation	Date 04/01/2022	Project number DFG/21/1296	Scale (@ A3)
		SHEET Proposed 3D View	Drawn by SG	DRAWING NUMBER 07	REV A