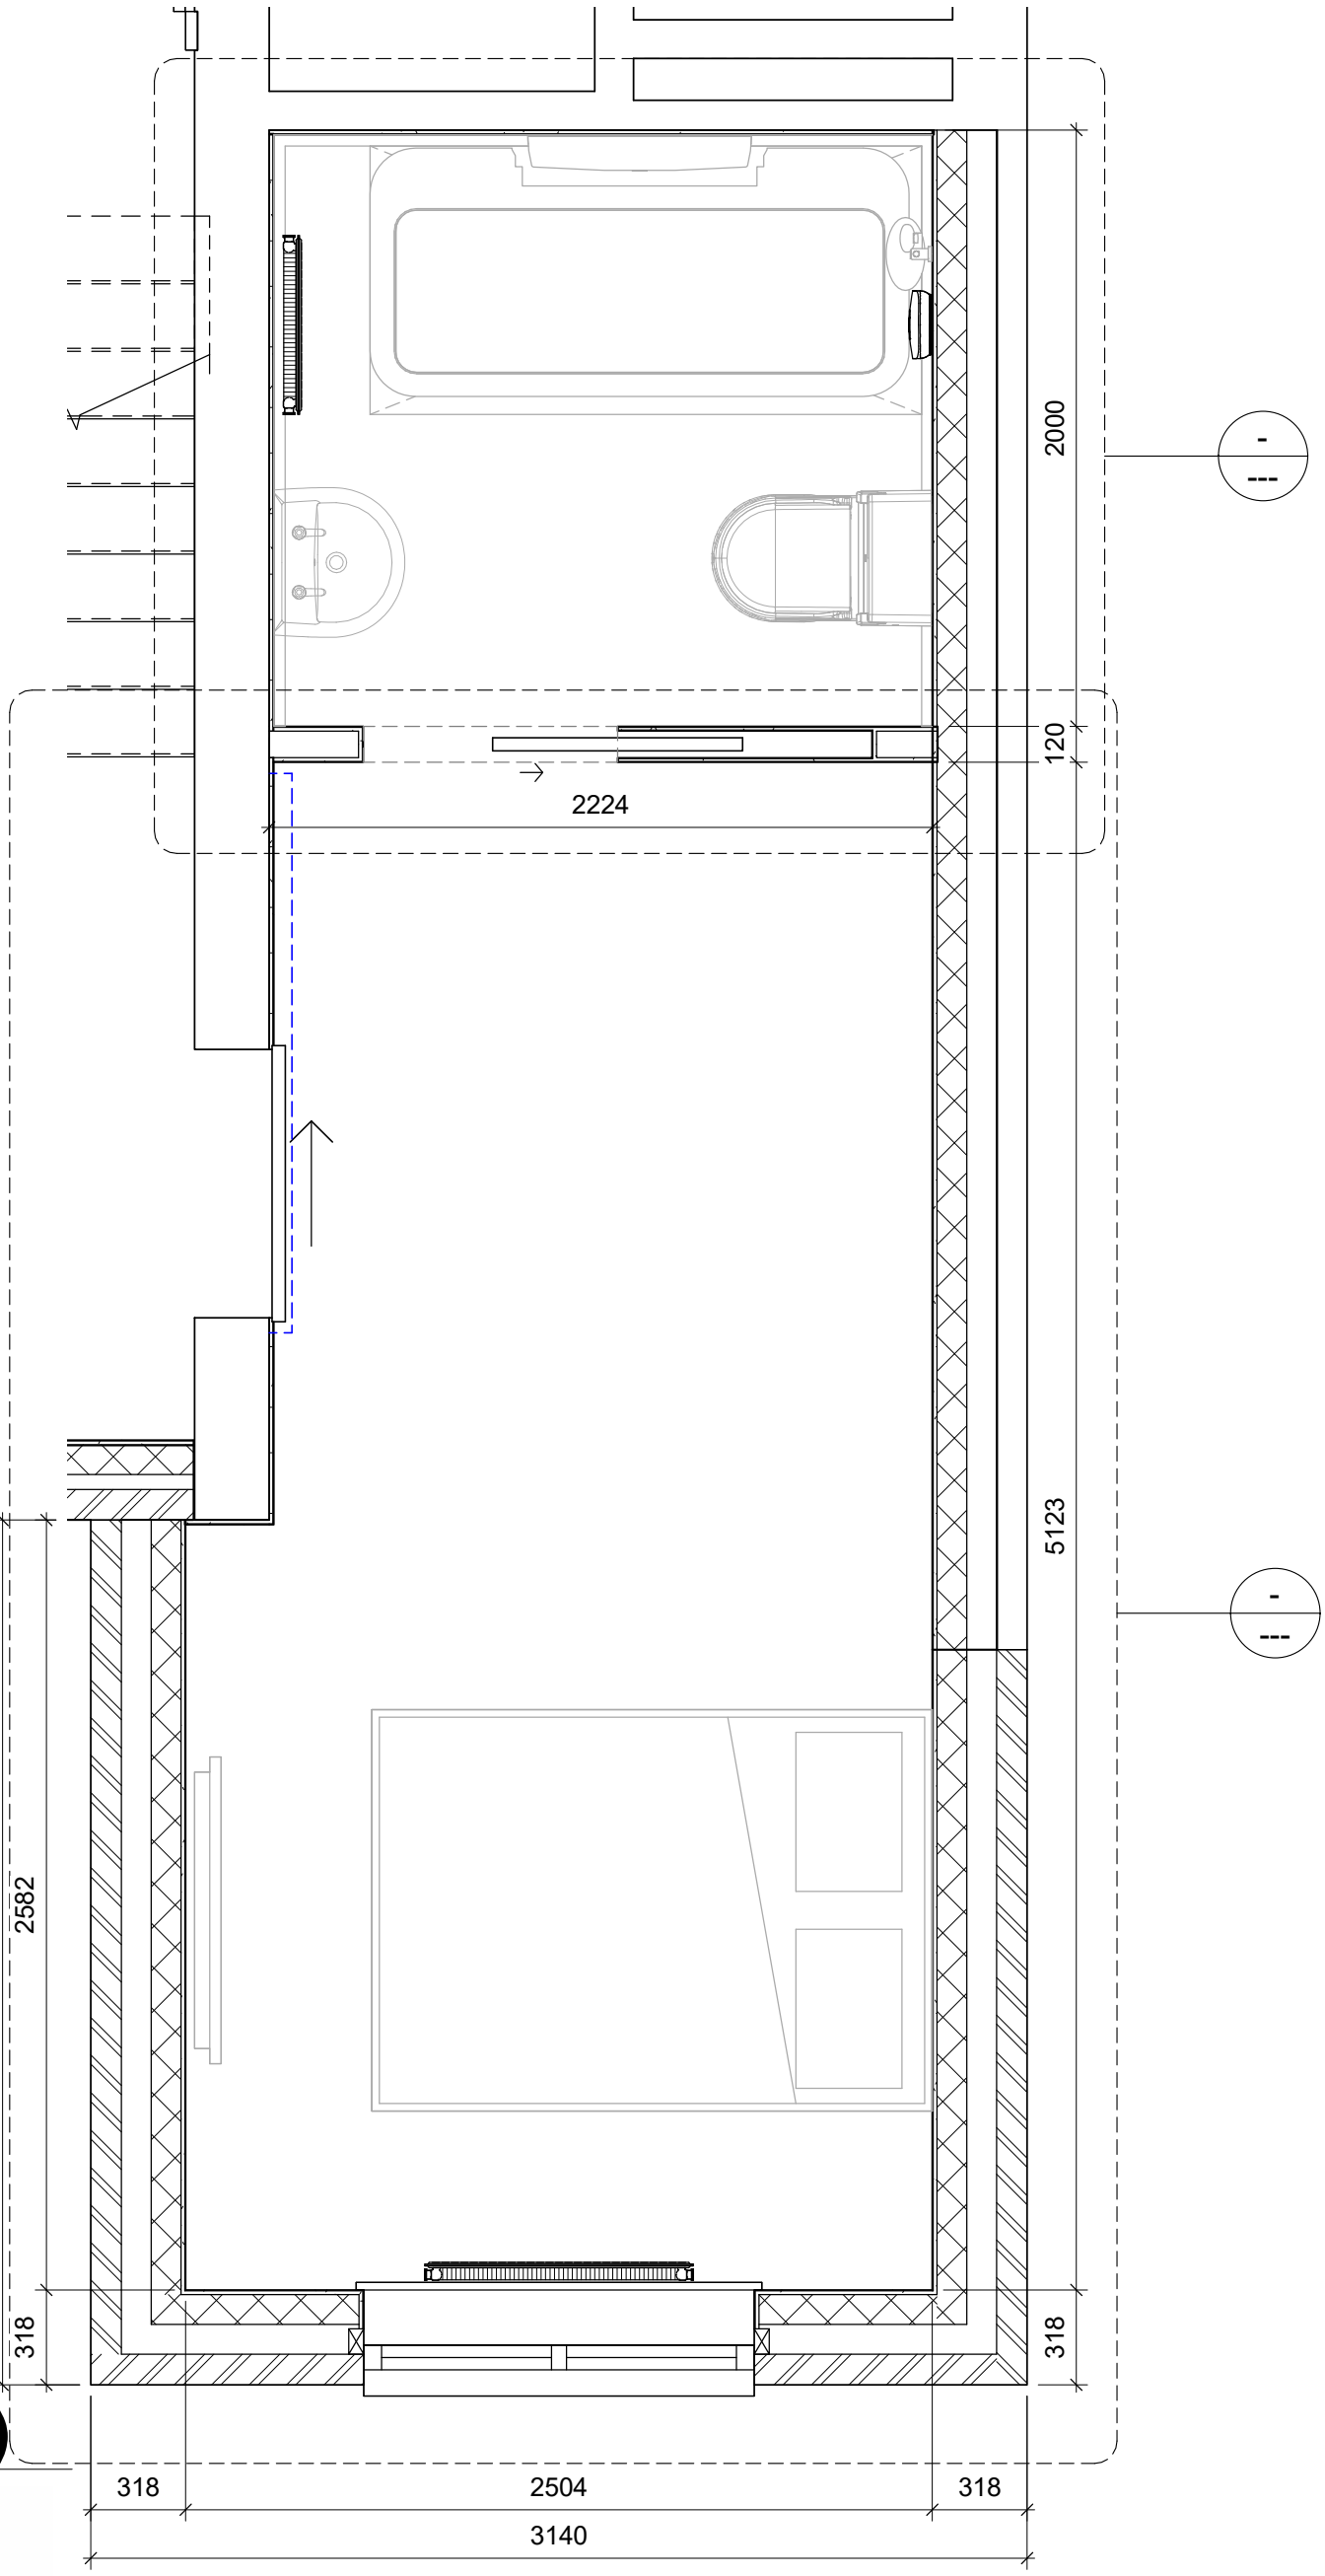



1 **Extension - (Proposed)**

1 : 25

SOUTH HOLLAND DISTRICT COUNCIL

Building Consultancy South Holland

| Rev. | Description | Date |
|---|---|---|
| A | General Revisions | 17/01/2022 |
| | | |
| | | |

CLIENT

Miss K Clark

ADDRESS

33 Helmsley Way
Spalding
PE12 6BG

PROJECT
Accessibility Adaptation

Date
04/01/2022

Project number
DFG/21/1296

Scale (@ A3)
1 : 25

SHEET
Proposed Extension

Drawn by
SG

DRAWING NUMBER
08

REV
A