

1296 Grant - Location Plan 2500

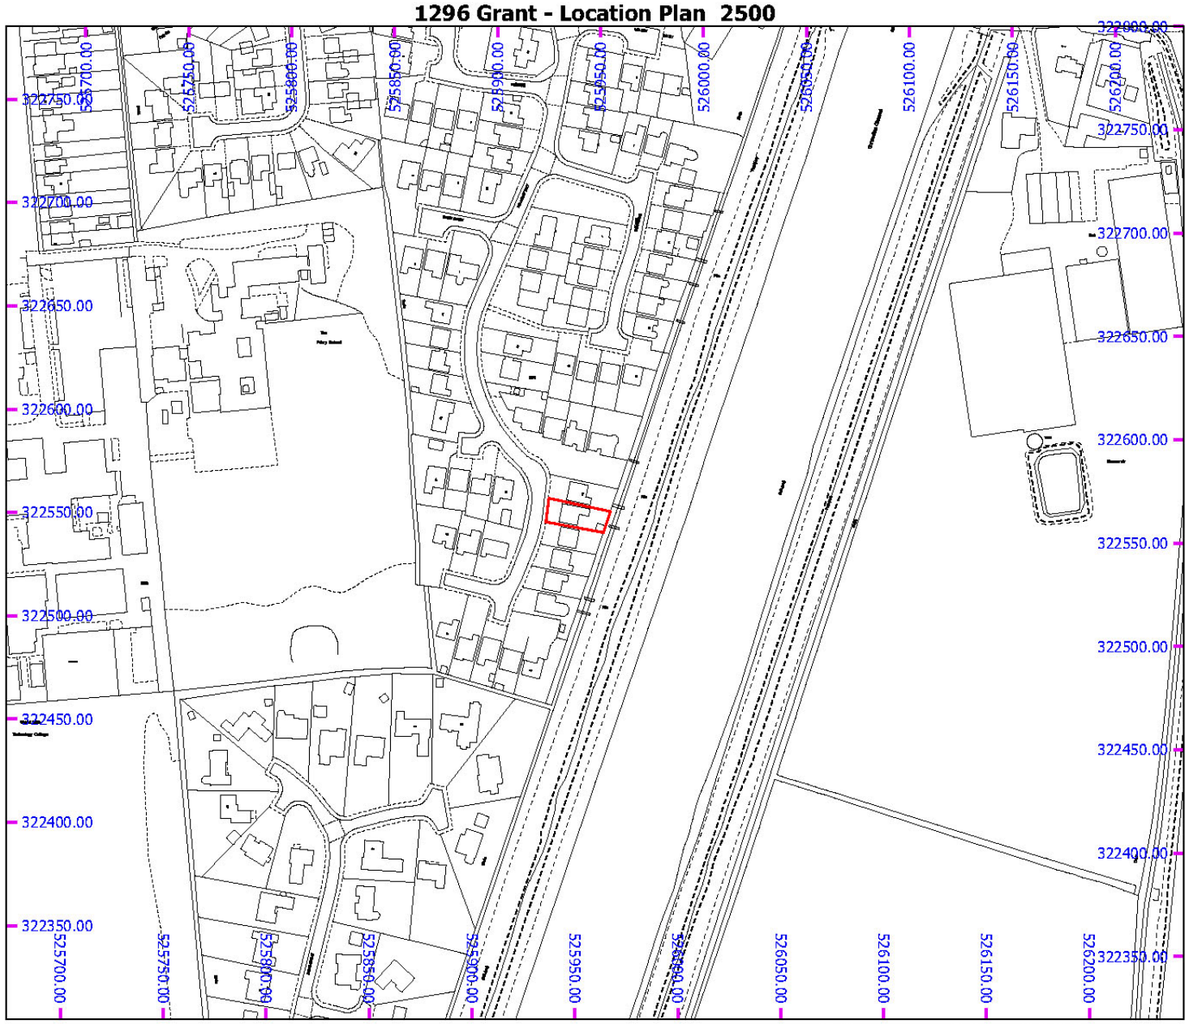

MAP SCALE 1: 2500
CREATED DATE: 03/01/2022
PHOTOGRAPHIC COPY LIABLE TO DISTORTION IN SCALE

© Crown copyright and database rights 2019 Ordnance Survey 100018351

1296 Grant - Block Plan 500

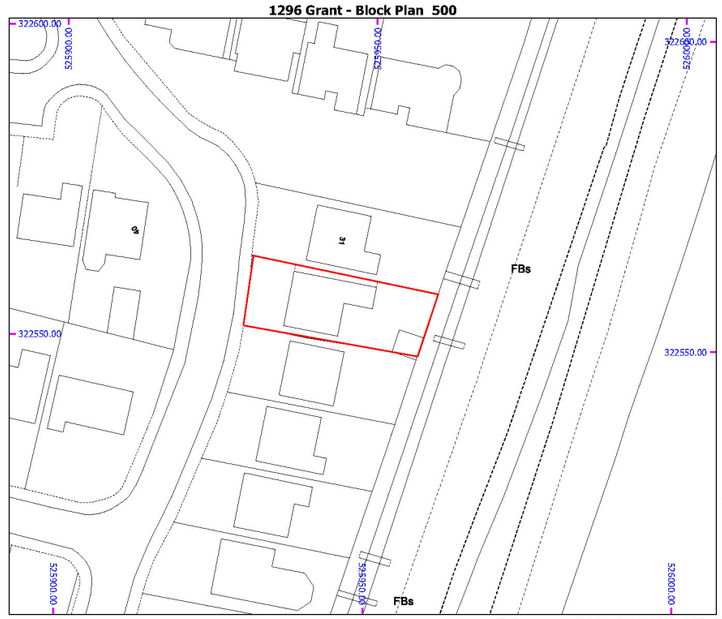

MAP SCALE 1: 500
CREATED DATE: 03/01/2022
PHOTOGRAPHIC COPY LIABLE TO DISTORTION IN SCALE

© Crown copyright and database rights 2019 Ordnance Survey 100018351

Rev.	Description	Date

South Holland Building Consultancy

CLIENT / ADDRESS	Miss K Clark 33 Helmsley Way Spalding PE12 6BG	PROJECT Accessibility Adaptation	Date 04/01/2022	Project number DFG/21/1296	Scale (@ A3)
		SHEET Site Block Location	Drawn by SG	DRAWING NUMBER 09	REV