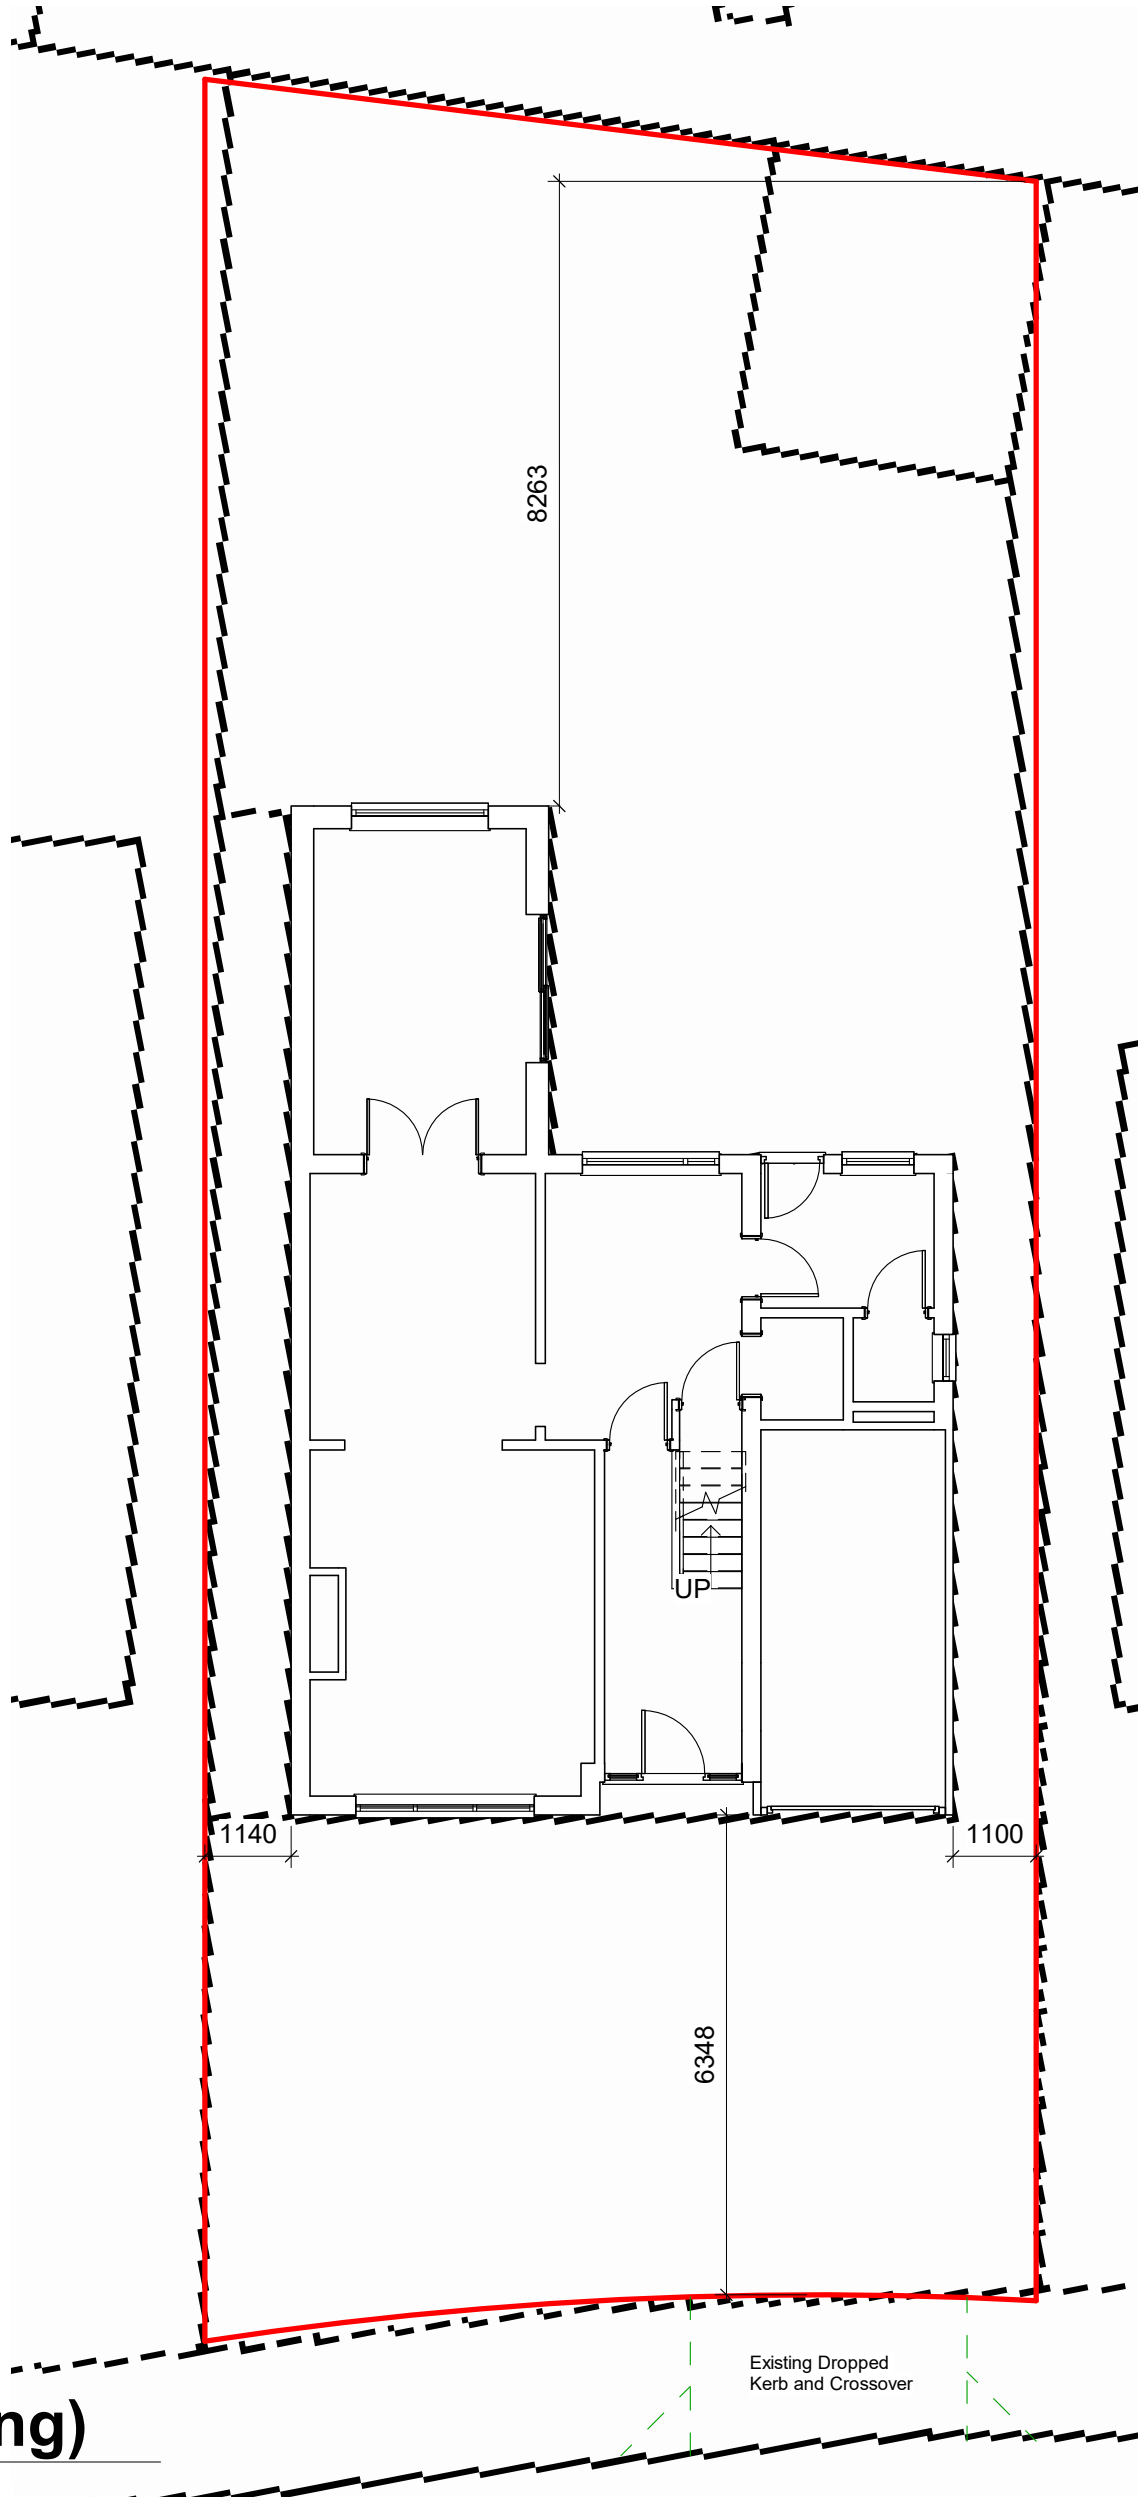


1 Block Plan - (Existing)

1 : 100

SOUTH HOLLAND DISTRICT COUNCIL

Building Consultancy
South Holland

Rev.	Description	Date
A	General Revisions	17/01/2022

CLIENT Miss K Clark ADDRESS 33 Helmsley Way Spalding PE12 6BG	PROJECT Accessibility Adaptation	Date 04/01/2022	Project number DFG/21/1296	Scale (@ A3) 1 : 100
	SHEET Existing Block Plan	Drawn by SG	DRAWING NUMBER 10	REV A