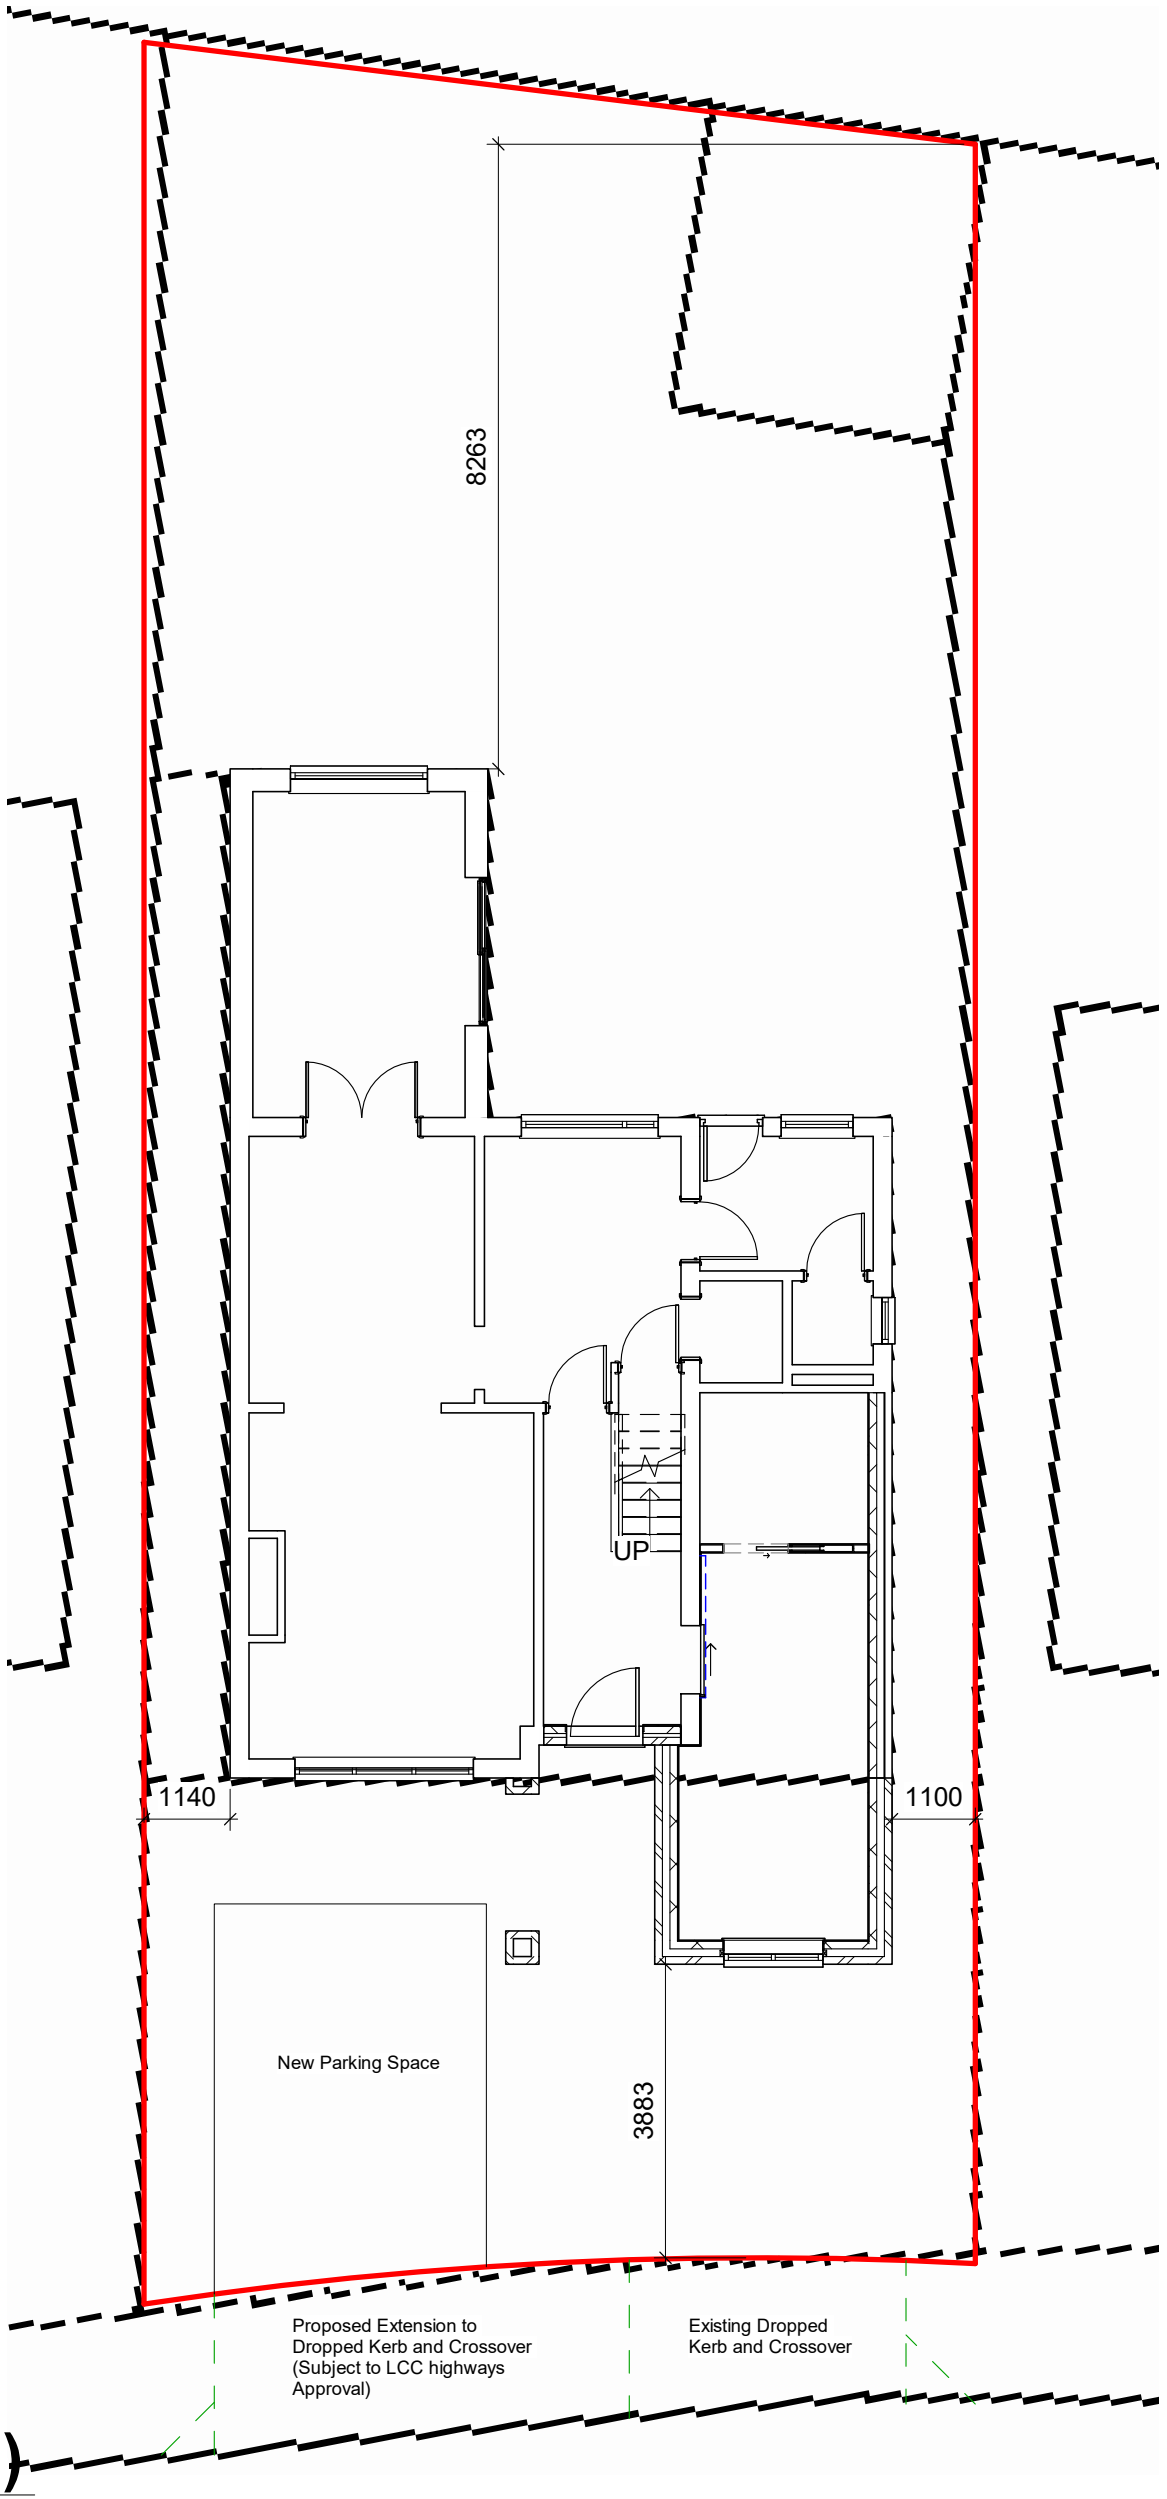


1 Block Plan - (Proposed)

1 : 100

SOUTH HOLLAND DISTRICT COUNCIL

Building Consultancy South Holland

Rev.	Description	Date
A	General Revisions	17/01/2022

CLIENT

Miss K Clark

ADDRESS

33 Helmsley Way
Spalding
PE12 6BG

PROJECT

Accessibility Adaptation

Date

04/01/2022

Project number

DFG/21/1296

Scale (@ A3)

1 : 100

SHEET

Proposed Block Plan

Drawn by

SG

DRAWING NUMBER

11

REV

A