


Handrails:

Wrought iron to match existing at roof
Wrought iron 1100mm high to balcony,
with horizontal bars at 100mm c/c and
patterning to mimic roof ironwork.

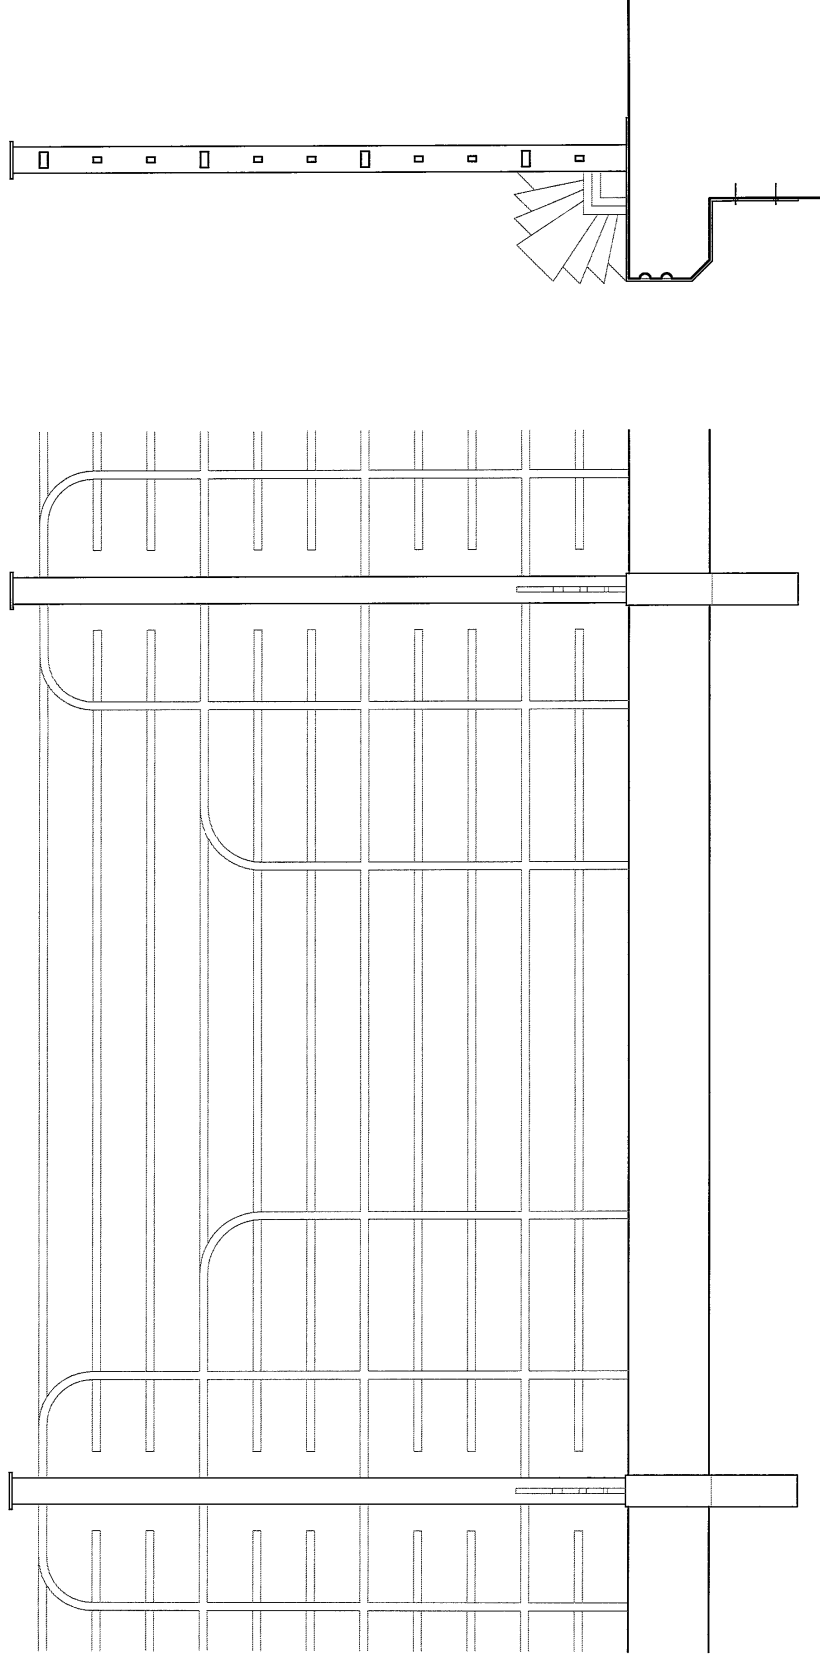

Mr & Mrs Denton
Eastleigh
30 Alexandra Road
Spalding PE11 2PX

2-Storey Rear Extension
and
upper floor provision above
existing flat roof garages

Semi-circular Balcony Handrail

Dwg: CMB/10

1:10 @ A3

Nov/23