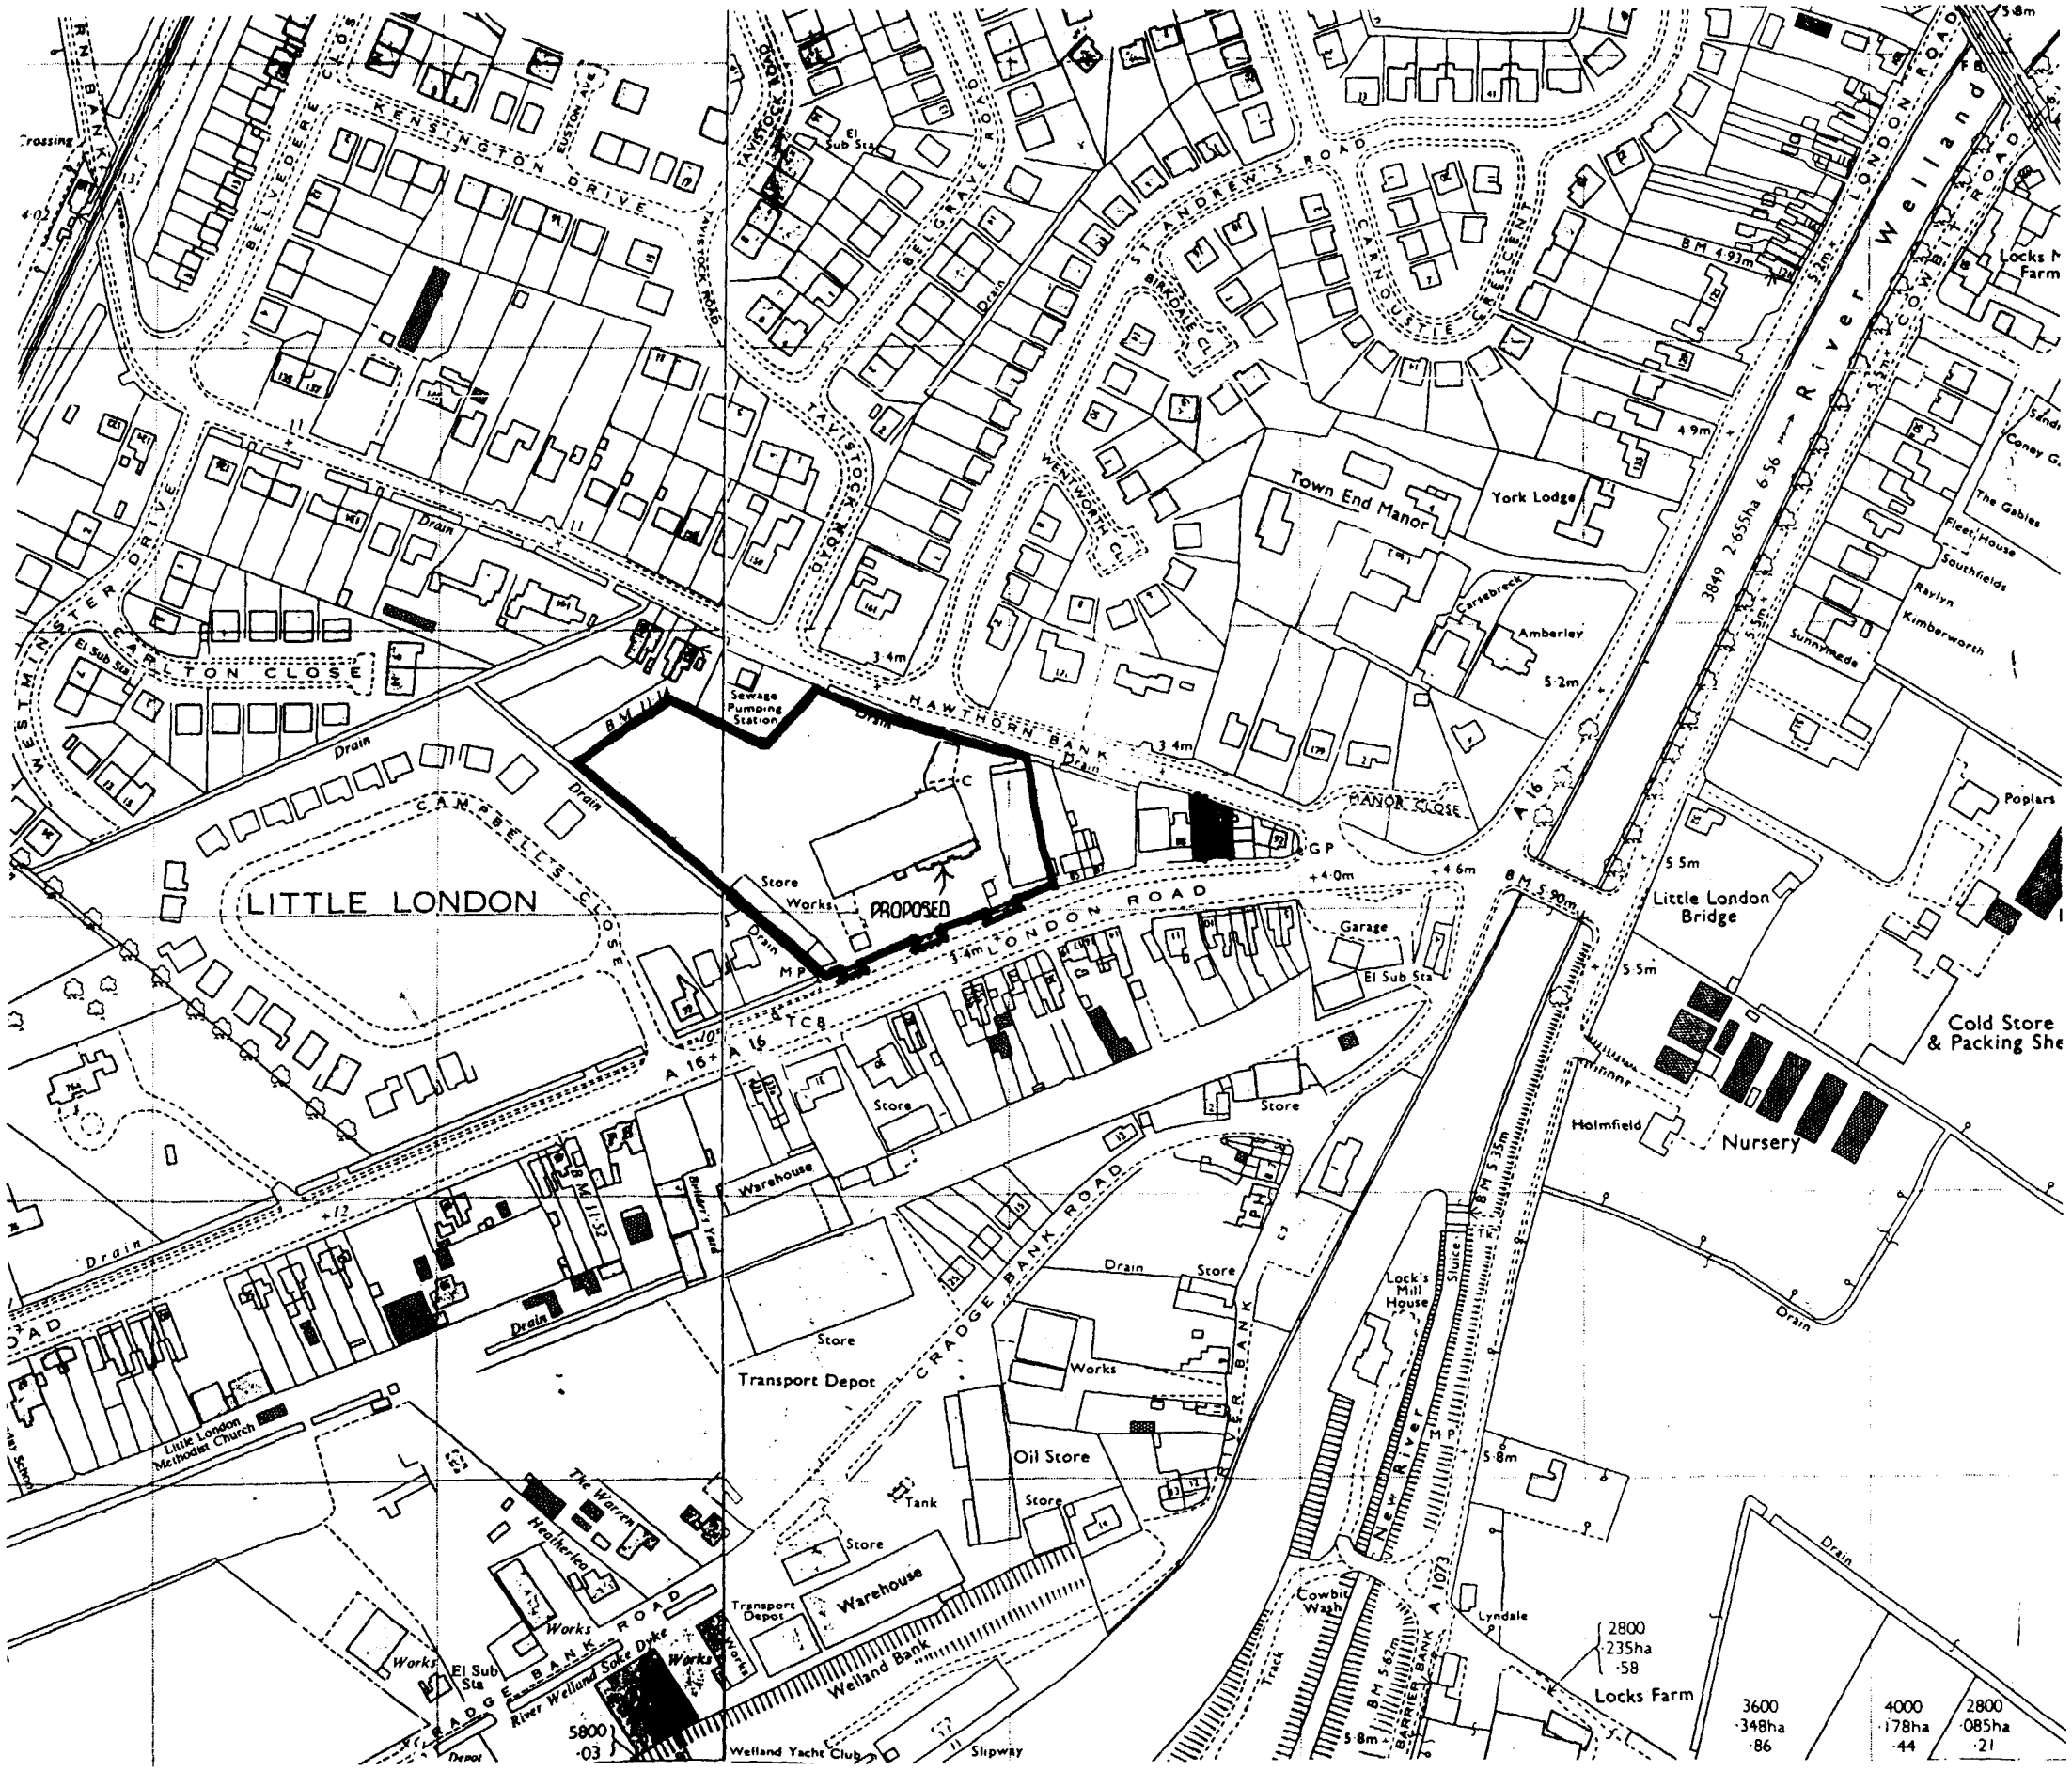


NORTH

Ref 0080196

T.A. Pridmore PRINCIPAL

PODDINGTONS
Architectural Design Consultants

43 Double Street, Spalding, Lincs. PE11 2AA
Tel: 0775 761856 & 768298. Fax: 0775 710218
Home: 0775 769206 Car Phone: 0836 514290

project
PROPOSED OFFICE EXTENSION
AT
LONDON ROAD, SPALDING
FOR
ANDREW & CO

scale 1-2500

drwg no 2653 - 7

TAKEN FROM OS SHEET TF 2221 & 2321
TF 1421 & 2521