


ELEVATIONS



PROPOSED 1:25



BLOCK/LOCATION PLAN Scale 1:1250

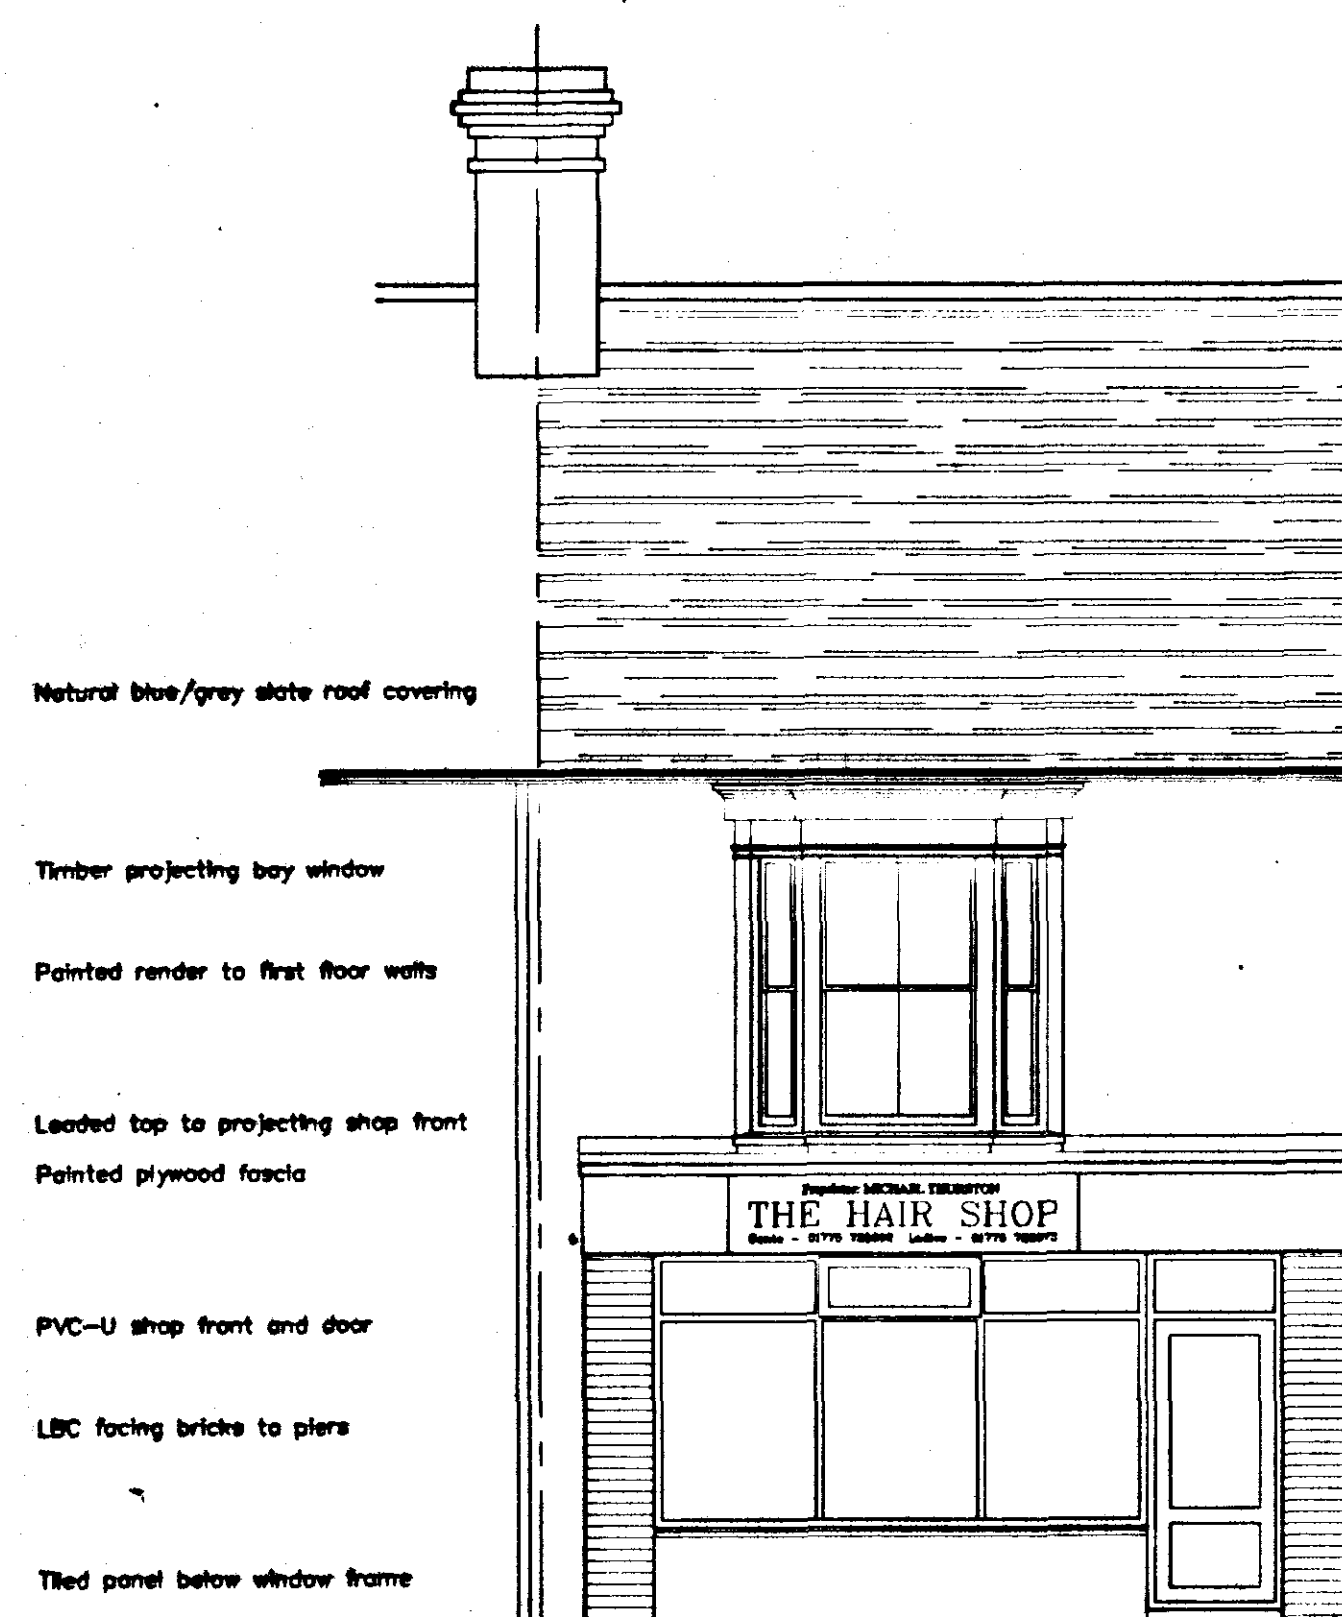

EXISTING 1:50

AMENDMENTS

L. A. Building Design
 Architectural and Surveying Practice
 88 Hannam Boulevard
 Spalding
 Lincolnshire PE11 1UB
 Telephone/Fax: Spalding 01775 711487

Peter S Lithgow MCOB MBAT
 Member of the Chartered Institute of Building and
 Member of the British Institute of Architectural Technologists
 Project
 Proposed Replacement First Floor Bay Window at
 The Hair Shop, 22 Winsover Road,
 Spalding, Lincolnshire

Client
 Mr M Thurston

Drawing
 Existing and Proposed Elevations
 and Block / Location Plan
 Planning Drawing

Date
 January 2002

Drawn by
 Peter Lithgow

Job no
 99/02

Scale
 1:25, 1:50, 1:1250

Sheet
 02

SHDC
 Planning & Development
 24 JAN 2002
 Ref 0022/02

**DETERMINED
 PLAN**