


DETAILS ON THIS DRAWING ARE COPYRIGHT OF SIDEBOTTOM RICHARDSON CHENG LIMITED.THIS IS A CONFIDENTIAL DOCUMENT AND MUST NOT BE COPIED, USED OR DIVULGED IN ANY WAY WITHOUT PRIOR WRITTEN CONSENT

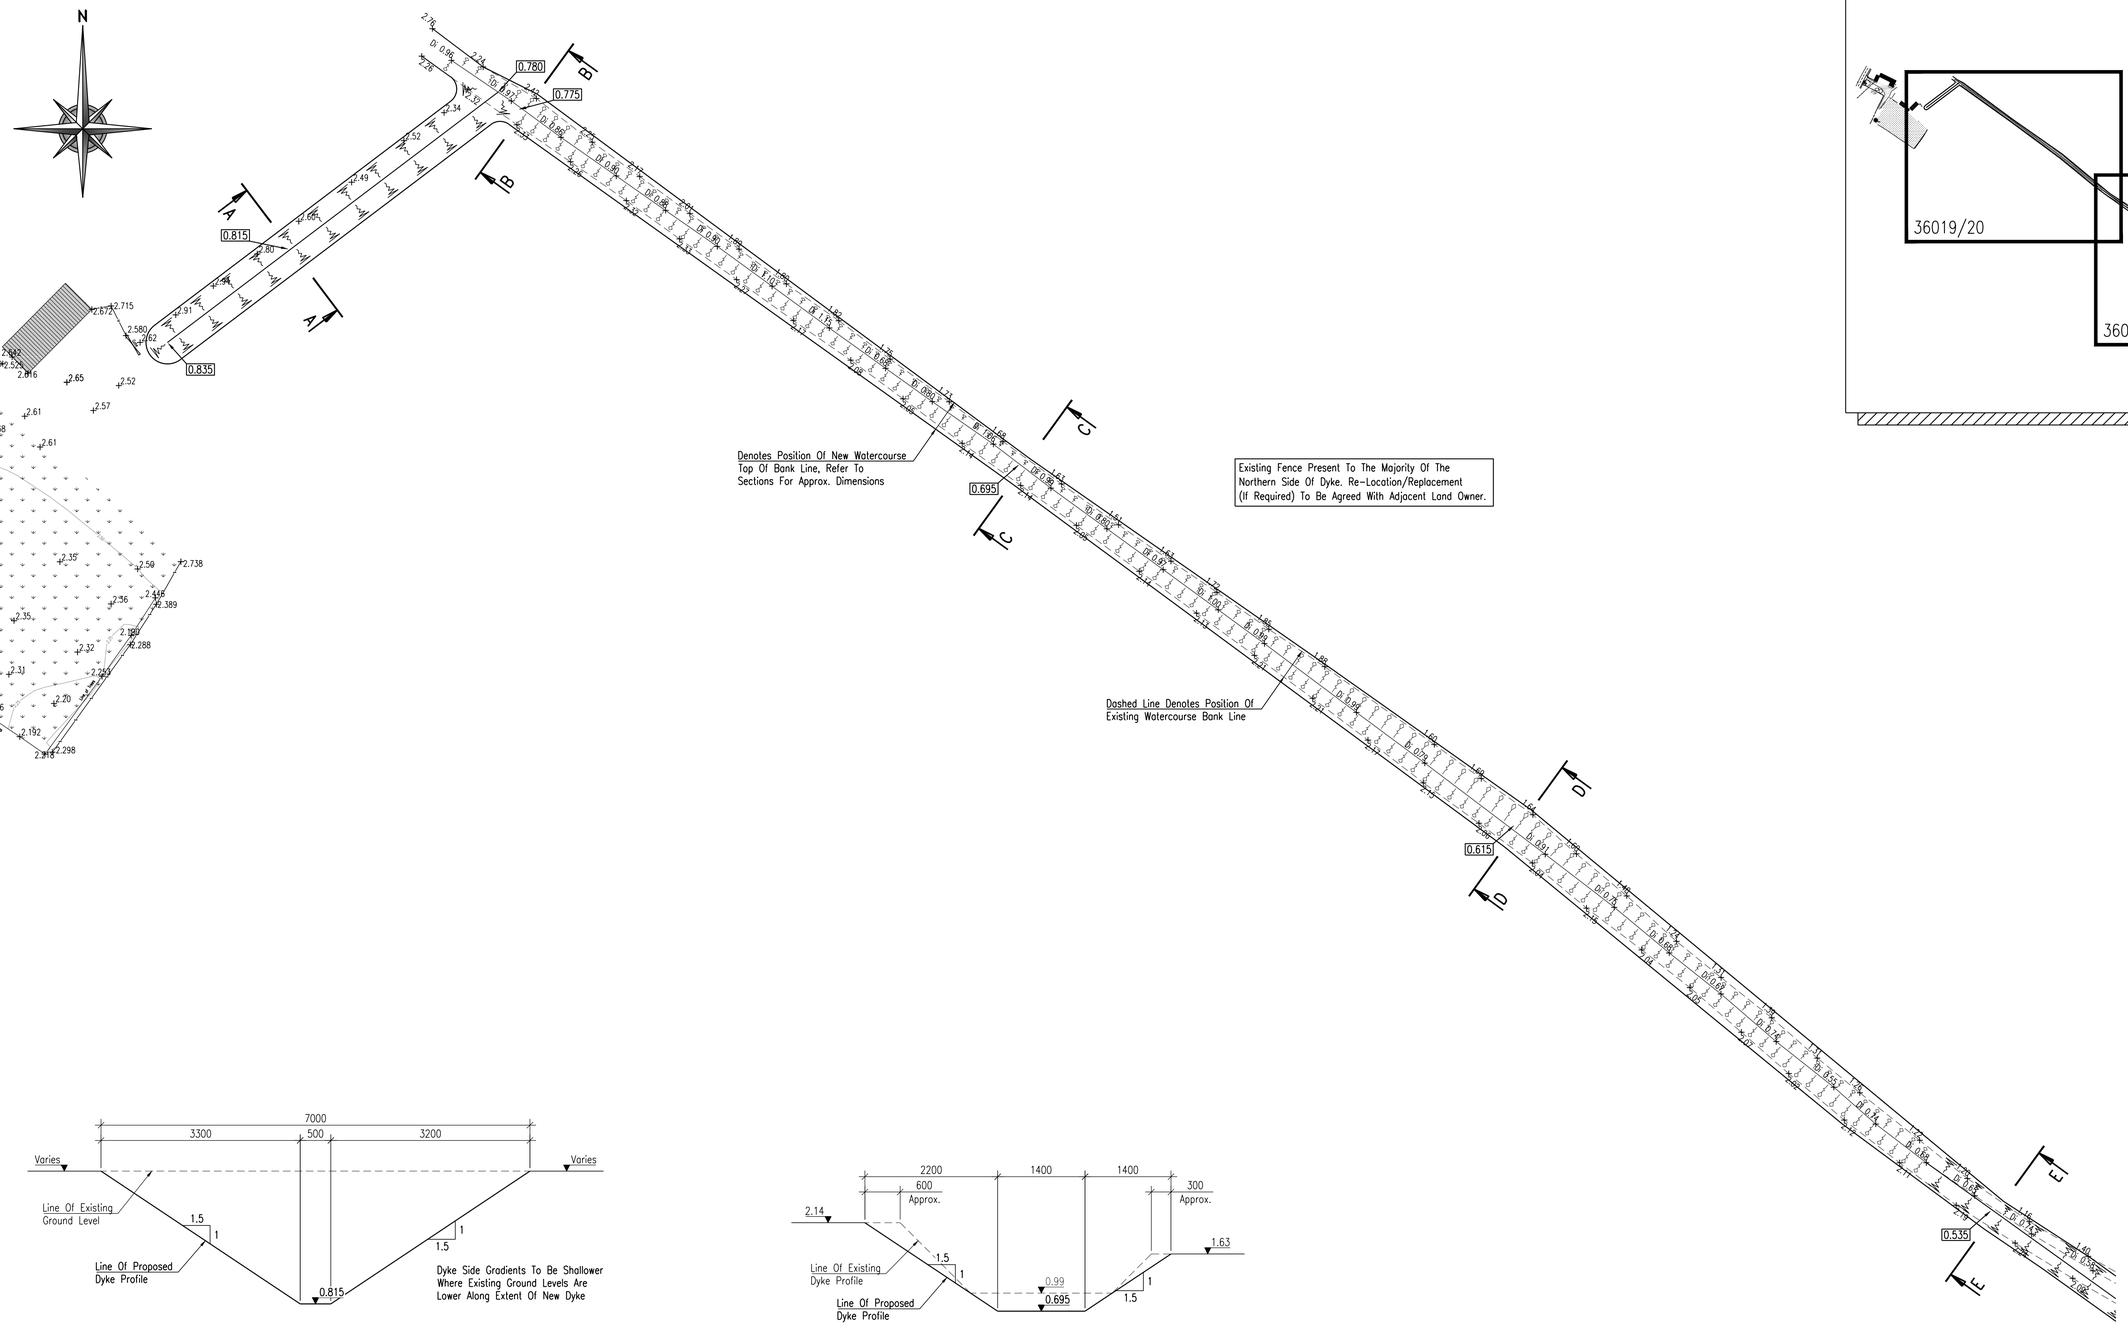

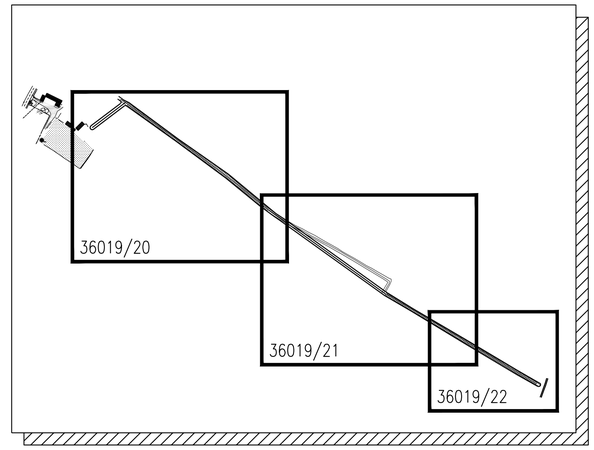


Section A–A
Scale 1:50


Section C–C
Scale 1:50

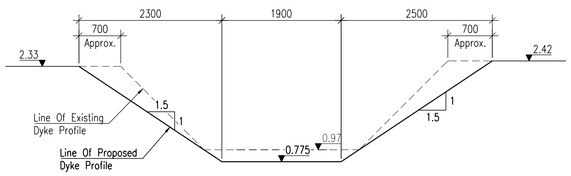

Section B–B
Scale 1:50

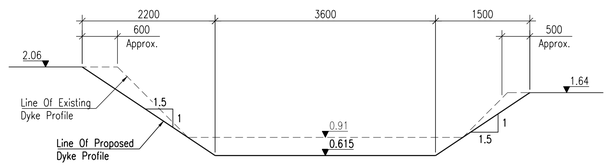

Section D–D
Scale 1:50

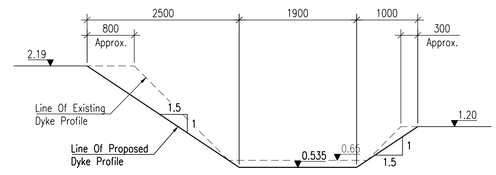

Section E–E
Scale 1:50

Rev	Date	Remarks

Status: FOR INFORMATION

SIDEBOTTOM RICHARDSON CHENG LTD
CONSULTING STRUCTURAL AND CIVIL ENGINEERS
15 High Street, Spalding, Lincs. PE11 1TW
Tel: 01775 712660
Fax: 01775 712635
Email: src@srcltd.com

Project
Proposed Residential Development off Cowbit Road, Spalding, Lincs.
For Minster Property Group

Title
Proposed Watercourse Improvement Scheme
Sheet 1 of 3

Date	Jan. '20	Scale	1:500 @A1
Drawn	MP	Checked	SRC
Design	SRC	File Name	36019-20

DRG No. 36019/20 Rev -

DETAILS ON THIS DRAWING ARE COPYRIGHT OF SIDEBOTTOM RICHARDSON CHENG LIMITED.THIS IS A CONFIDENTIAL DOCUMENT AND MUST NOT BE COPIED, USED OR DIVULGED IN ANY WAY WITHOUT PRIOR WRITTEN CONSENT