

DETAILS ON THIS DRAWING ARE COPYRIGHT OF SIDEBOTTOM RICHARDSON CHENG LIMITED.THIS IS A CONFIDENTIAL DOCUMENT AND MUST NOT BE COPIED, USED OR DIVULGED IN ANY WAY WITHOUT PRIOR WRITTEN CONSENT

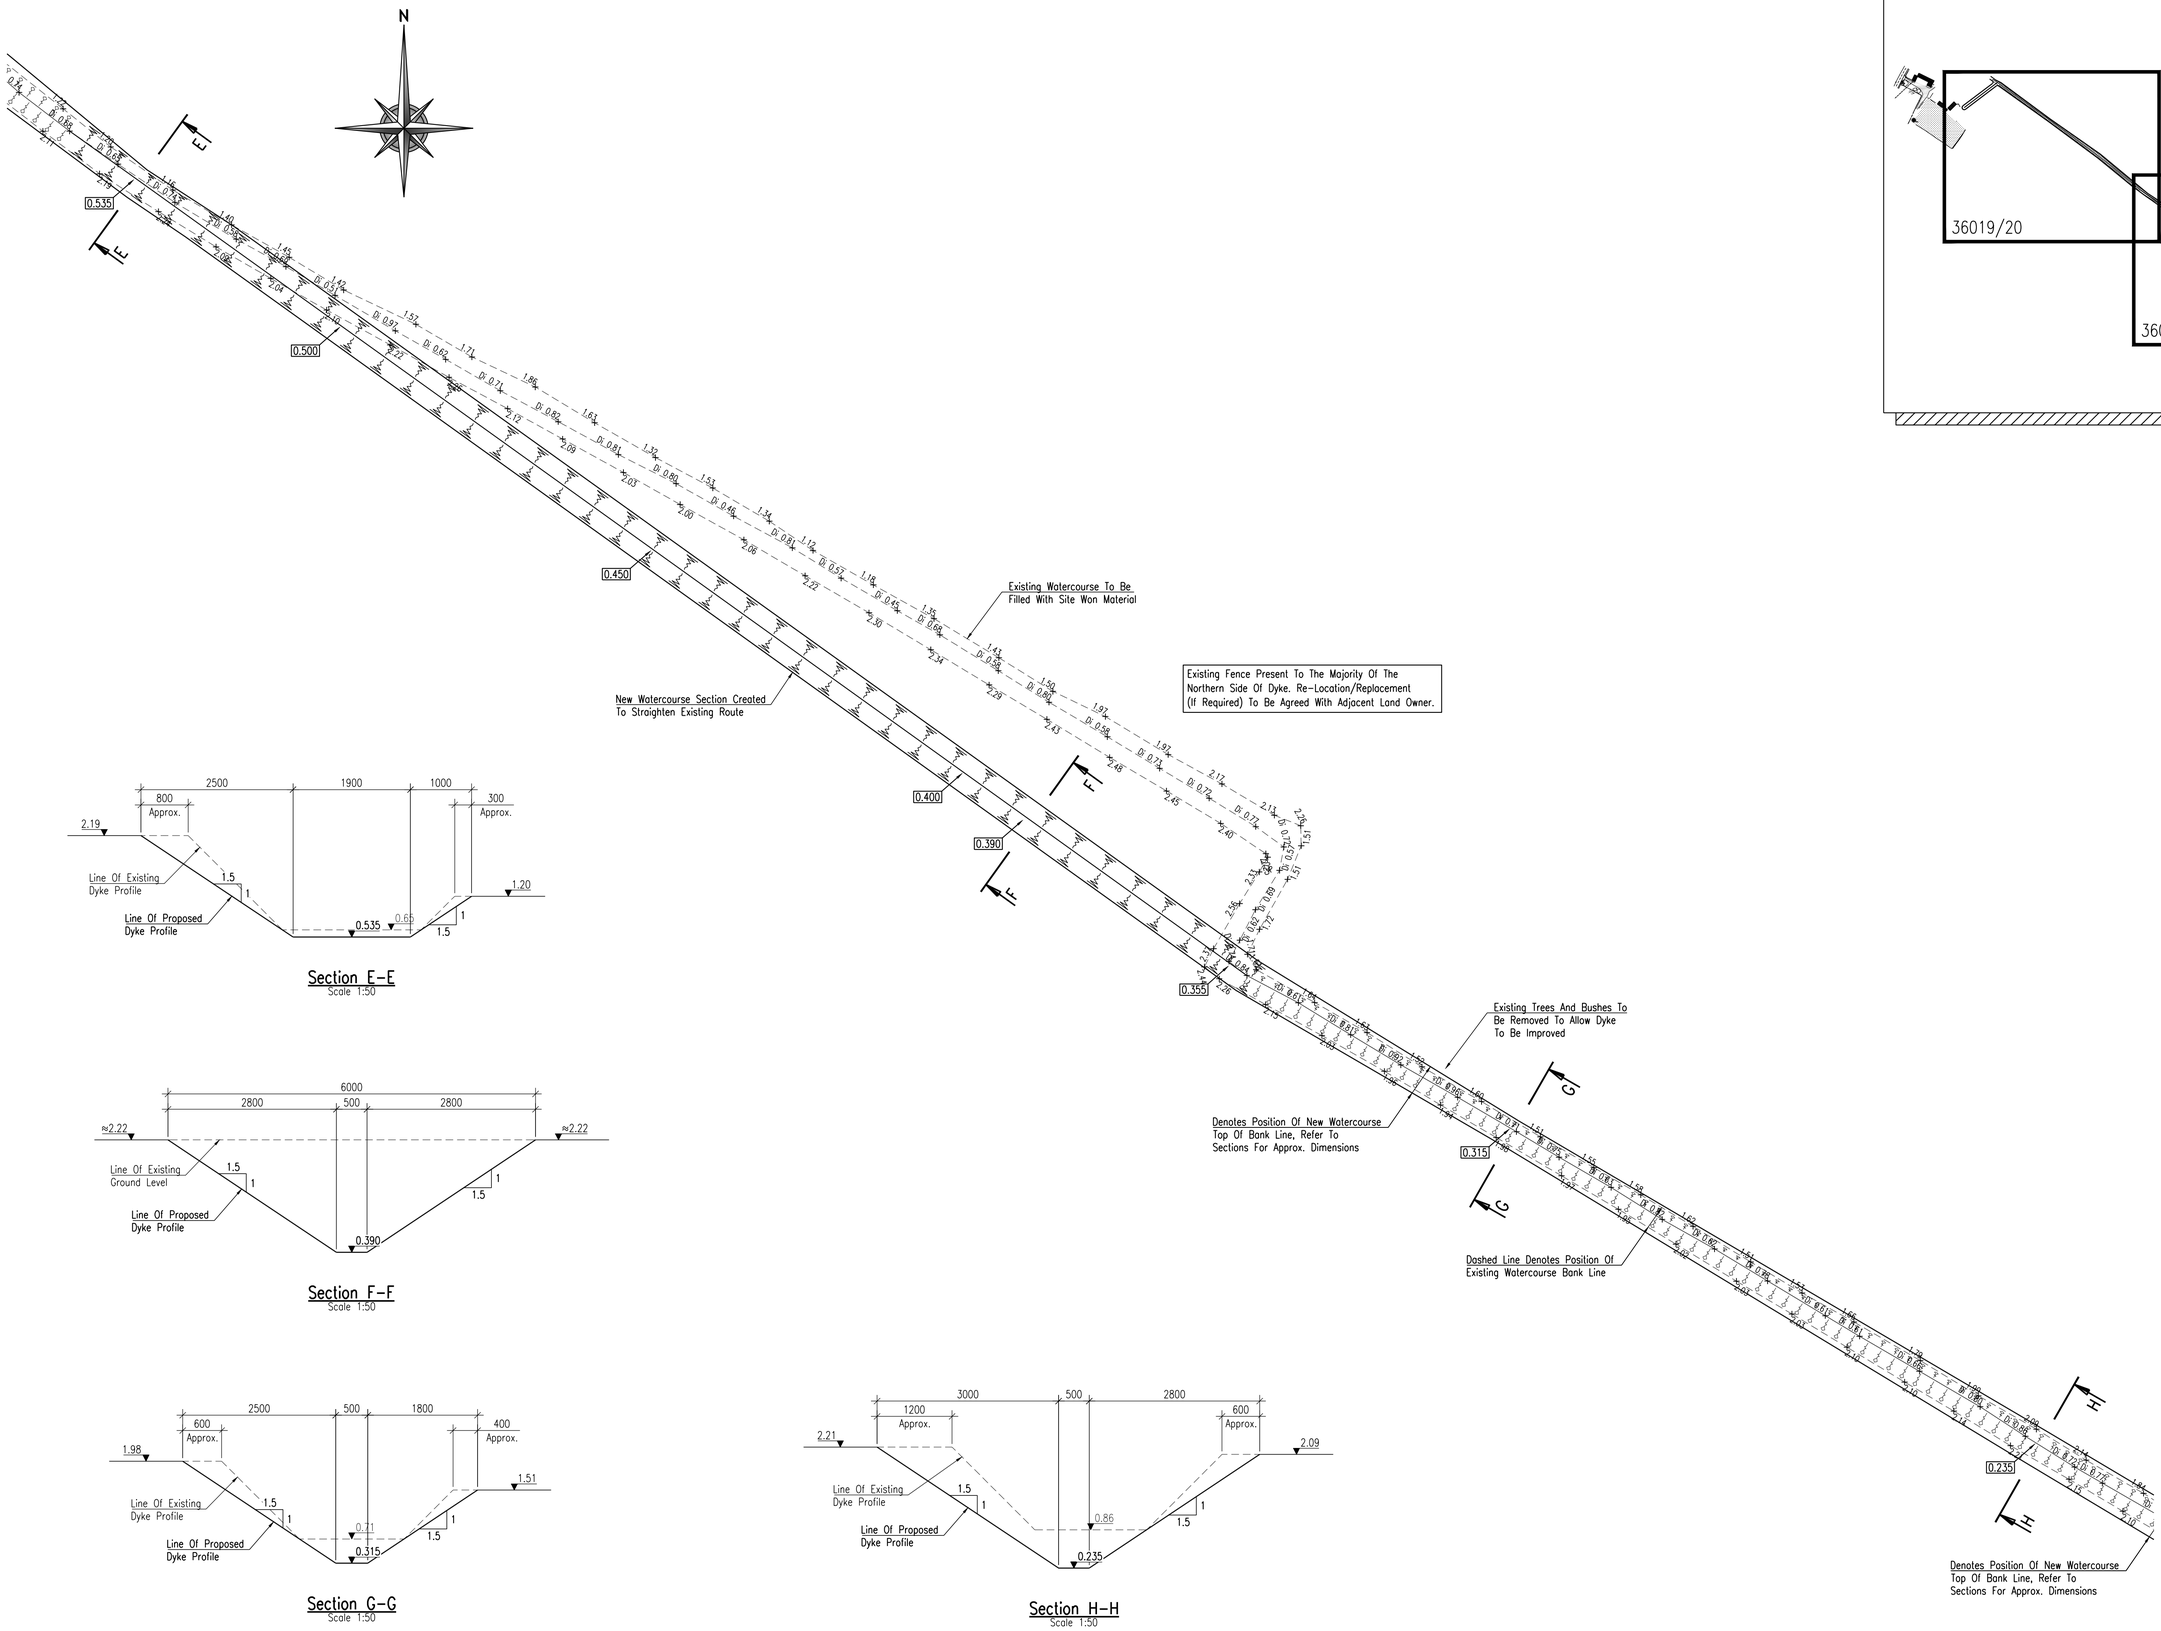

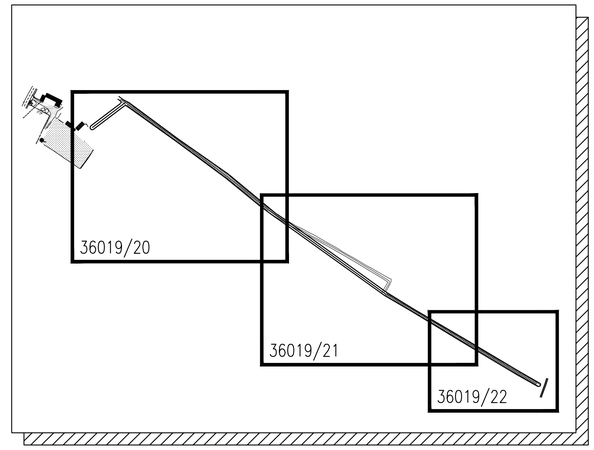

Section E-E
Scale 1:50

Section F-F
Scale 1:50

Section G-G
Scale 1:50

Section H-H
Scale 1:50

Rev	Date	Remarks

Status: FOR INFORMATION

SIDEBOTTOM RICHARDSON CHENG LTD
CONSULTING STRUCTURAL AND CIVIL ENGINEERS
15 High Street, Spalding, Lincs. PE11 1TW
Tel: 01775 712660
Fax: 01775 712635
Email: src@srchd.com

Project
Proposed Residential Development off Cowbit Road, Spalding, Lincs. For Minster Property Group

Title
Proposed Watercourse Improvement Scheme Sheet 2 of 3

Date	Jan. '20	Scale	1:500 @A1
Drawn	MP	Checked	SRC
Design	SRC	File Name	36019-21

DRG No. 36019/21 — Rev -

DETAILS ON THIS DRAWING ARE COPYRIGHT OF SIDEBOTTOM RICHARDSON CHENG LIMITED.THIS IS A CONFIDENTIAL DOCUMENT AND MUST NOT BE COPIED, USED OR DIVULGED IN ANY WAY WITHOUT PRIOR WRITTEN CONSENT