

DETAILS ON THIS DRAWING ARE COPYRIGHT OF SIDEBOTTOM RICHARDSON CHENG LIMITED.THIS IS A CONFIDENTIAL DOCUMENT AND MUST NOT BE COPIED, USED OR DIVULGED IN ANY WAY WITHOUT PRIOR WRITTEN CONSENT

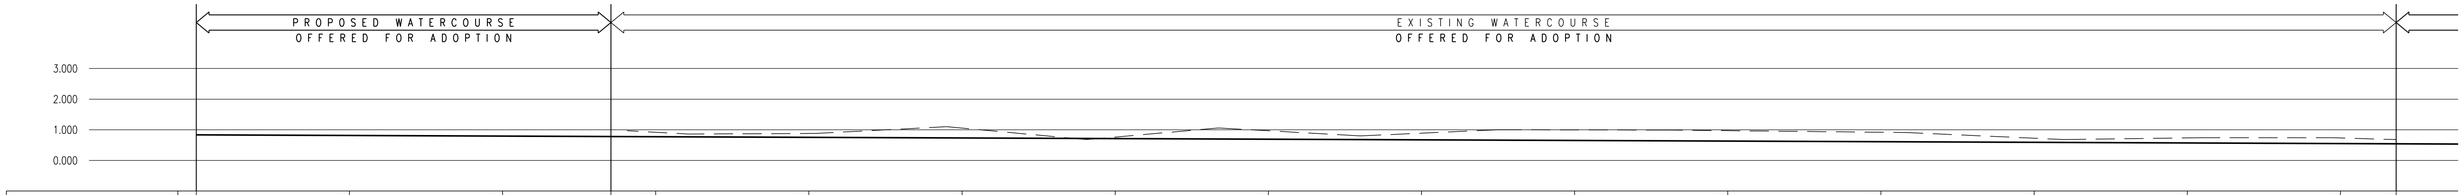


CHAINAGE	0.000	25.000	50.000	67.700	75.000	100.000	125.000	150.000	175.000	200.000	225.000	250.000	275.000	300.000	325.000	350.000	359.100
EXISTING DYKE BED LEVEL				0.970	0.860	0.880	1.100	0.680	1.060	0.800	1.000	0.990	0.910	0.680	0.740	0.740	0.680
PROPOSED DYKE BED LEVEL	0.835	0.815		0.780					0.695				0.615				
NORTHERN TOP OF BANK LEVEL	2.600	2.700		2.420				1.680				1.880				1.390	
SOUTHERN TOP OF BANK LEVEL	2.600	2.700		2.330				2.140				2.210				2.070	

Long Section Through Watercourse

Scale: Horizontal-1:500, Vertical-1:100

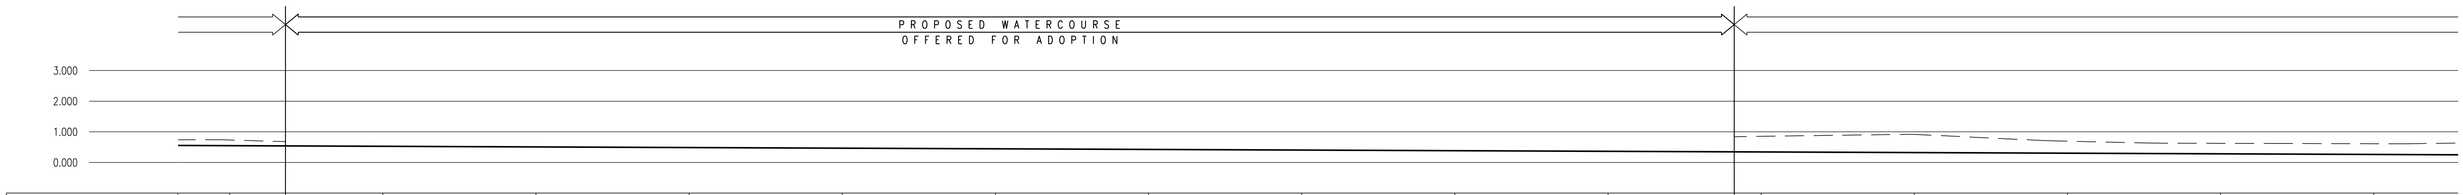

CHAINAGE	350.000	359.100	375.000	400.000	425.000	450.000	475.000	500.000	525.000	550.000	575.000	595.600	600.000	625.000	650.000	675.000	700.000
EXISTING DYKE BED LEVEL	0.740	0.680										0.840	0.920	0.710	0.630	0.620	0.610
PROPOSED DYKE BED LEVEL			0.535		0.500		0.450			0.400	0.390	0.355			0.315		
NORTHERN TOP OF BANK LEVEL	1.390					2.000			2.300			1.610				1.620	
SOUTHERN TOP OF BANK LEVEL	2.070					2.000			2.300			2.260				2.020	

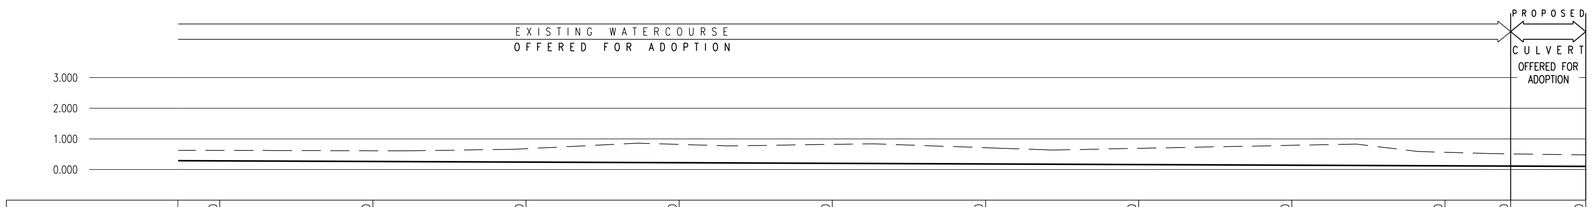

CHAINAGE	675.000	700.000	725.000	750.000	775.000	800.000	825.000	850.000	875.000	885.700	898.000
EXISTING DYKE BED LEVEL	0.620	0.610	0.660	0.860	0.770	0.840	0.700	0.630	0.830	0.590	0.520	0.090
PROPOSED DYKE BED LEVEL				0.235				0.155			0.125	0.100
NORTHERN TOP OF BANK LEVEL	1.620				1.610					1.620		
SOUTHERN TOP OF BANK LEVEL	2.020				2.100					2.330		

Rev	Date	Remarks

Status: FOR INFORMATION

SIDEBOTTOM RICHARDSON CHENG LTD
CONSULTING STRUCTURAL AND CIVIL ENGINEERS
15 High Street, Spalding, Lincs. PE11 1TW
Tel: 01775 712660
Fax: 01775 712635
Email: src@srcltd.com

Project: Proposed Residential Development off Cowbit Road, Spalding, Lincs. For Minster Property Group

Title: Proposed Watercourse Improvement Long Sections

Date	Jan. '20	Scale	1:500H 1:100V @A1
Drawn	MP	Checked	SRC
Design	SRC	File Name	36019-23

DRG No. 36019/23 — Rev -

DETAILS ON THIS DRAWING ARE COPYRIGHT OF SIDEBOTTOM RICHARDSON CHENG LIMITED.THIS IS A CONFIDENTIAL DOCUMENT AND MUST NOT BE COPIED, USED OR DIVULGED IN ANY WAY WITHOUT PRIOR WRITTEN CONSENT