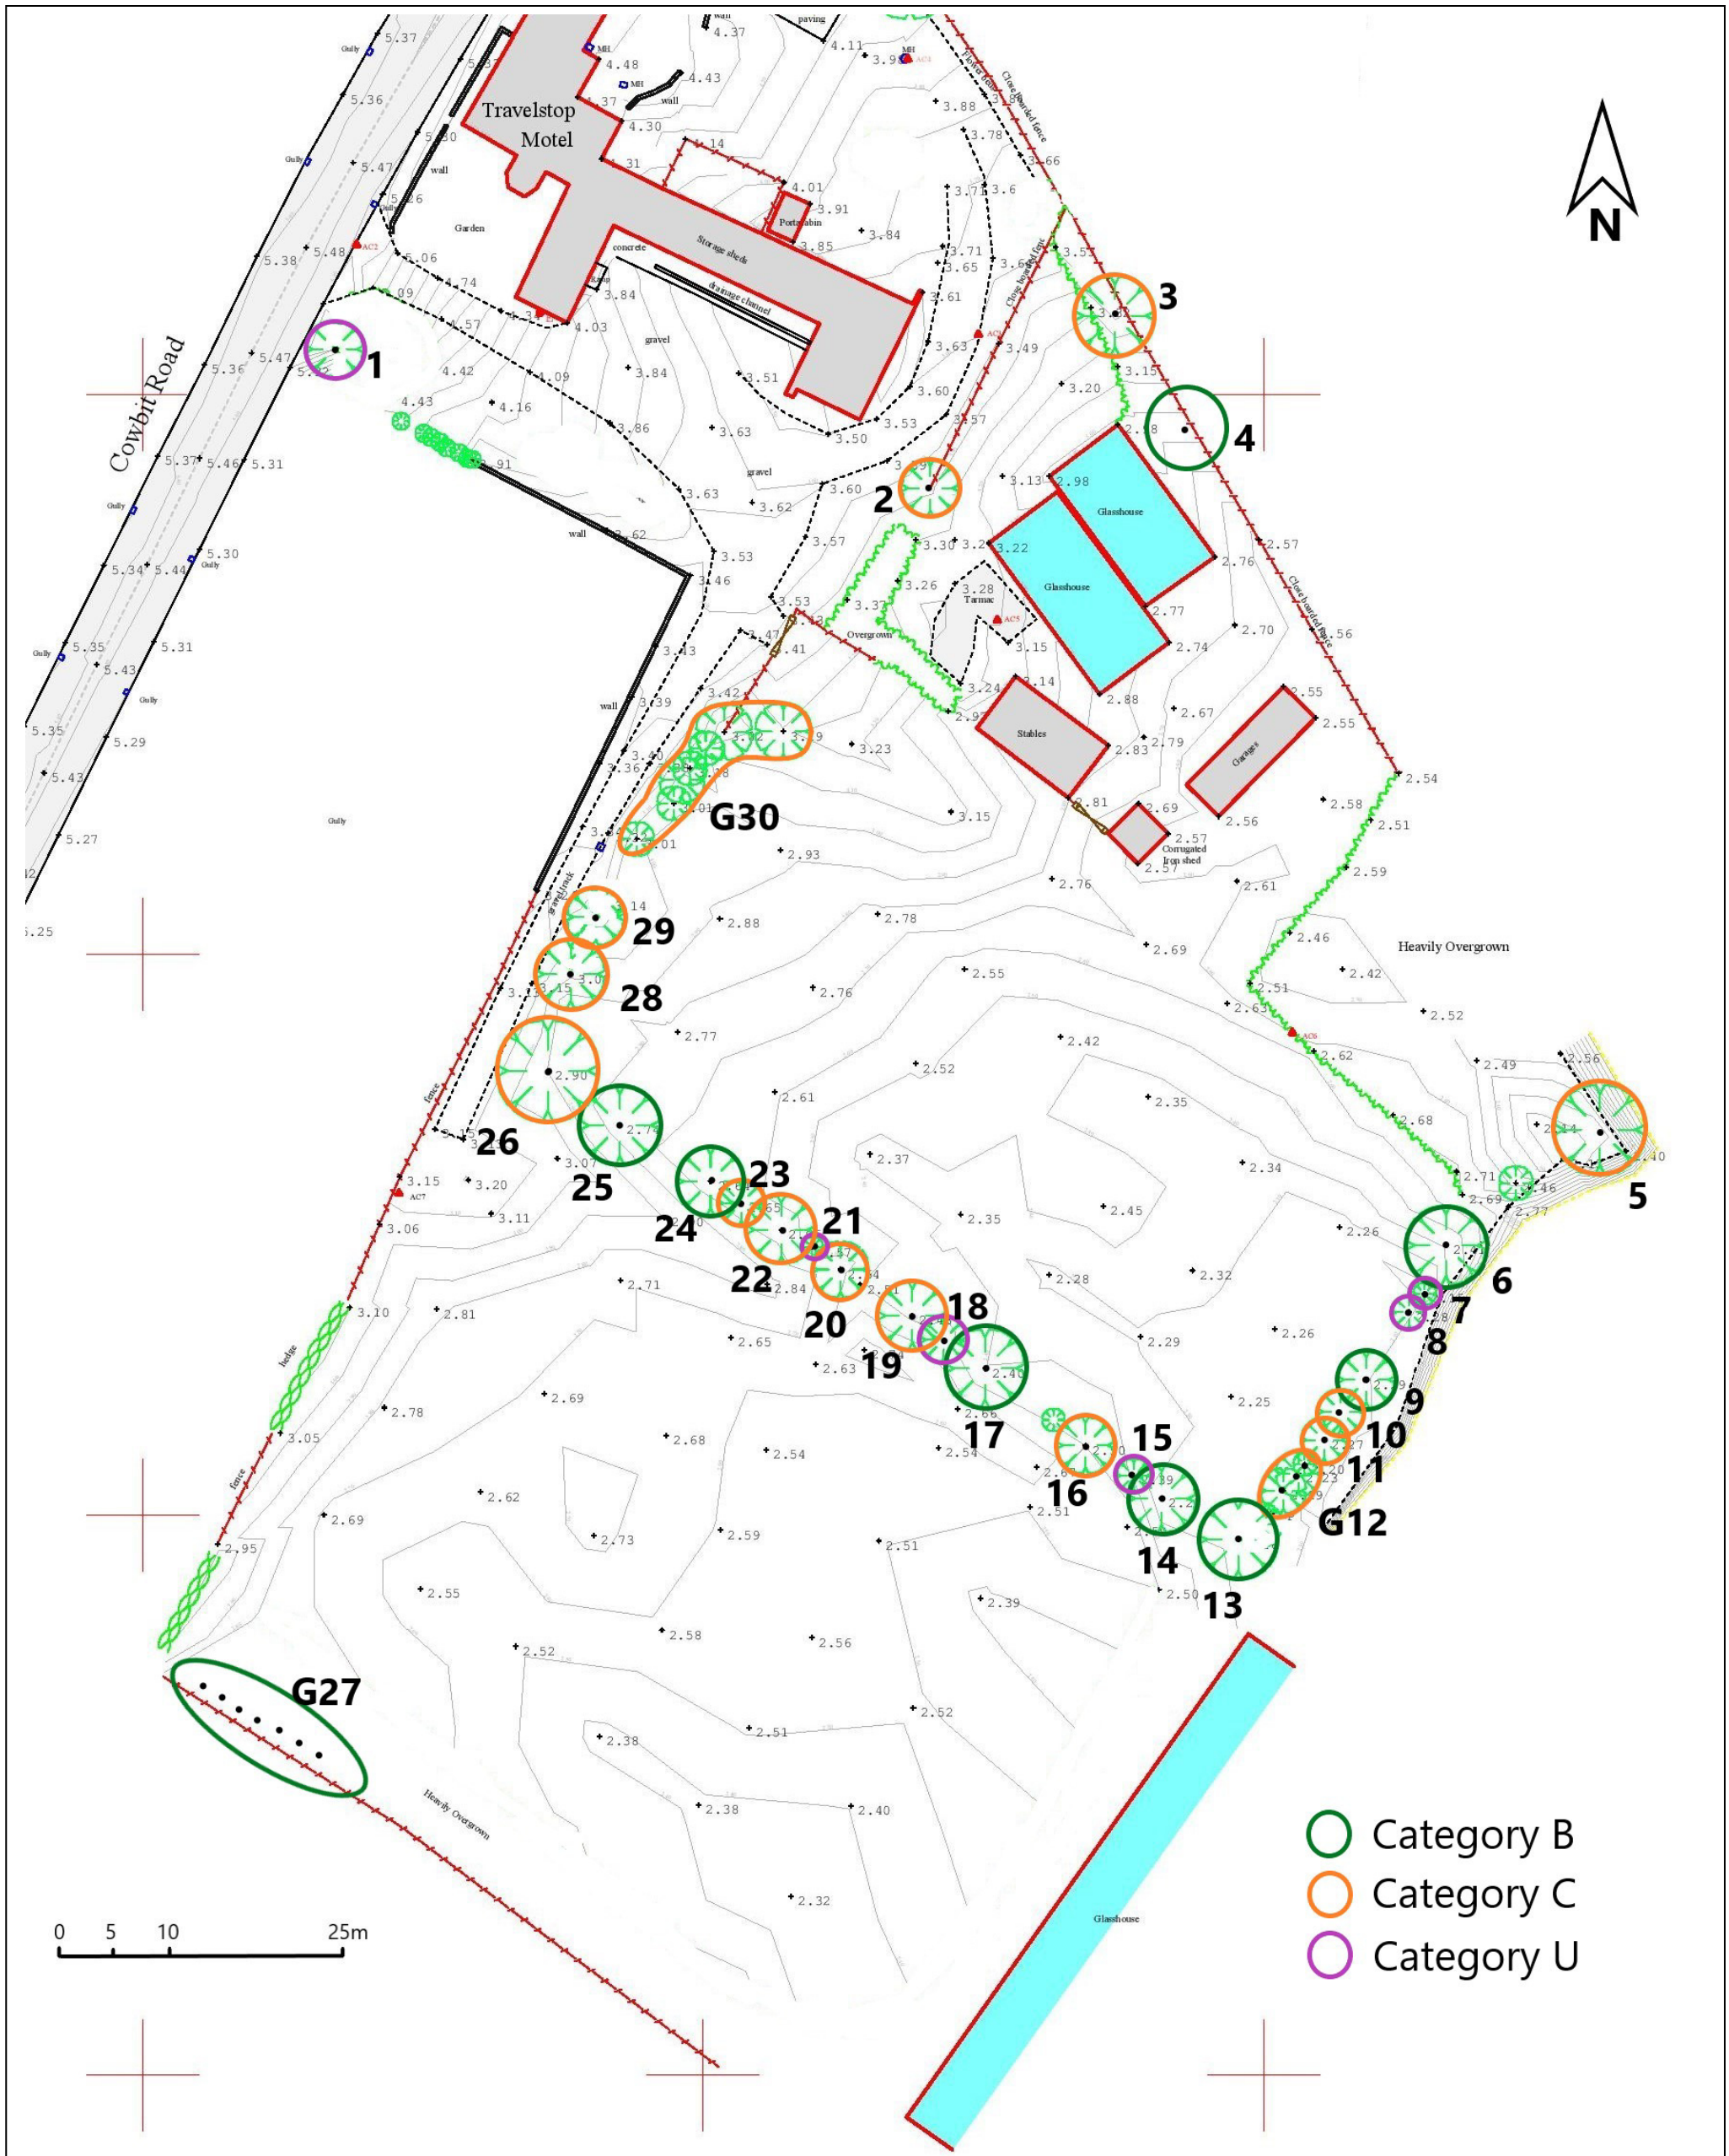


This habitat plan is to be read in conjunction with the BS5837 Tree Survey report reference P1967 1219 02 dated 18 December 2019.

SITE: Cowbit Road, Spalding

PLAN REF: Tree Location and Category Plan

DATE: 18 December 2019 **REVISION: 00**

DRAWN BY: C J Barker **SCALE: As shown**