




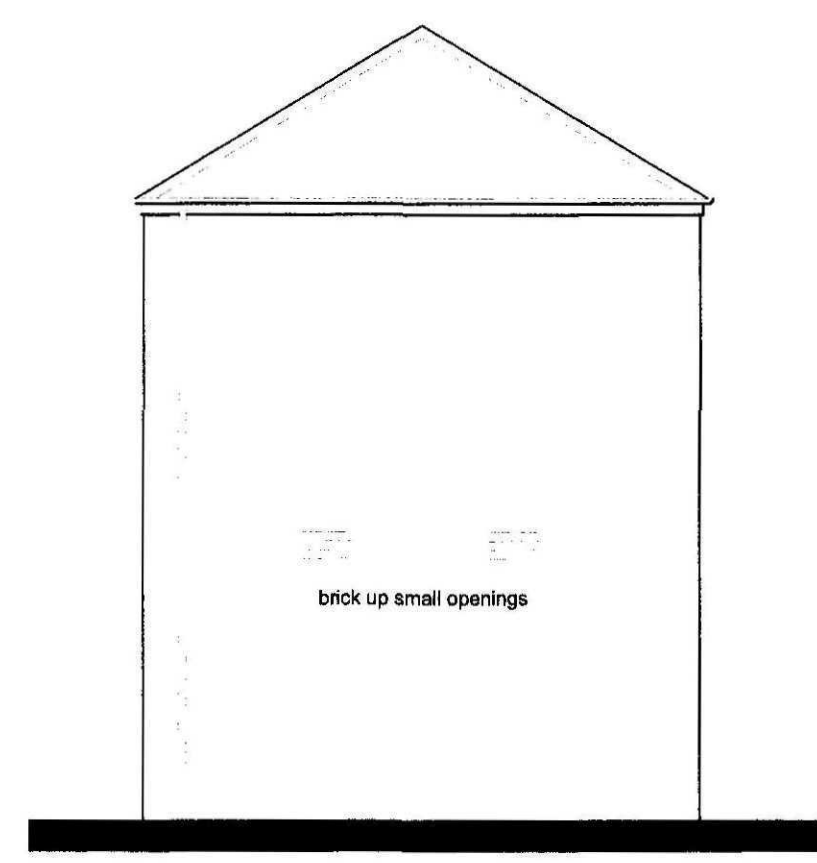


EAST ELEVATION (side)
AS PROPOSED

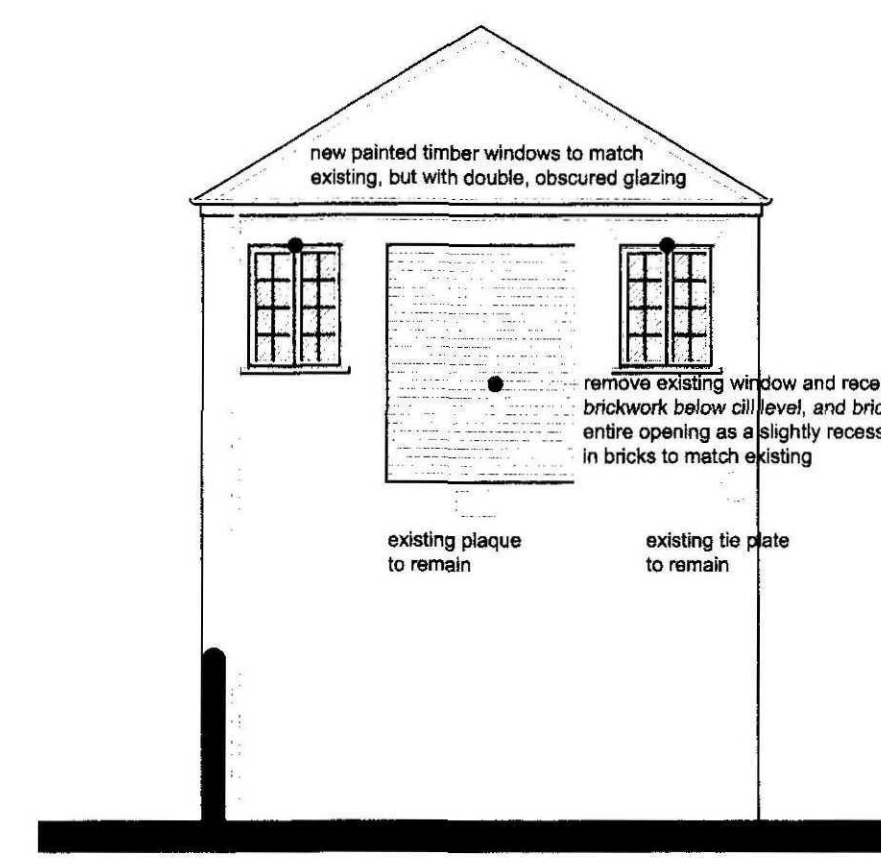


WEST ELEVATION (side)
AS PROPOSED

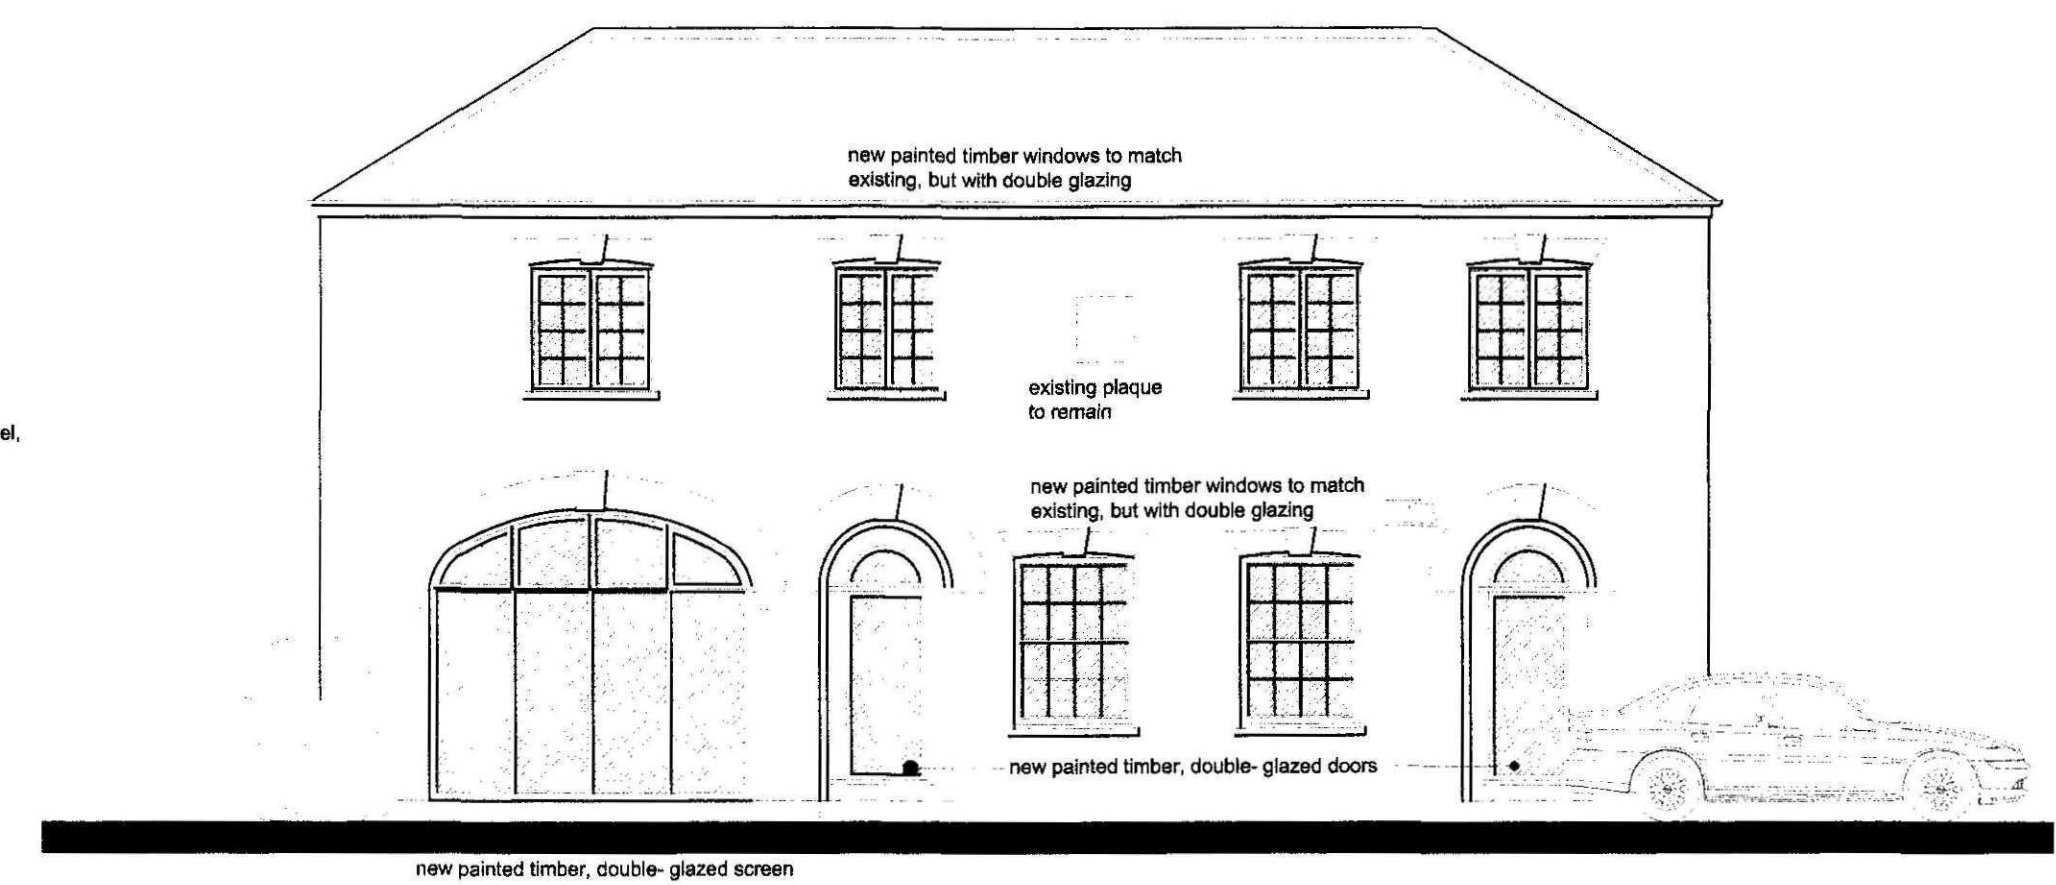


SOUTH ELEVATION (front) AS PROPOSED

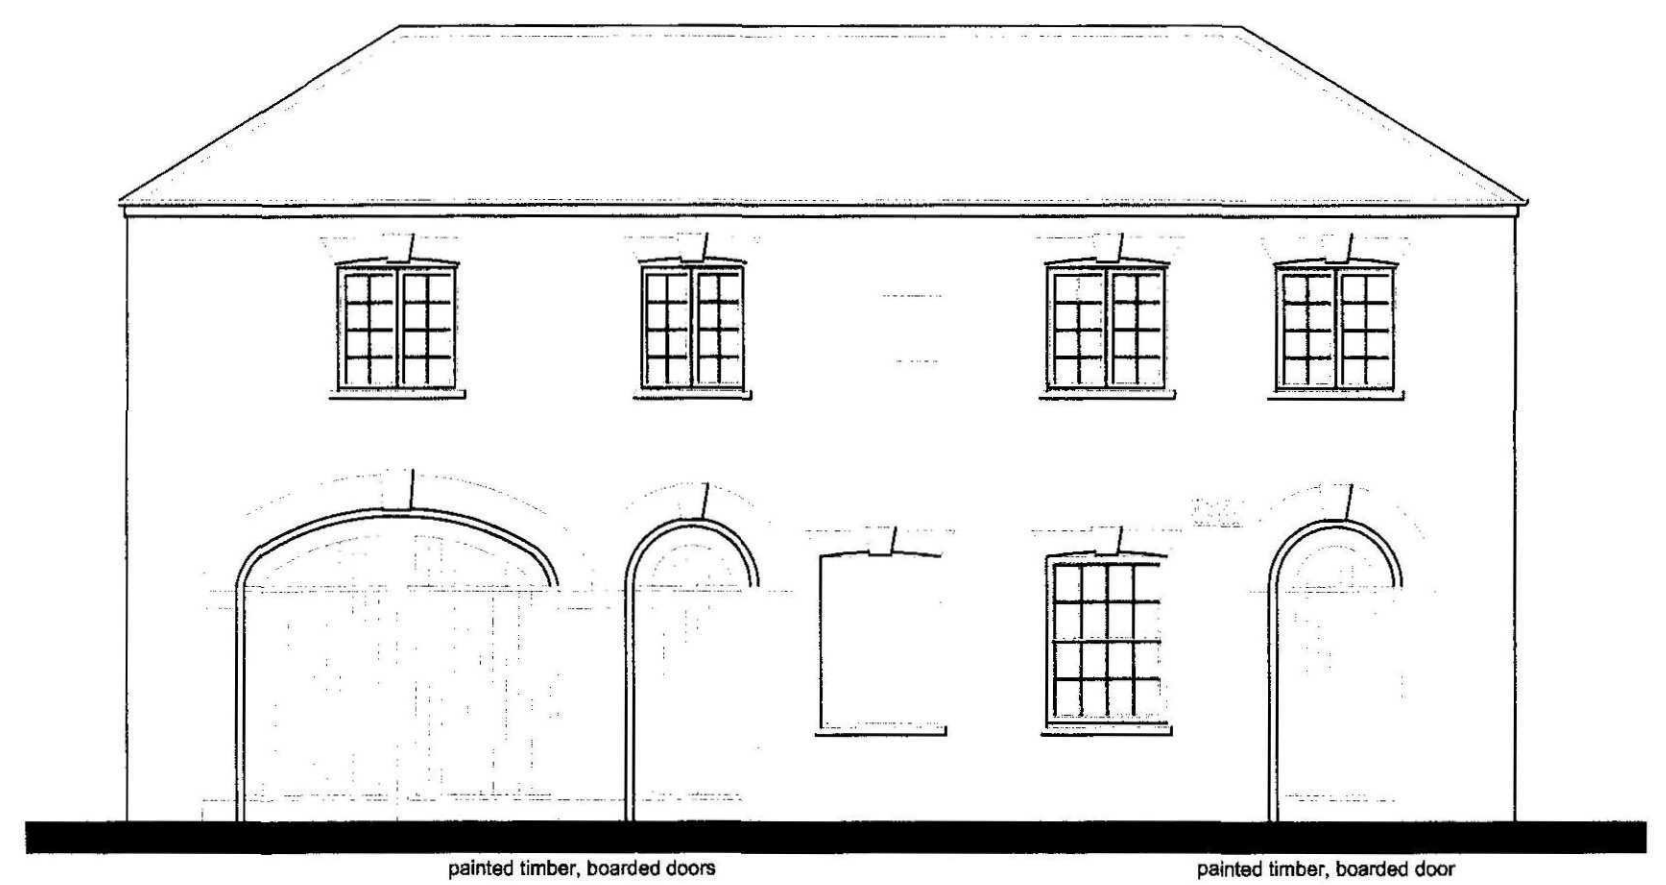


SOUTH ELEVATION (front) AS EXISTING

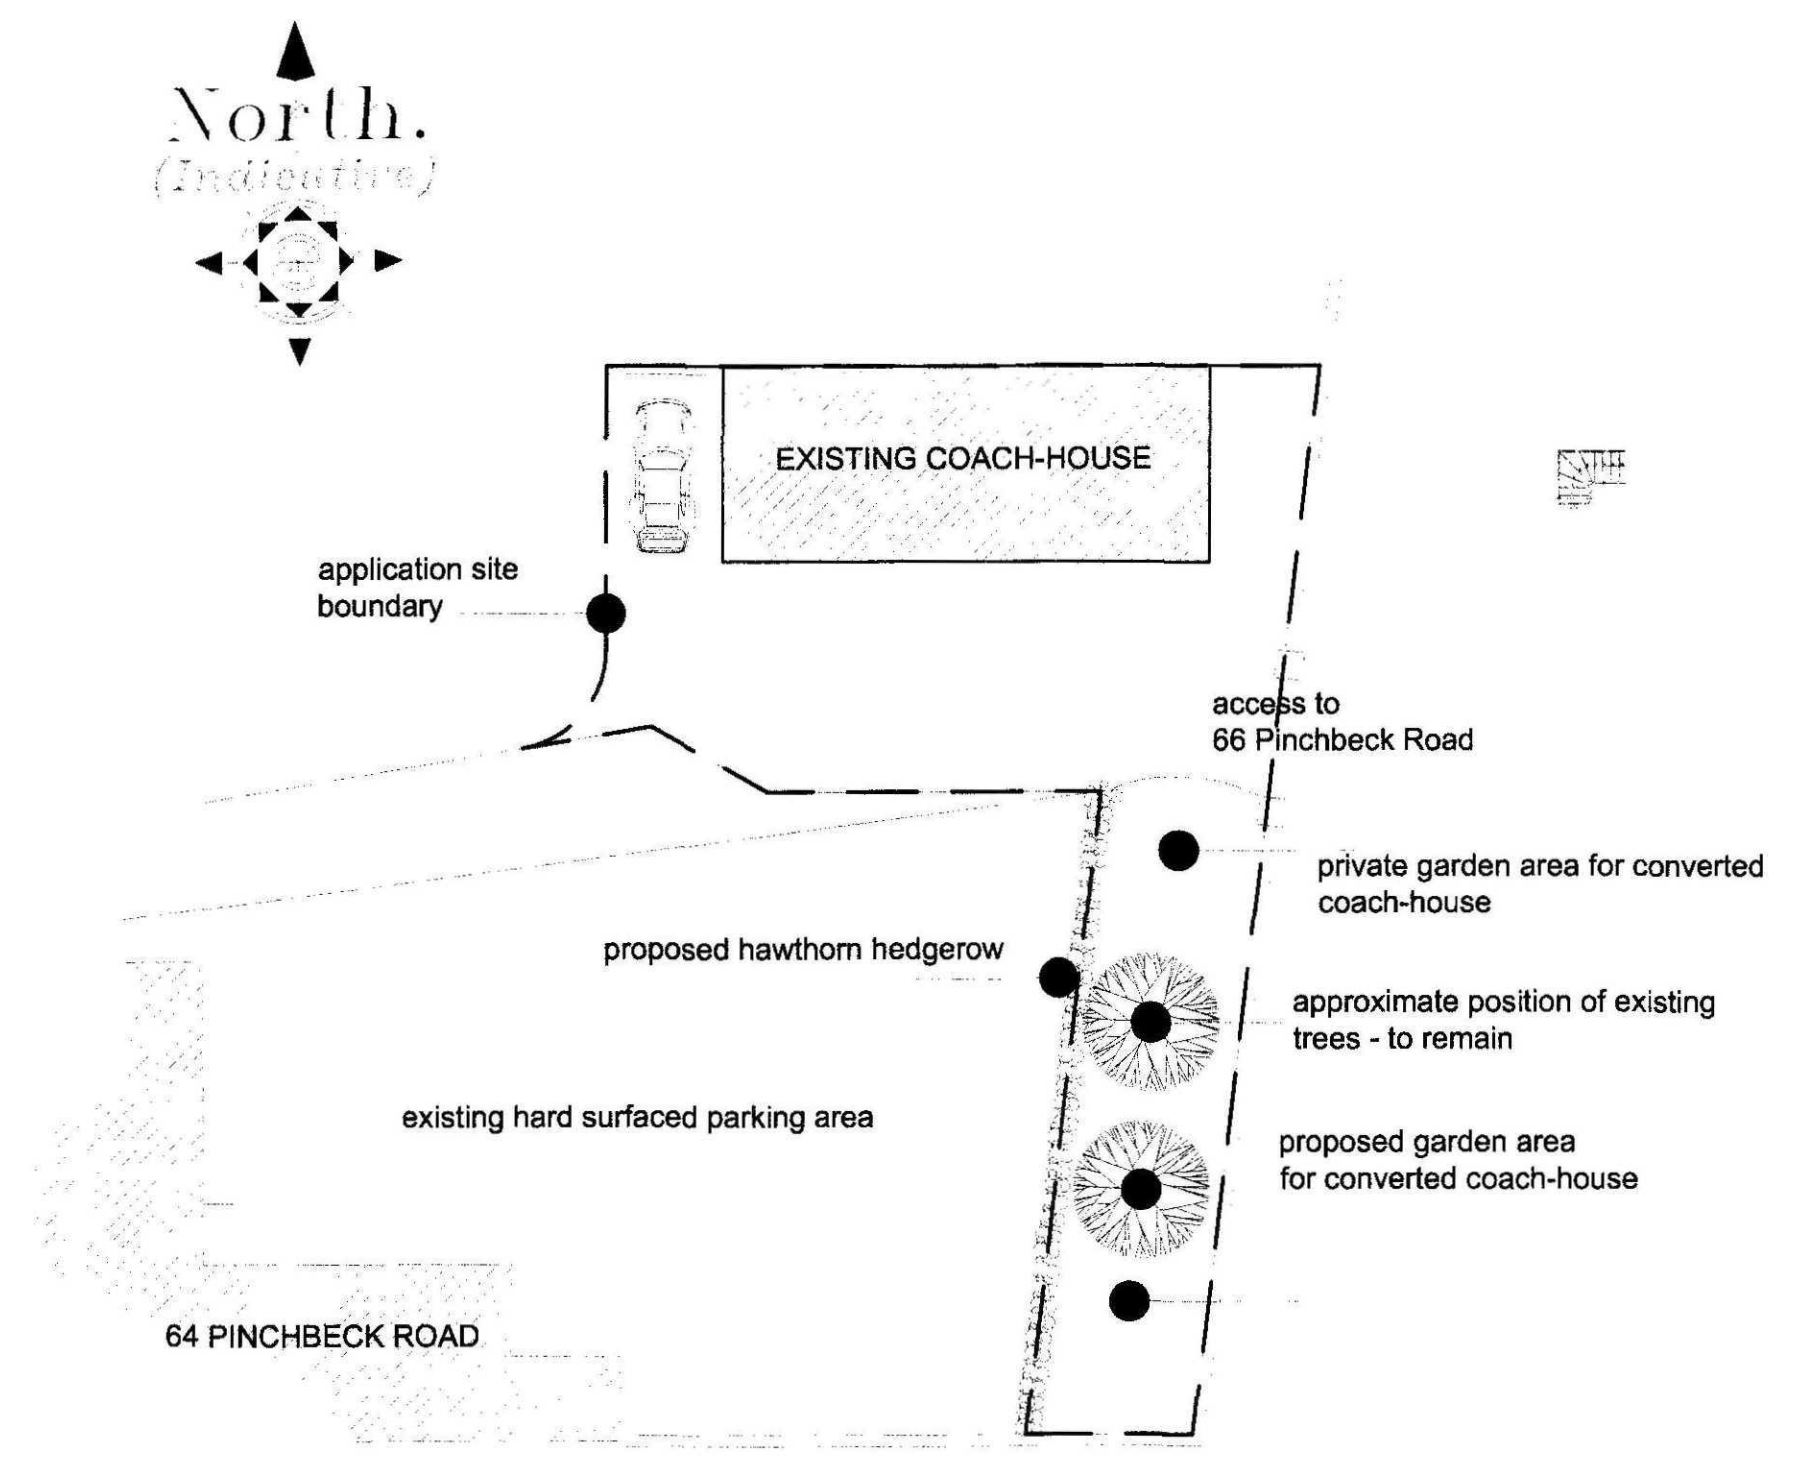


SITE PLAN - 1:200

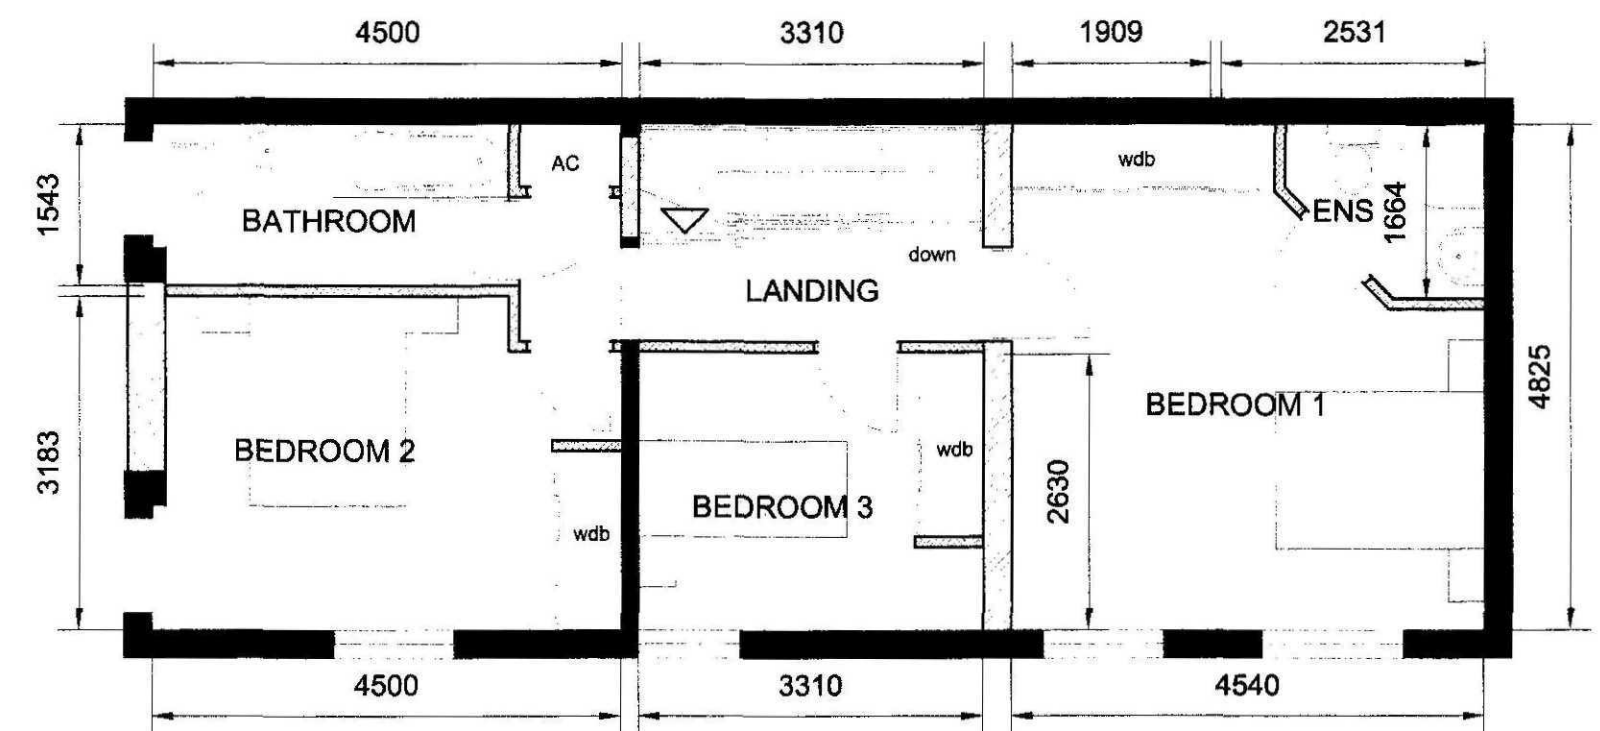


FIRST FLOOR PLAN AS PROPOSED

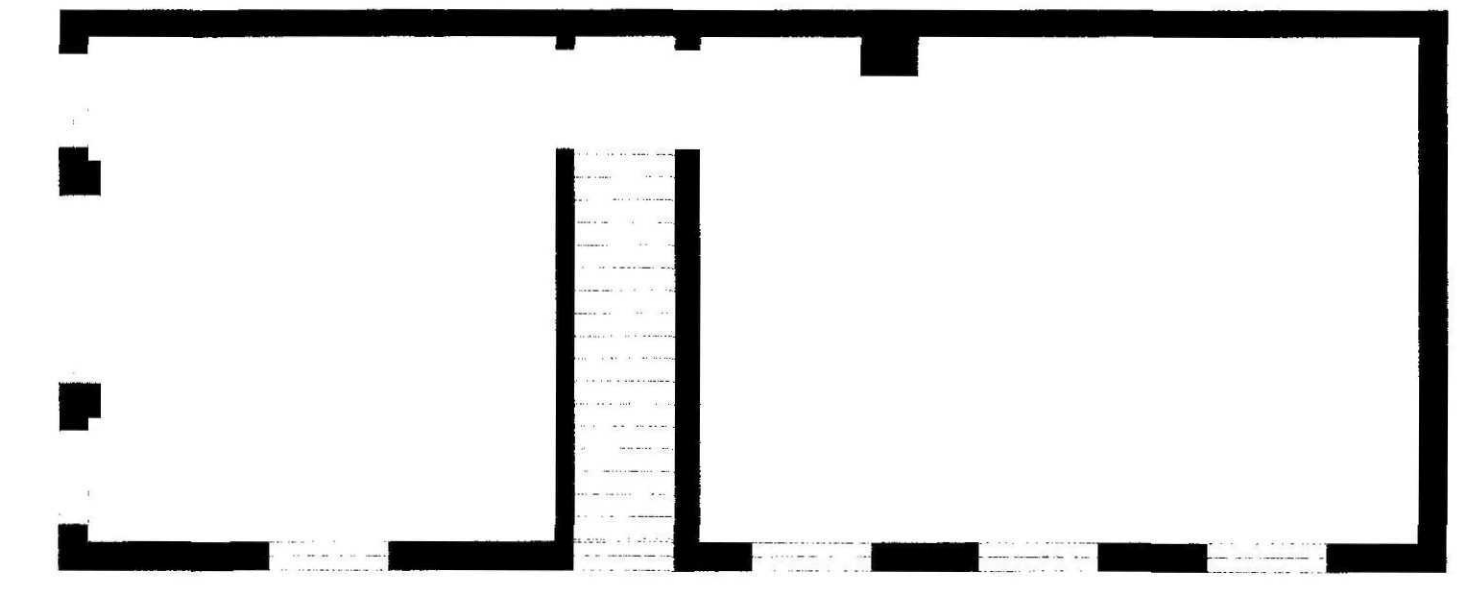

FIRST FLOOR PLAN AS EXISTING

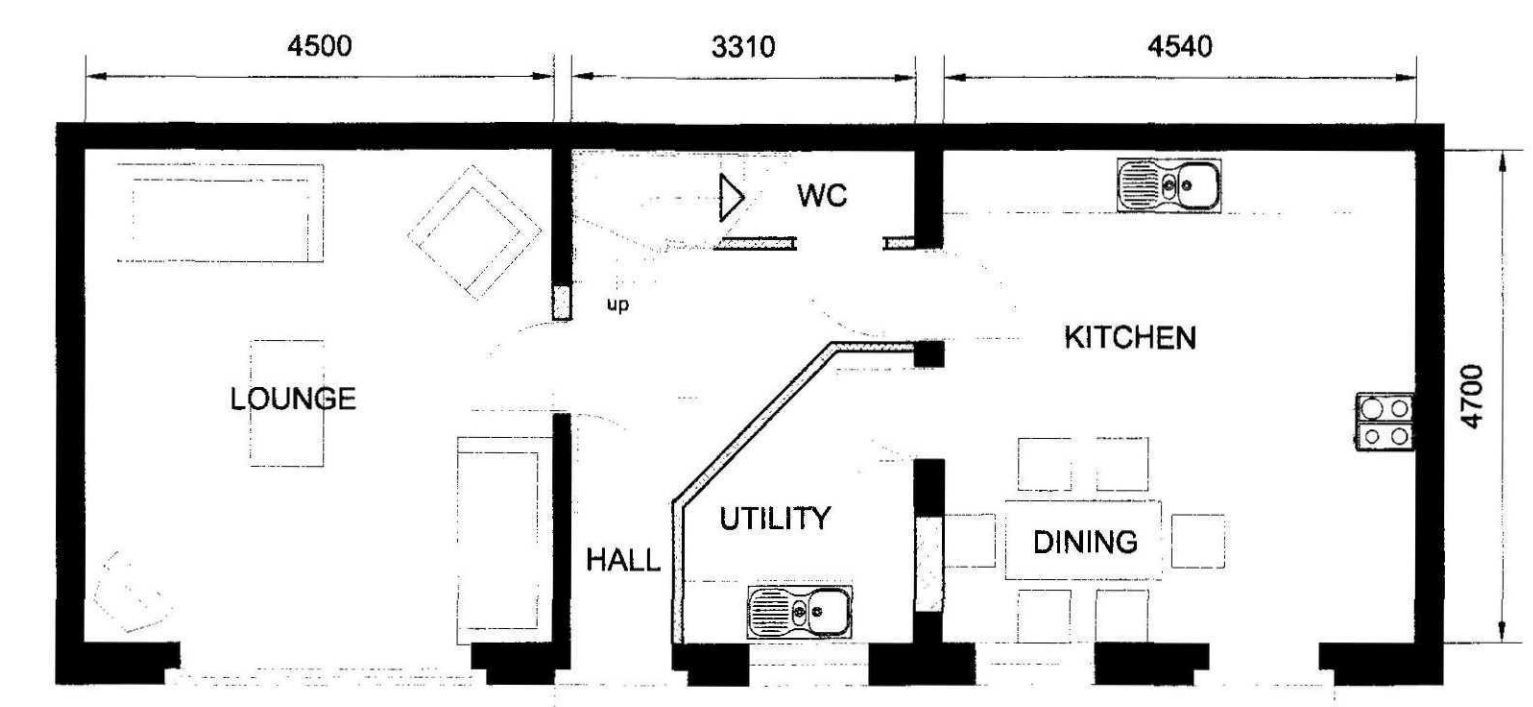

GROUND FLOOR PLAN AS PROPOSED

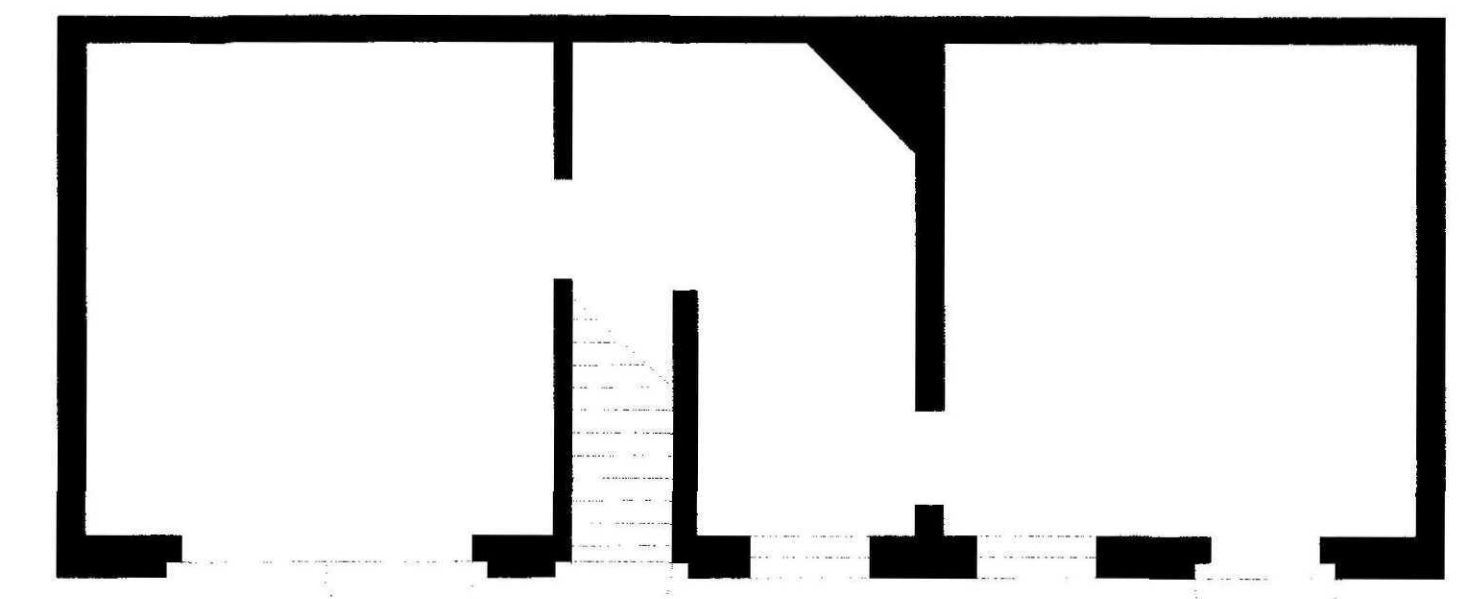

GROUND FLOOR PLAN AS EXISTING

SHDC
Planning & Development
15 SEP 2011
Ref: CC83/11