


VISUAL SCALE 1:250 @ a3



VISUAL SCALE 1:1250 @ a3



Site Location Plan
1 : 1250

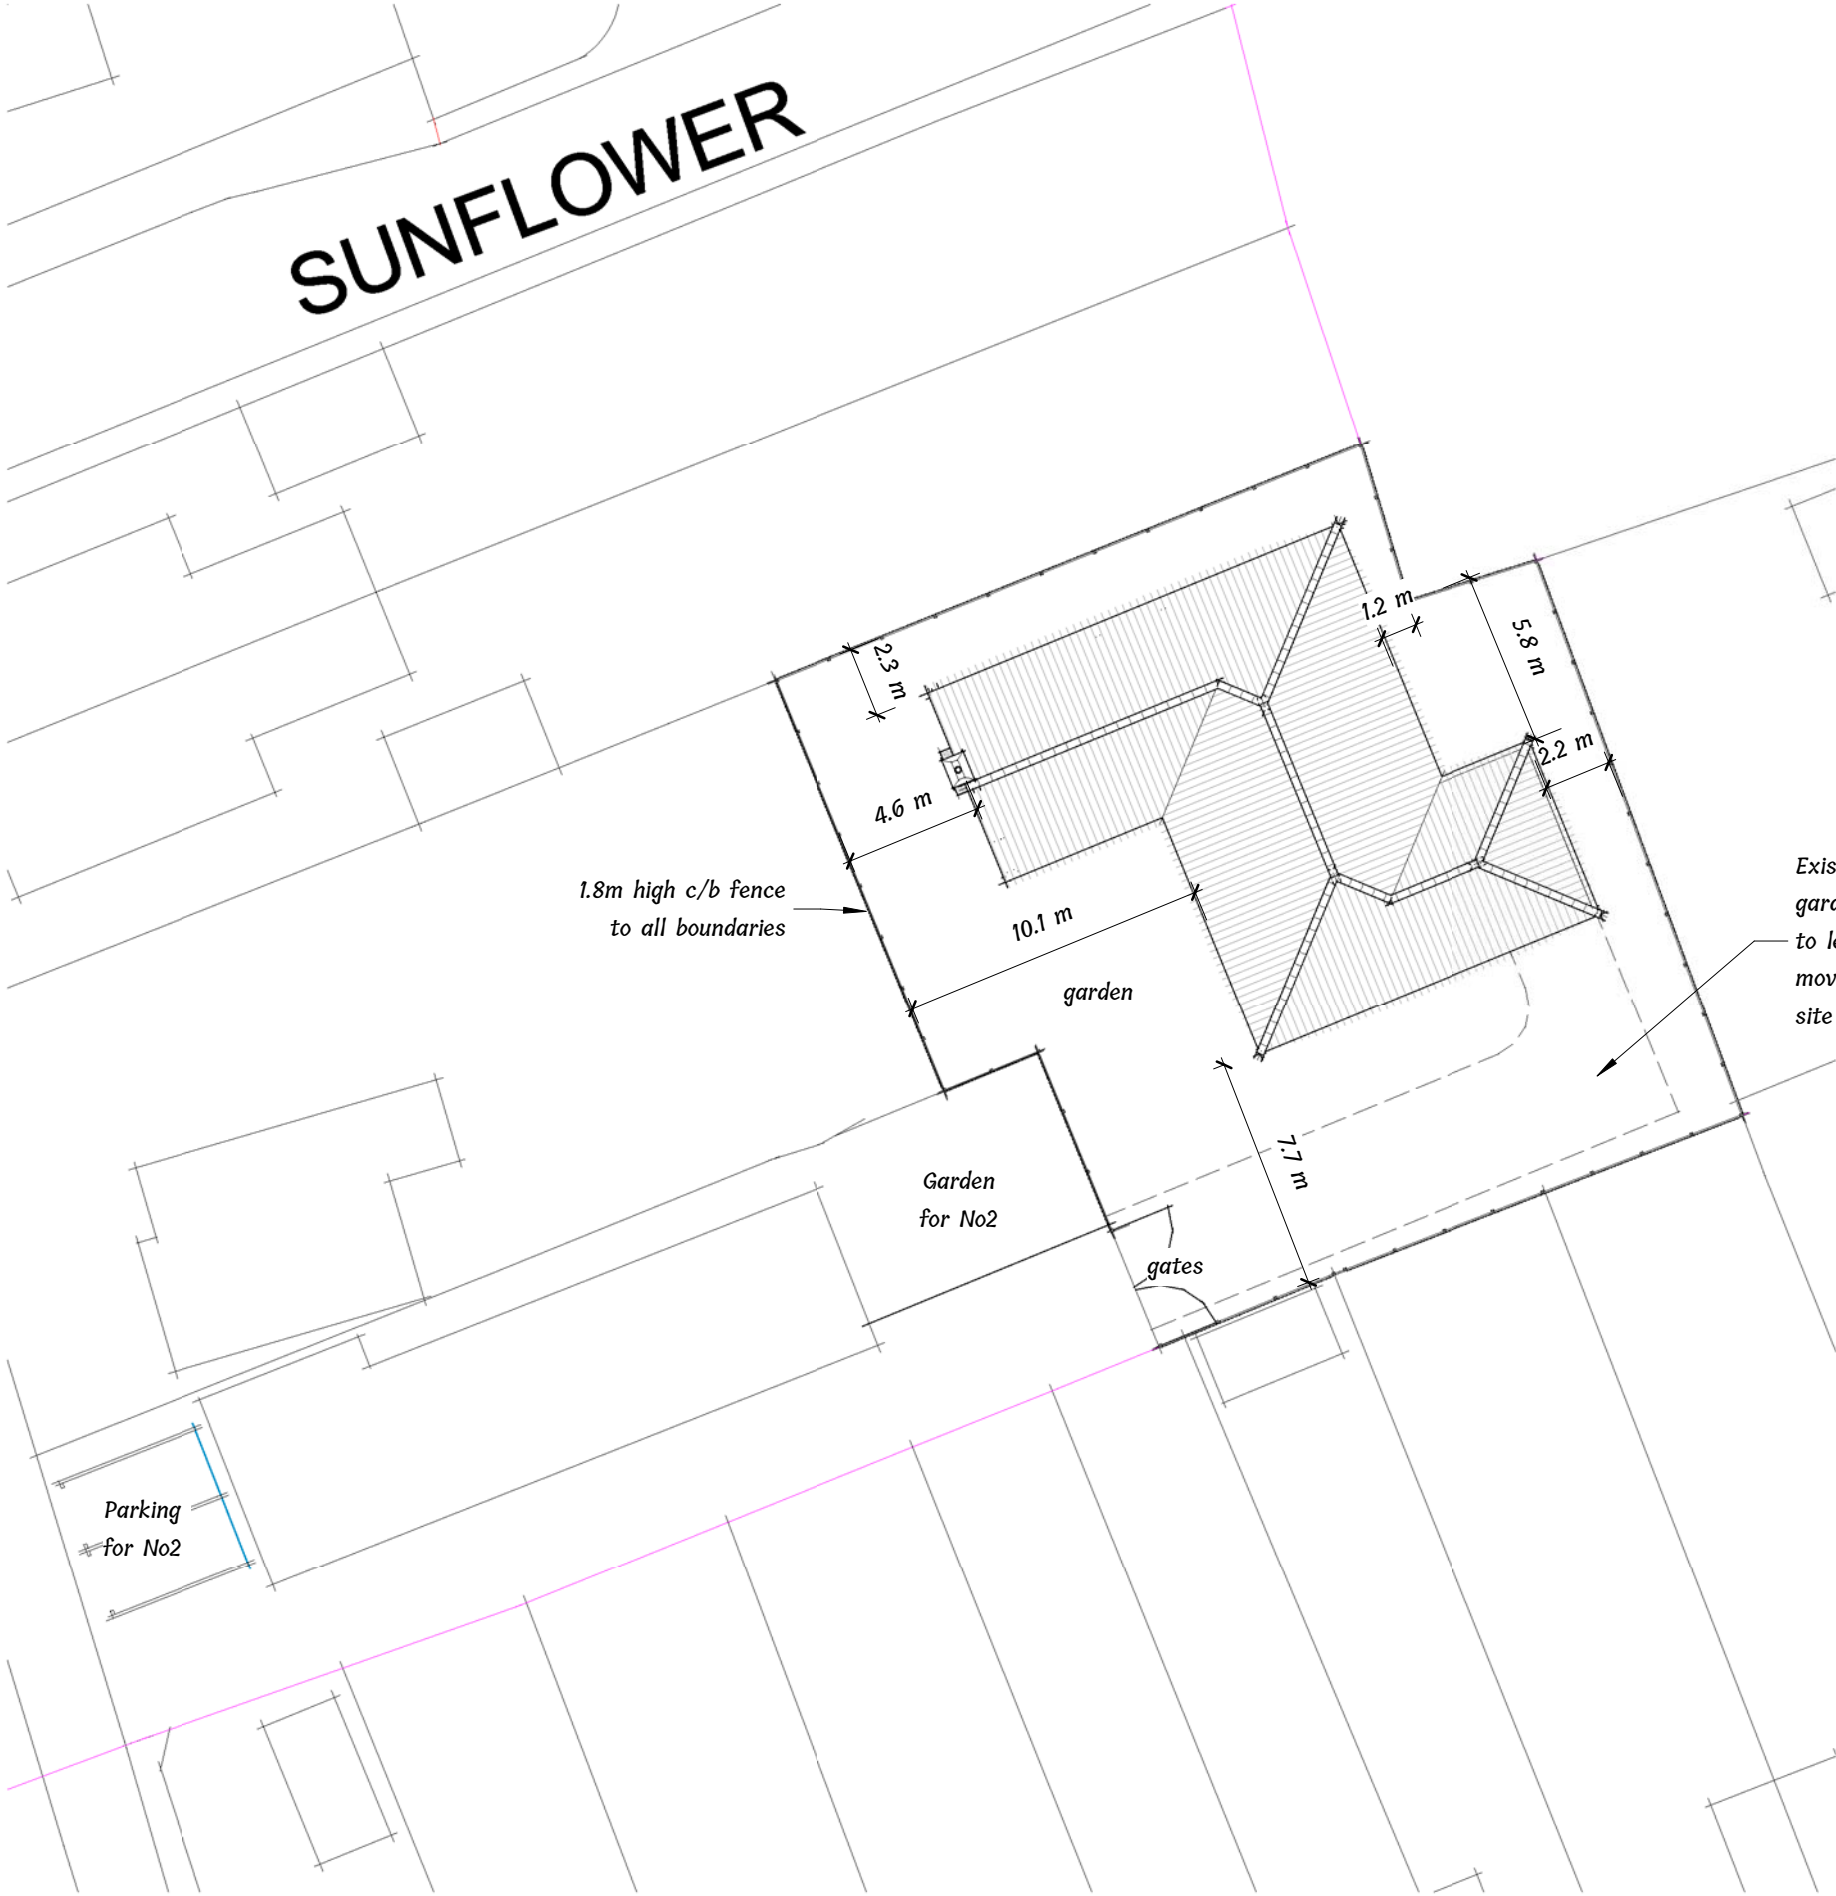

Site Block Plan
1 : 250