


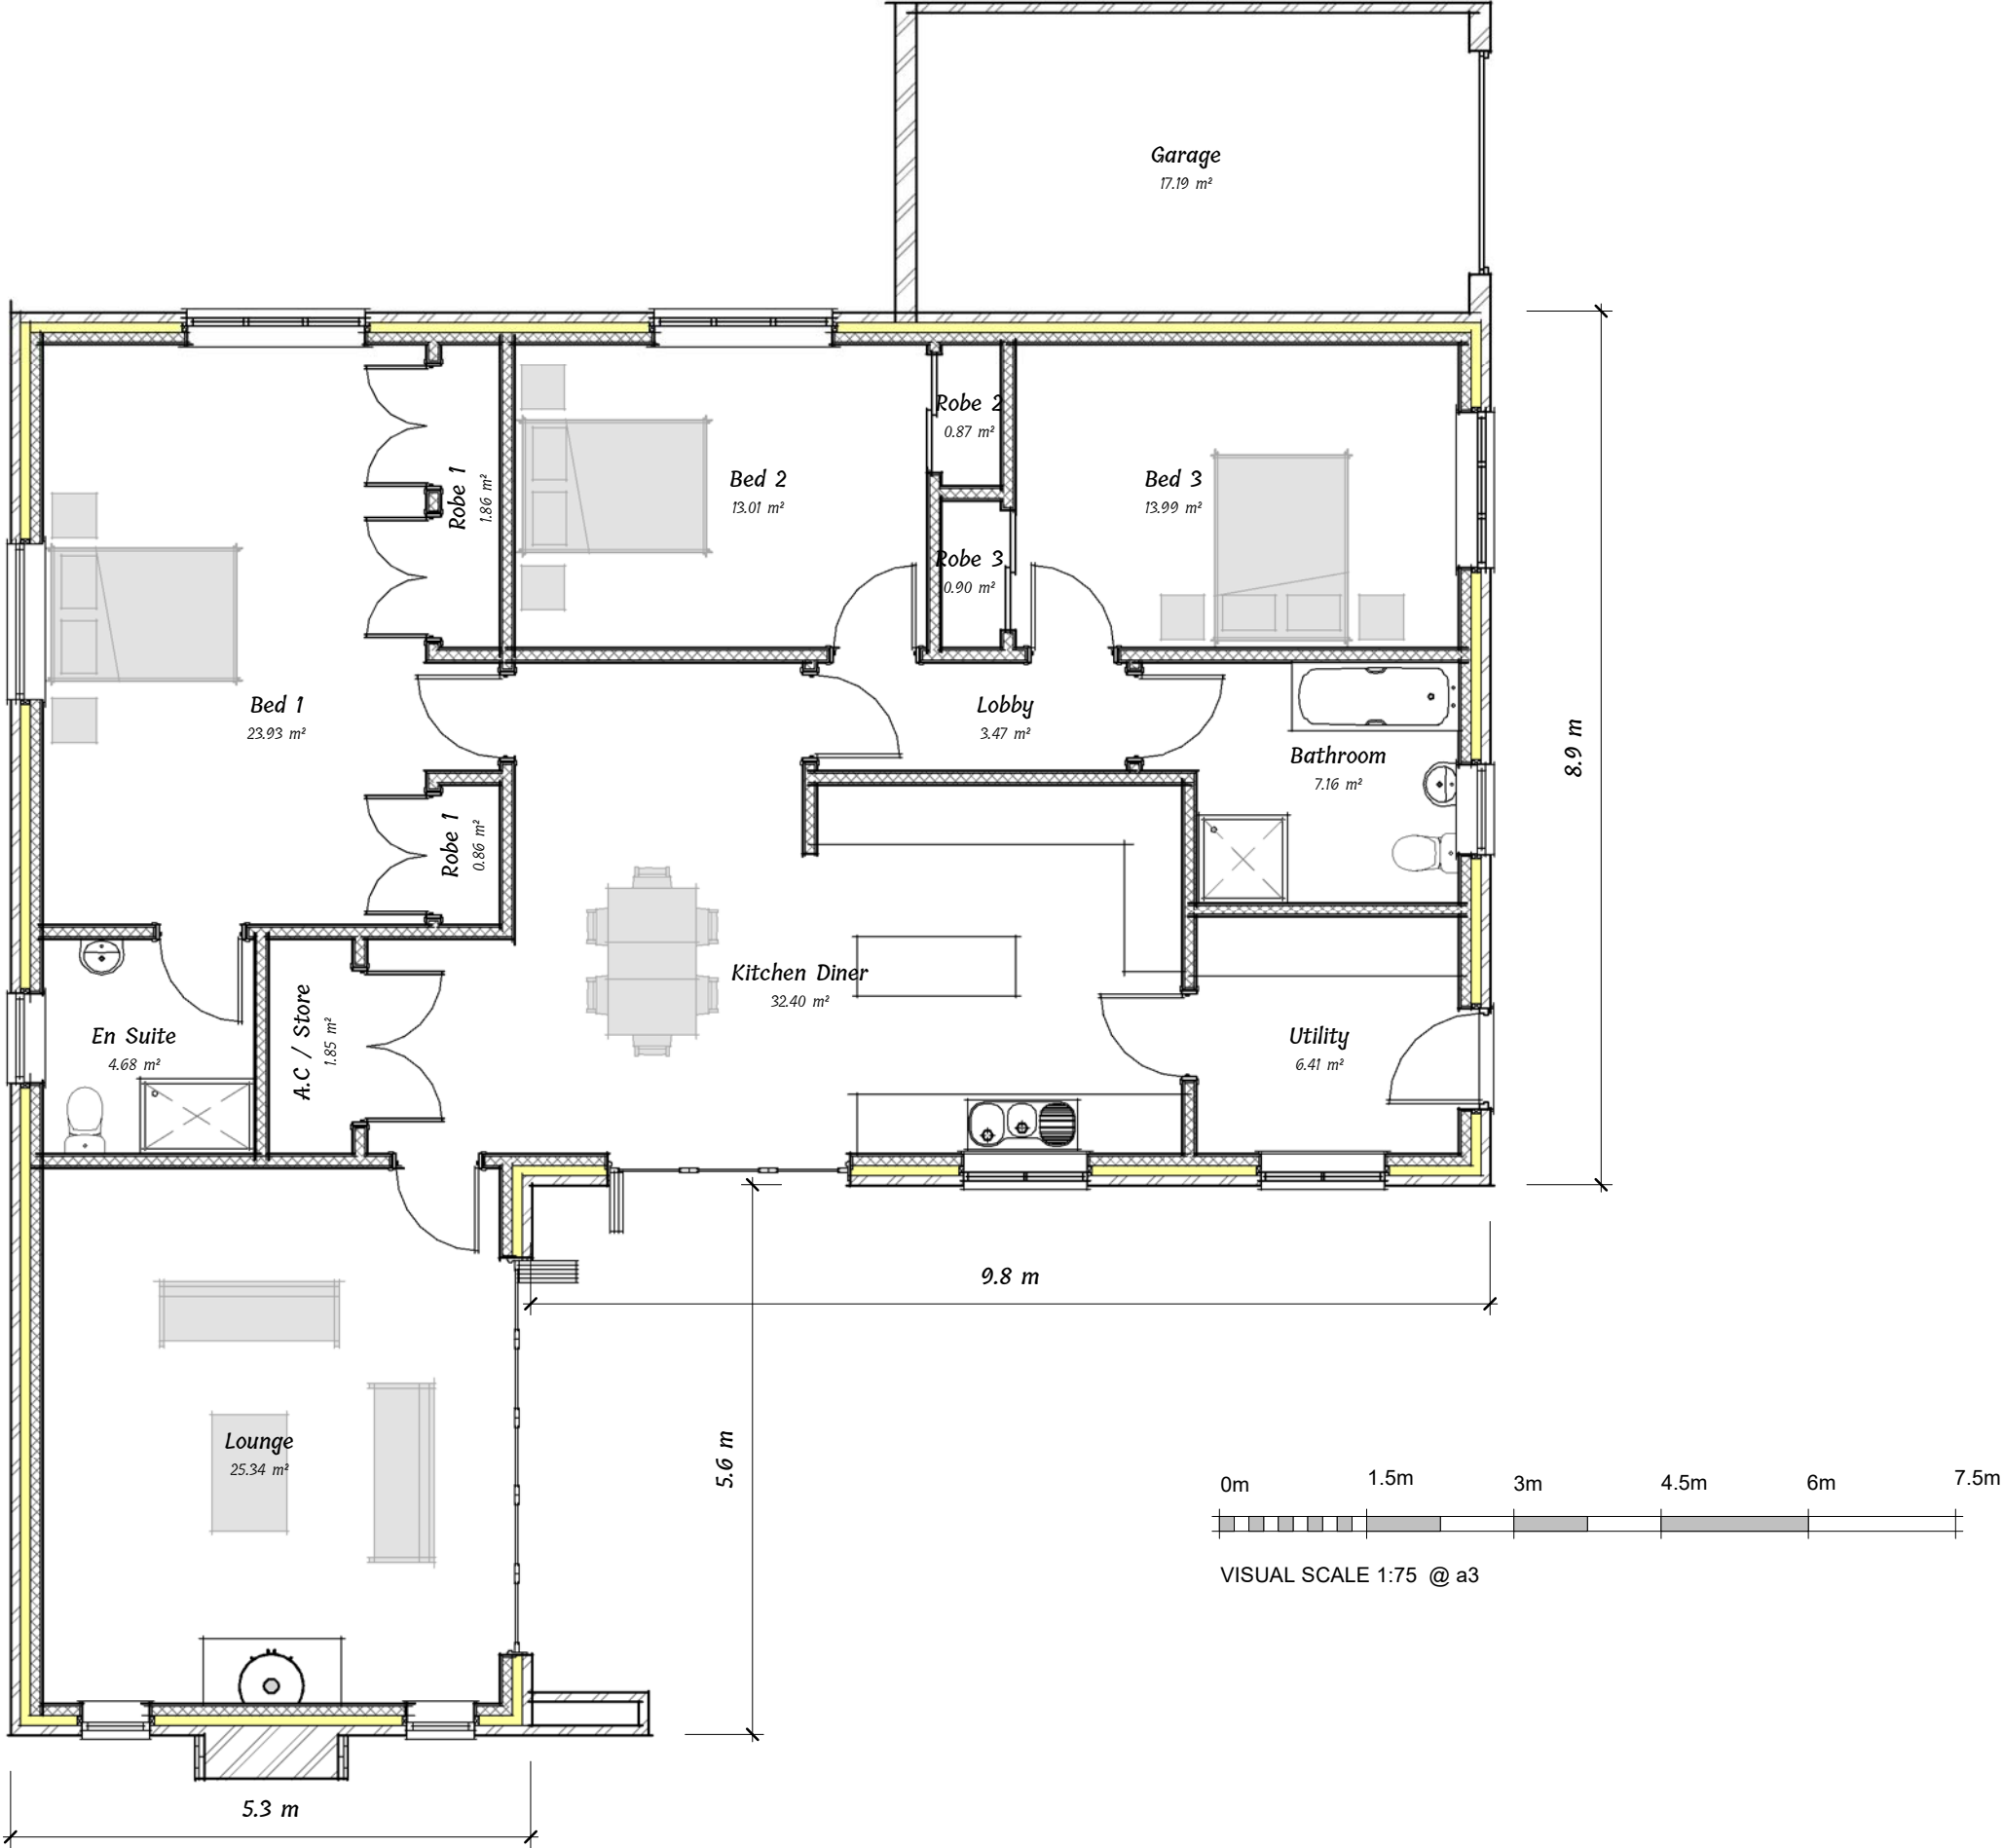

Proposed Layout

Drg No 2617 / 03 rev B

