


SOUTH HOLLAND DISTRICT COUNCIL

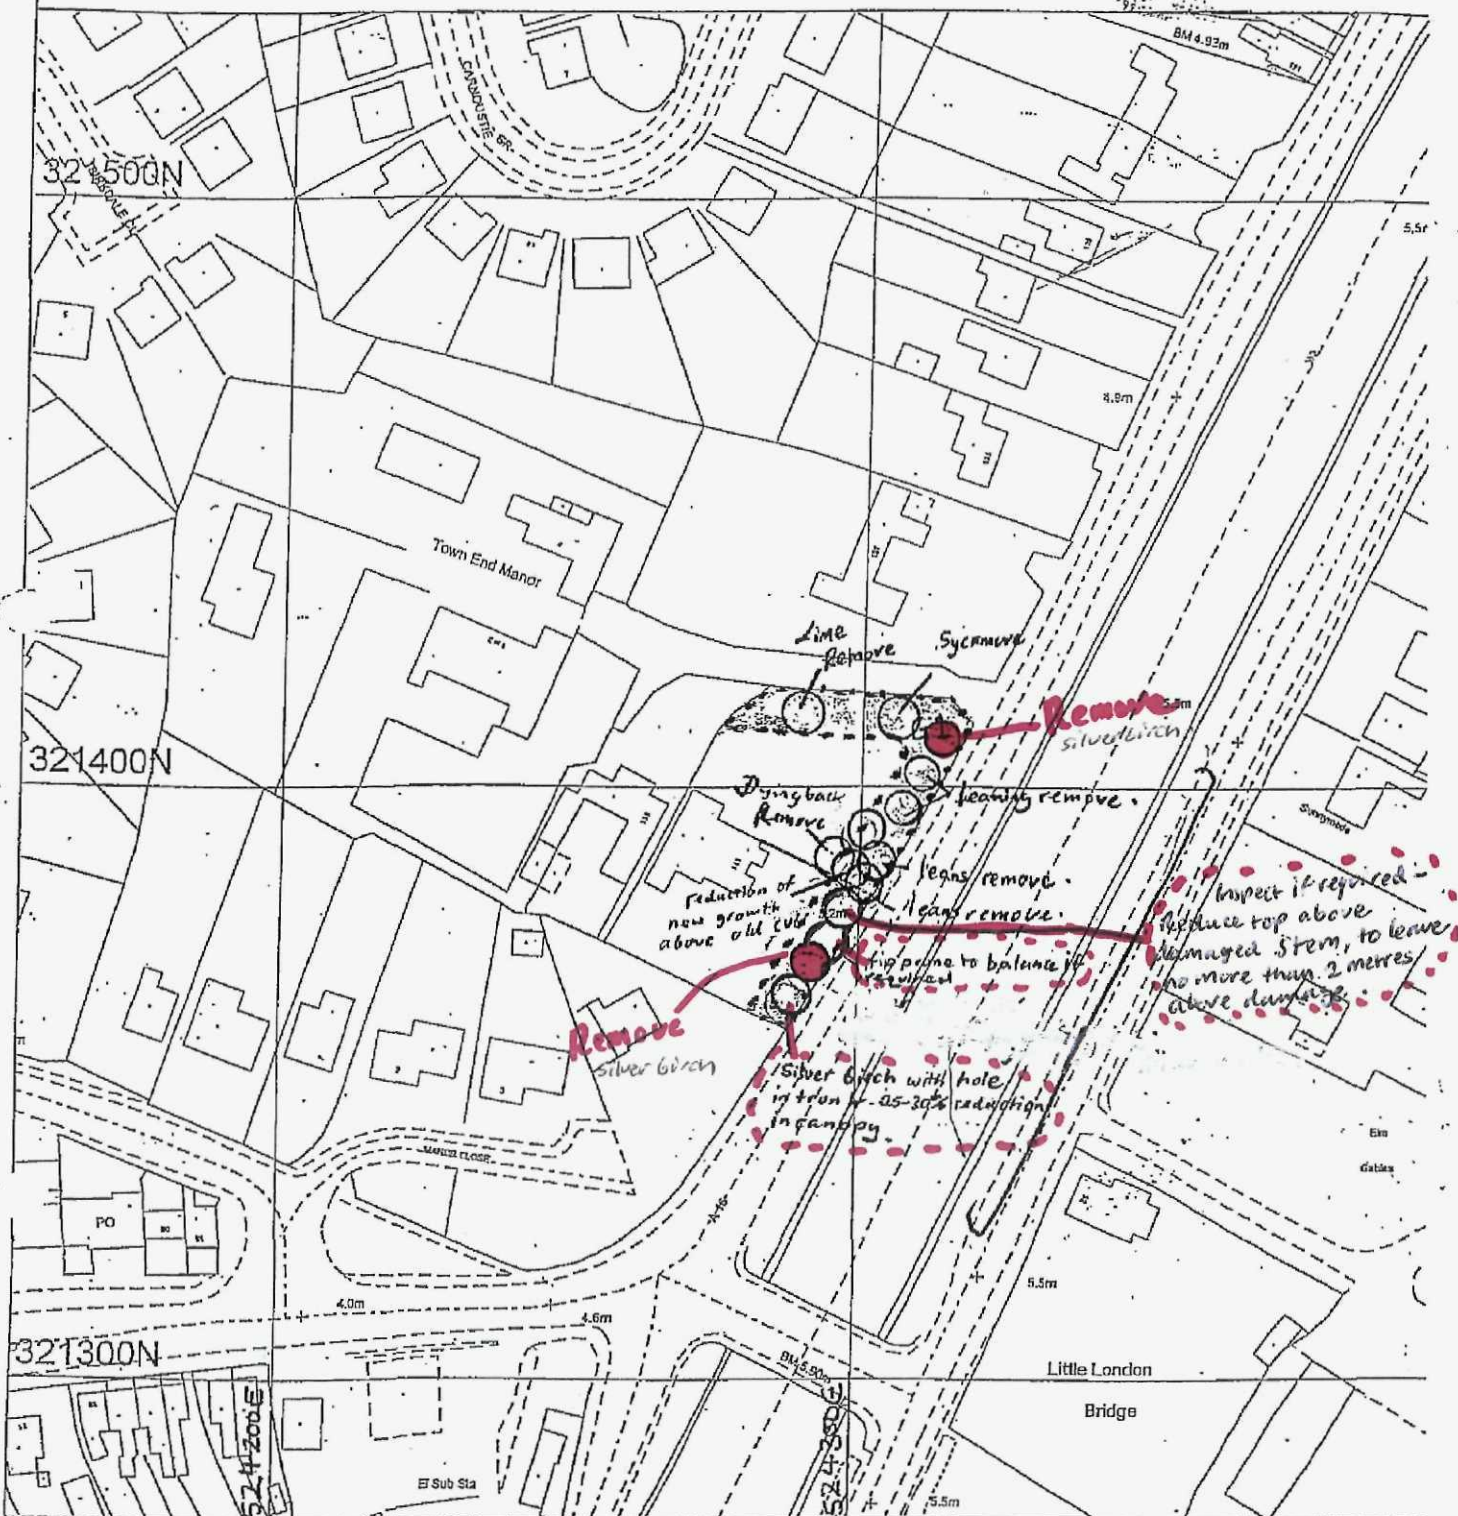

SPALDING TREE PRESERVATION ORDER NO. 70/2006

PLAN: TF 524313 321406

SCALE: 1:1250

DATE: 26th July 2006

DIAMETER OF TREE CIRCLE(S) IS
DIAGRAMMATIC ONLY, AND NOT TO
ANY SCALE

Mr Steve Williams
Head of Planning and Development
Planning & Development Services Department
Council Offices, Priory Road
Spalding
Lincs PE11 2XE



PROPOSED TREE WORKS TO BE CARRIED OUT.

TOTAL OF 7 REPLACEMENT SILVER BIRCHES
LIME