



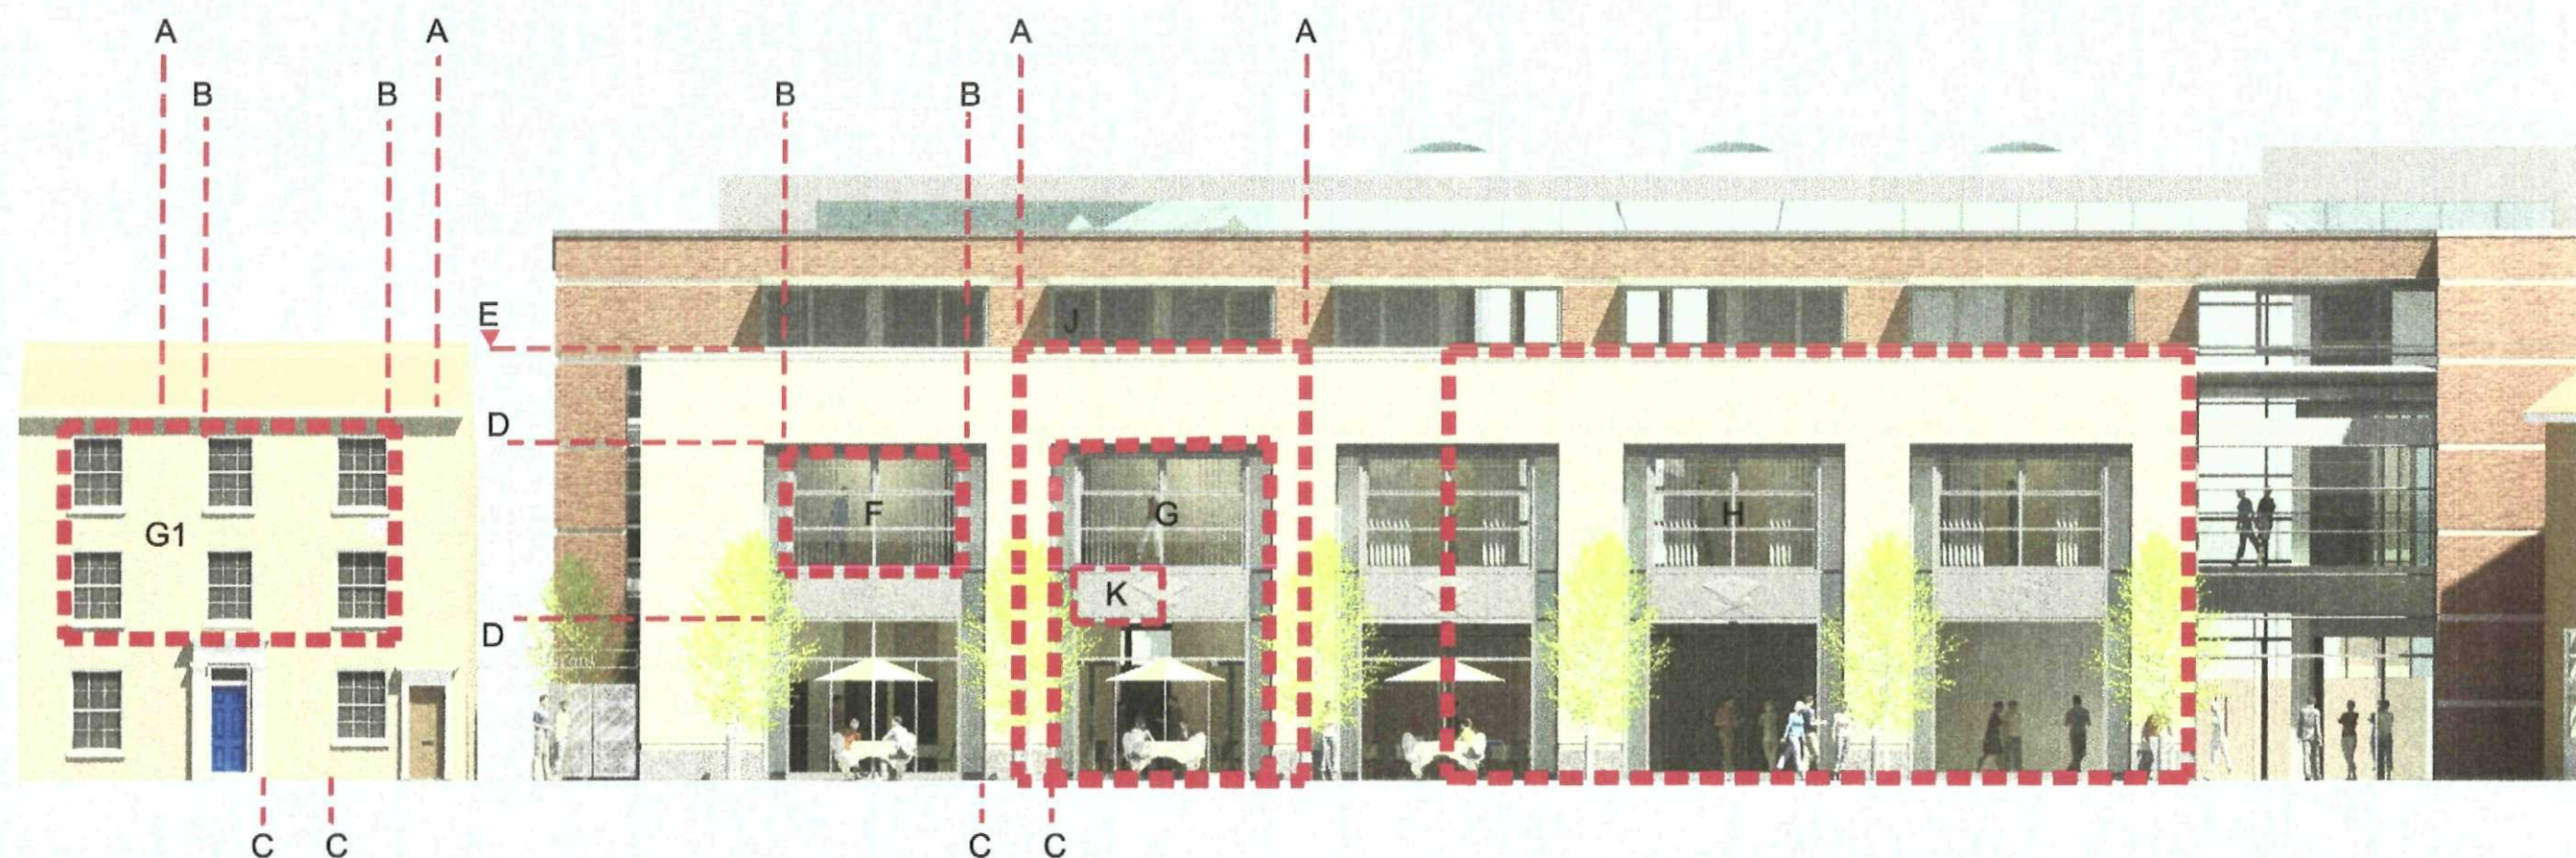

Golden Proportion Study of Red Lion Street West elevation (nts)

- A-A Main structural dimension compared to Georgian House
- B-B New glazed elements compared to wall detail of Georgian House
- C-C New stone piers relate to brick piers of Pacey's
- D-D Vertical proportions, also tops of new windows compare with height of top floor windows of Pacey's
- E Height of stone elevation compared to adjacent ridge
- F-K Various examples of Elevational Golden Proportions (G is similar to G1)

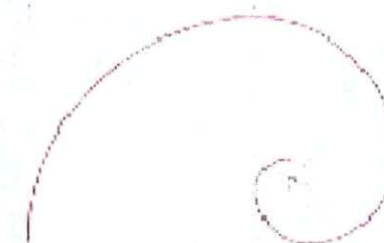

Notes



do not scale from this drawing
check all dimensions on site before construction

\\feildenmawson.com\Projects\Red Lion Street West\02_Golden Proportion Study\02_Golden Proportion Study.dwg (2016/01/20 14:24:24)

no. date revision & issue

For Information Only

Feilden Mawson

1 Fawcett Street, North, N1 1JB
Email: info@feildenmawson.com Tel: 020 7551 5151 Fax: 020 7551 5152
www.feildenmawson.com

Golden Proportion Study of
Red Lion Street Elevation

Client: Willmott Dixon

Job: Red Lion Street...

Scale: ...	Screen: ...	Date: Jan 2016
paper size: A3	checked: ...	CAD file: ...
Job no: 6890	Comp no: ...	Rev no: ...

Copyright Feilden Mawson LLP