


|                                   |                        |                        |                                      |
|-----------------------------------|------------------------|------------------------|--------------------------------------|
| H.M. LAND REGISTRY                |                        |                        | TITLE NUMBER                         |
|                                   |                        |                        | LL59602                              |
| ORDNANCE SURVEY<br>PLAN REFERENCE | TF 2422                | SECTION N              | Scale<br>1/1250 Enlarged from 1/2500 |
| COUNTY LINCOLNSHIRE               | DISTRICT SOUTH HOLLAND | © Crown copyright 1988 |                                      |

The boundaries shown by dotted lines have been plotted from the plans on the deeds. The title plan may be updated from later survey information.

SHDC  
Planning & Development  
- 9 FEB 2011  
Ref: COSS-11

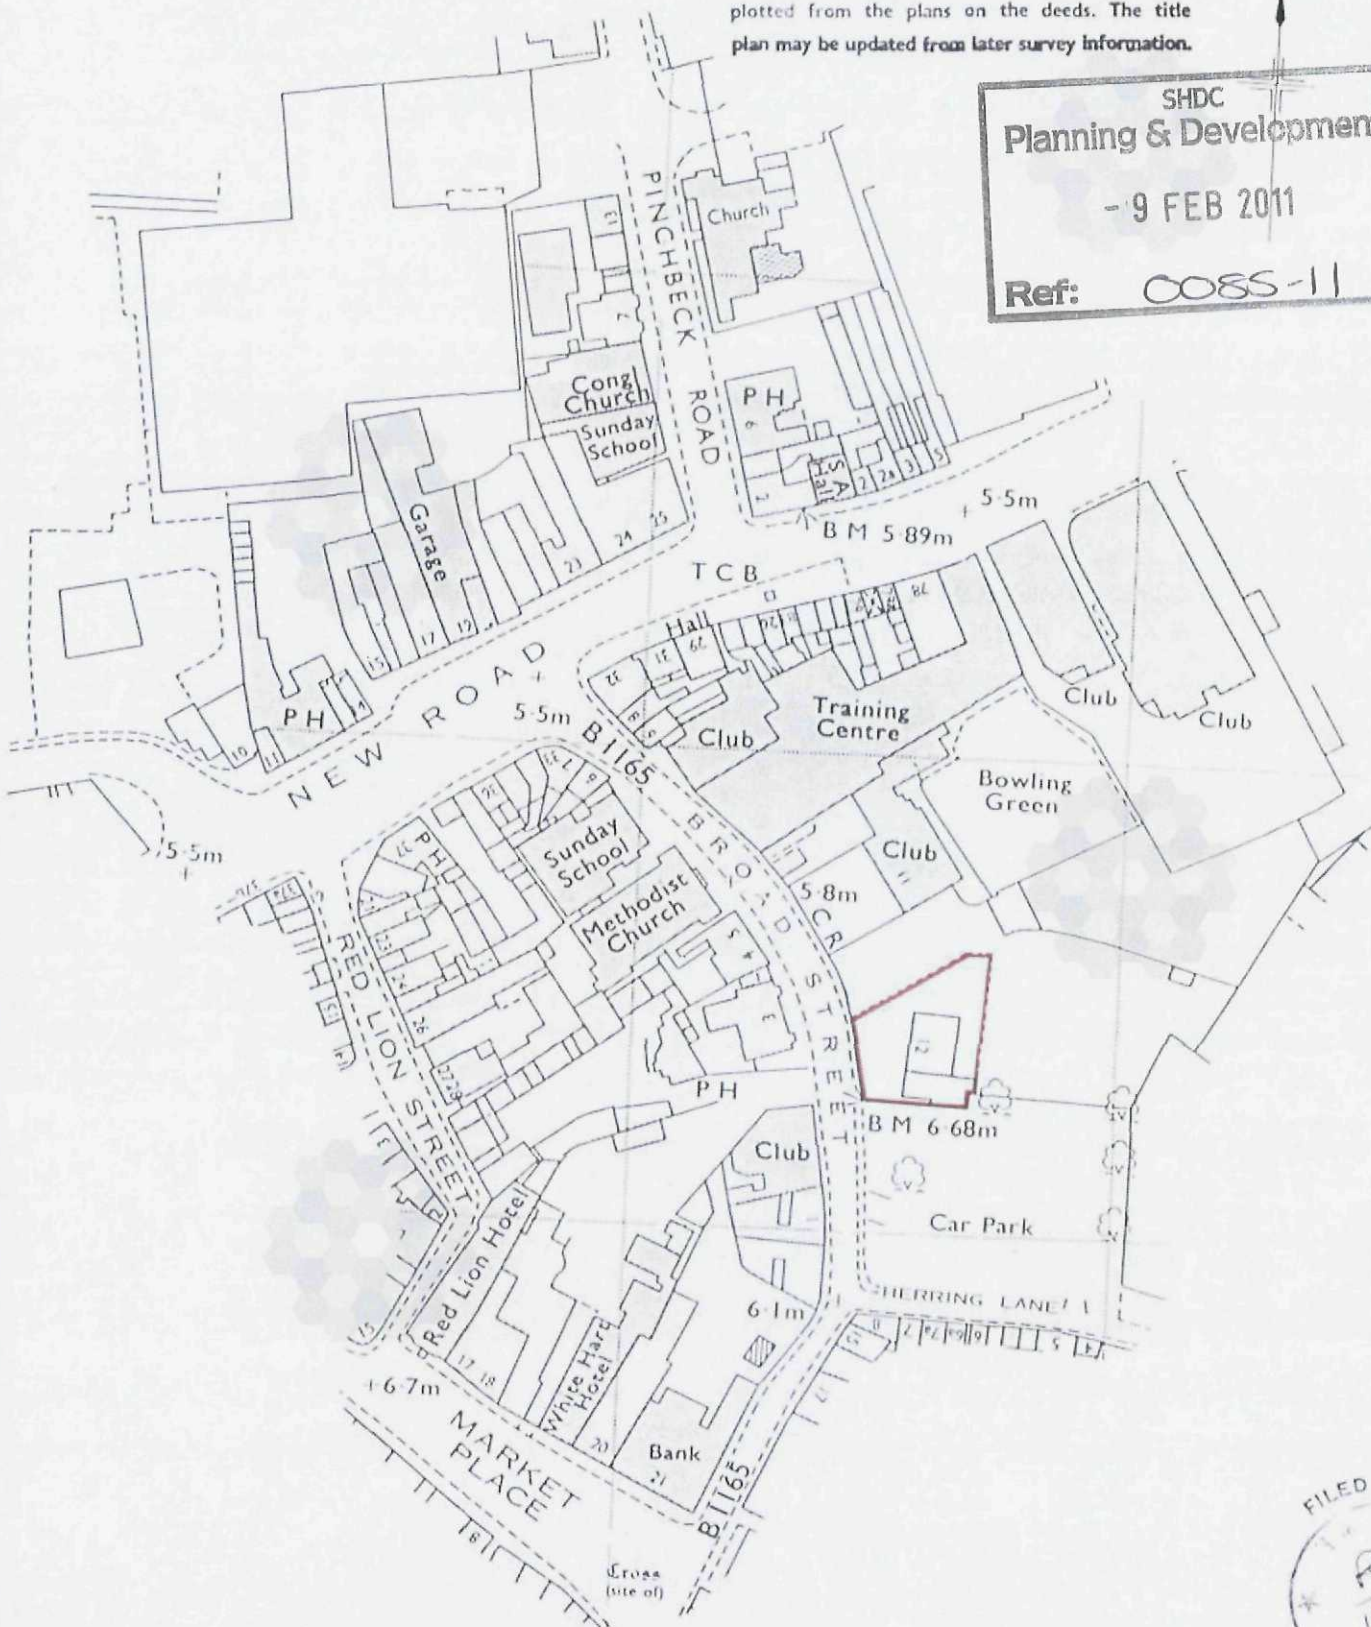

**These are the notes referred to on the following official copy**

The electronic official copy of the title plan follows this message.

Please note that this is the only official copy we will issue. We will not issue a paper official copy.

This official copy was delivered electronically and when printed will not be to scale. You can obtain a paper official copy by ordering one from Land Registry.

This official copy is issued on 07 February 2011 shows the state of this title plan on 07 February 2011 at 10:30:10. It is admissible in evidence to the same extent as the original (s.67 Land Registration Act 2002). This title plan shows the general position, not the exact line, of the boundaries. It may be subject to distortions in scale. Measurements scaled from this plan may not match measurements between the same points on the ground. See Land Registry Public Guide 7 - *Title Plans*.

This title is dealt with by the Land Registry, Kingston upon Hull Office .

© Crown copyright. Produced by Land Registry. Reproduction in whole or in part is prohibited without the prior written permission of Ordnance Survey. Licence Number 100026316.





SHDC  
Planning & Development

- 9 FEB 2011

Ref: 0085 - 11

2750  
CHATTERTONS | 280 | 776  
SOLICITORS | 280 |  
115

4800



SHDC  
Planning & Development  
- 9 FEB 2011  
Ref: 0085-11

2750  
CHATTERTONS 280  
SOLICITORS 280 770  
115

4800

