

SCALE IN METRES

1:50

0 1 2 3 4 5 10

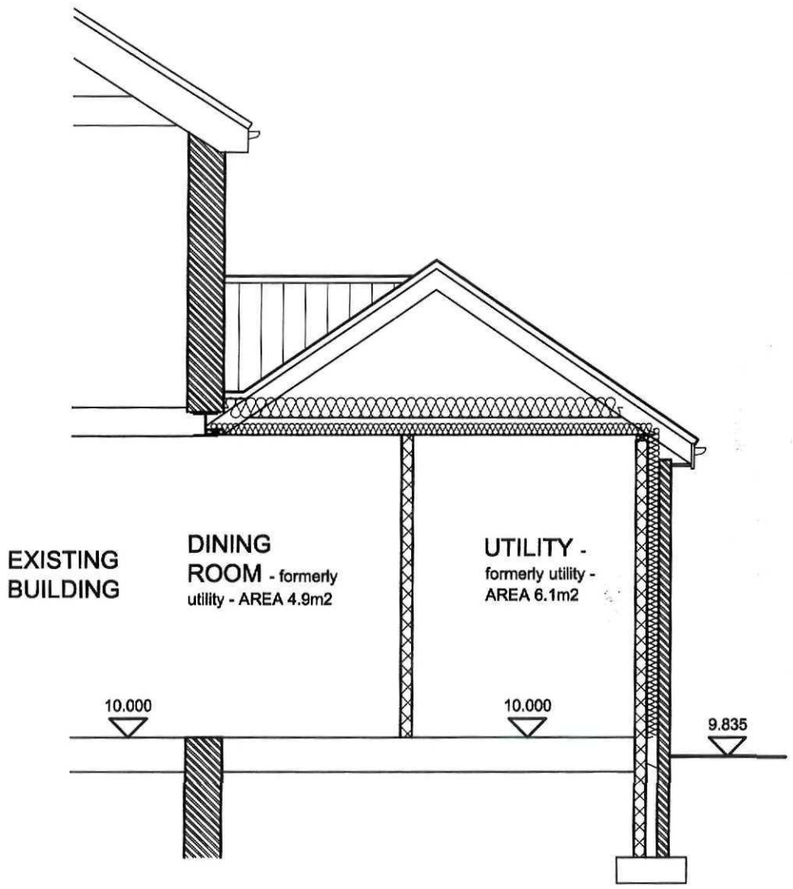

SECTION THROUGH SIDE EXTENSION

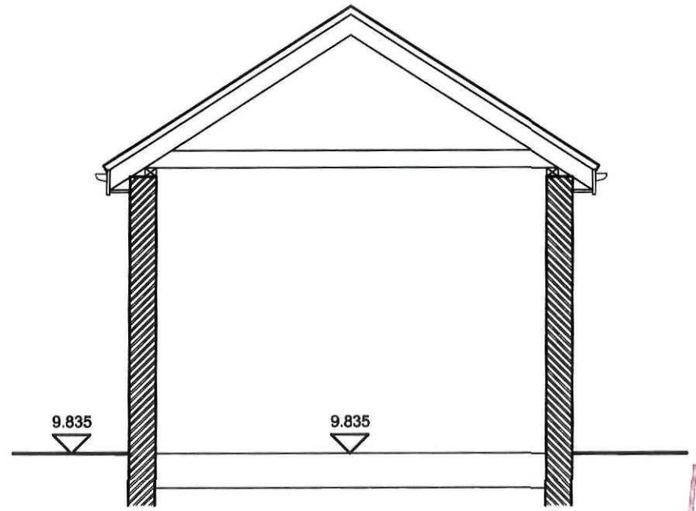

SECTION THROUGH GARAGE

SHDC
Planning & Development
- 9 FEB 2009
Ref: 0086/09

DETERMINED PLAN

ROBERT LOWE CHARTERED ARCHITECT
1-2 North End, Swineshead
Boston, Lincs., PE20 3LR
Phone 01205-821117
Fax 01205-821139
info@lowe-architects.com

Project: Alterations & Extensions
24 Matmore Gate
Spalding, Lincs

Client: Mr & Mrs Gray

Drawing Title: SECTIONS THROUGH SIDE EXTENSION AND GARAGE

Date: February 2009
Scale: 1: 50 @ A3
1: 25 @ A1
Project No: 08095
Drawn: CL
Drawing No: 08
Rev:

Contractors are to check all dimensions on site and to report any discrepancy to the Architect. Do not scale from the drawing.
© 2008

A1