
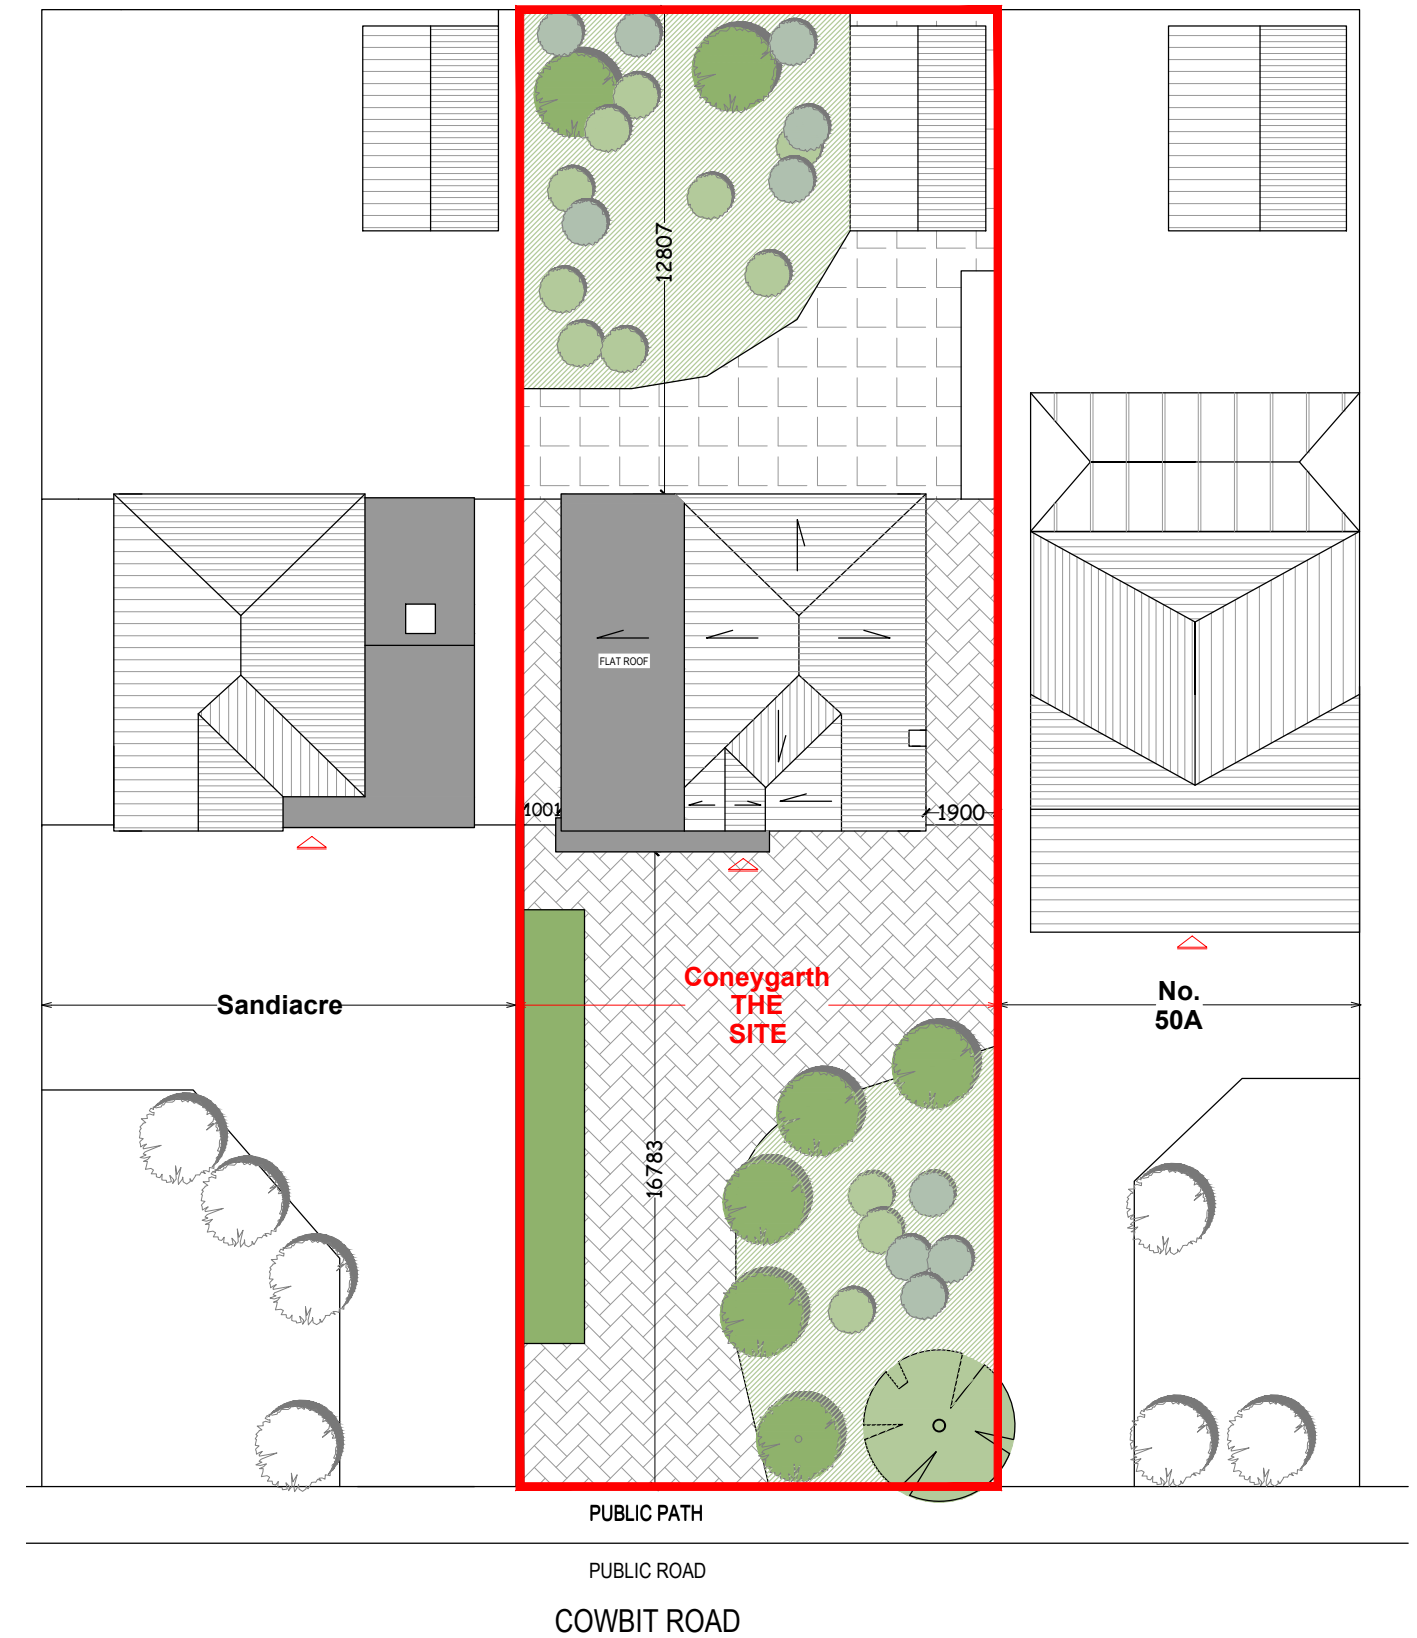


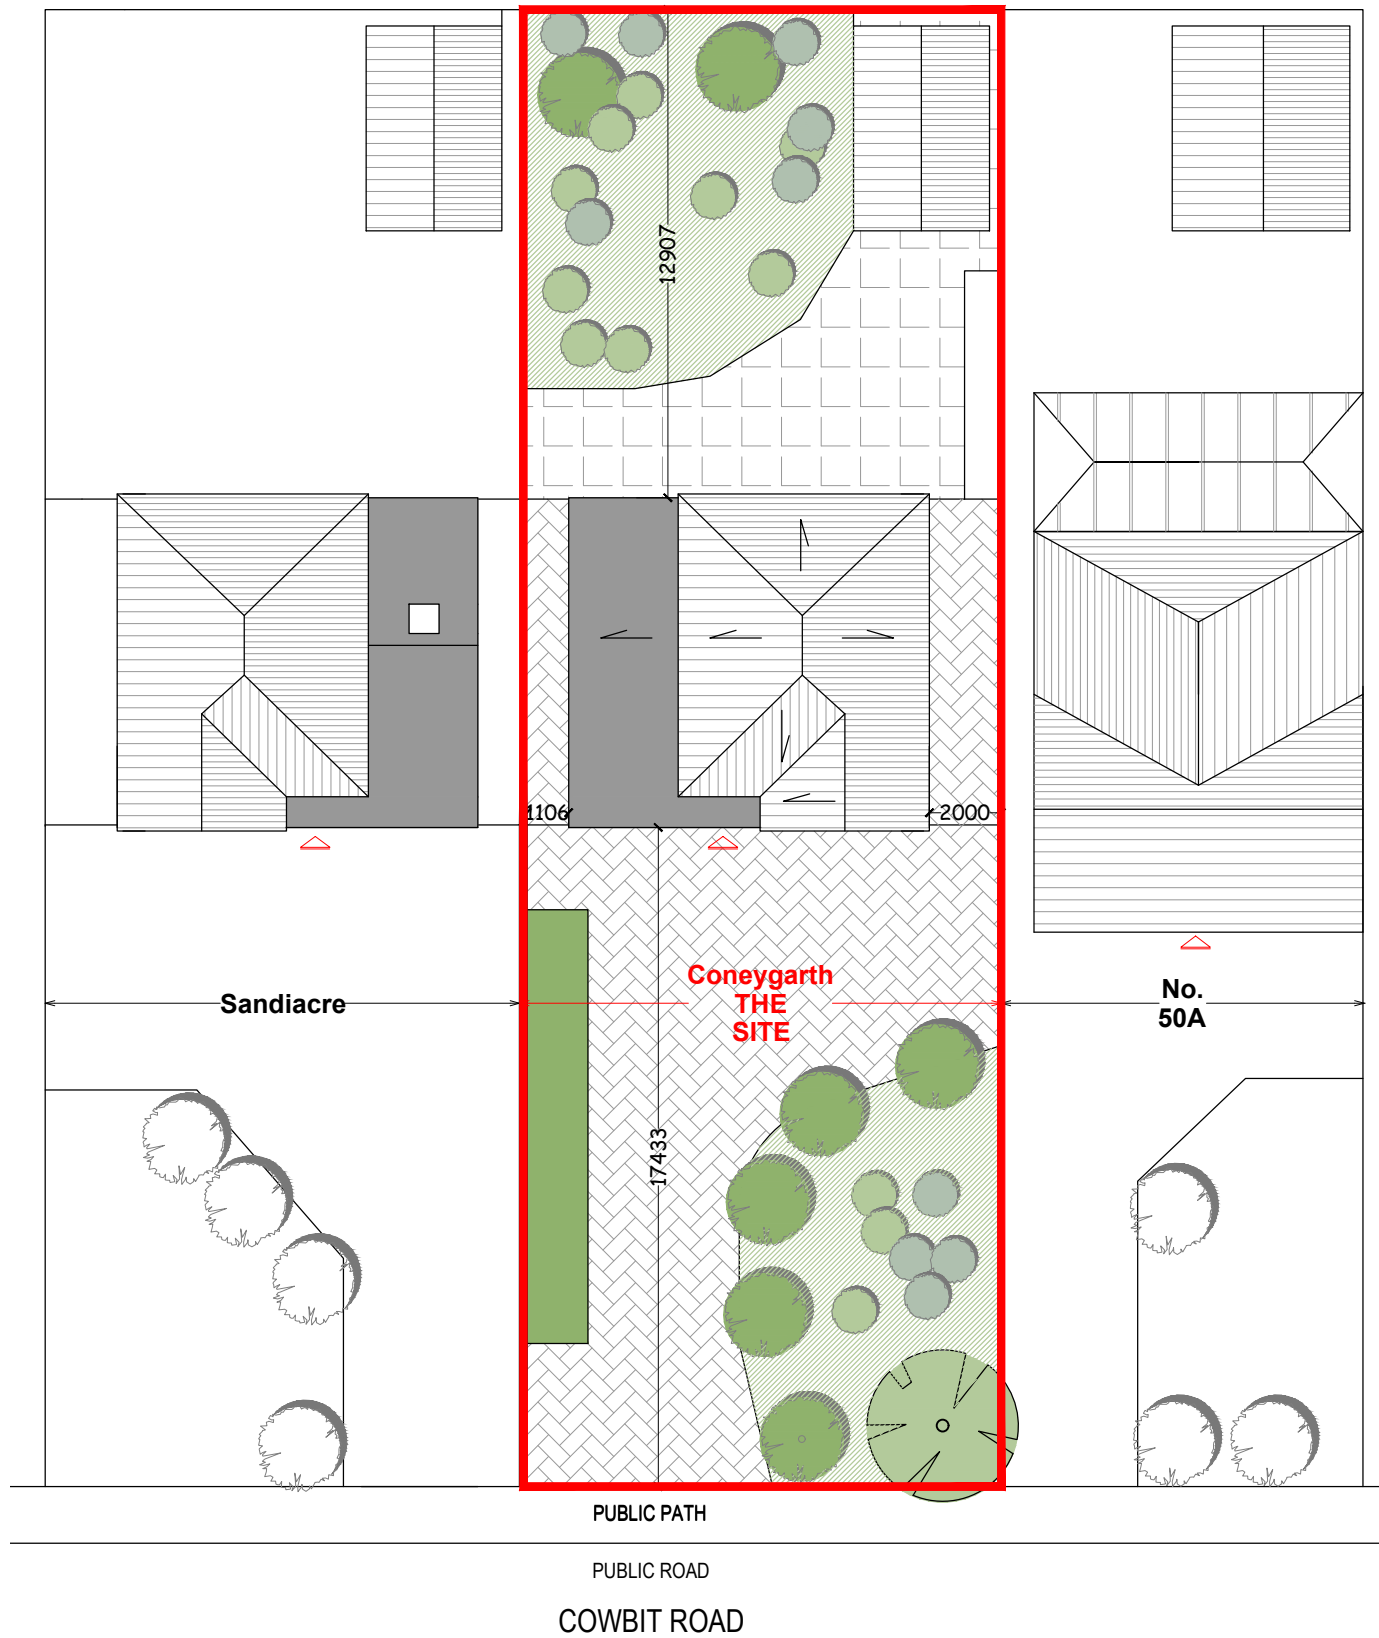


BLOCK PLAN - EXISTING
SCALE 1:200 @A3

BLOCK PLAN - PROPOSED
SCALE 1:200 @A3

0 5 10 20

SCALE BAR (m) 1:200

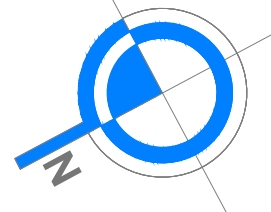

Project address: Coneygarth, Cowbit Road Spalding PE11 2RJ		
Drawing: Block Plan Existing & Proposed		
Scale: 1:200 @ A3	Drawn By: A.J.	Drawn date: January 2024
Drawing No: 24-018 - P002	Revision:	

PAT
ARCHITECTURE

t: 0 7749 106 877
e: pat.studio@outlook.com

NOTE: If you are in doubt with any of the information on this drawing, ask for it to be verified. The contractor is to check and verify all dimensions on site before proceeding with the works. Alert PAT Studio Architecture of any discrepancies. This drawing is the copyright of PAT Studio Architecture.