



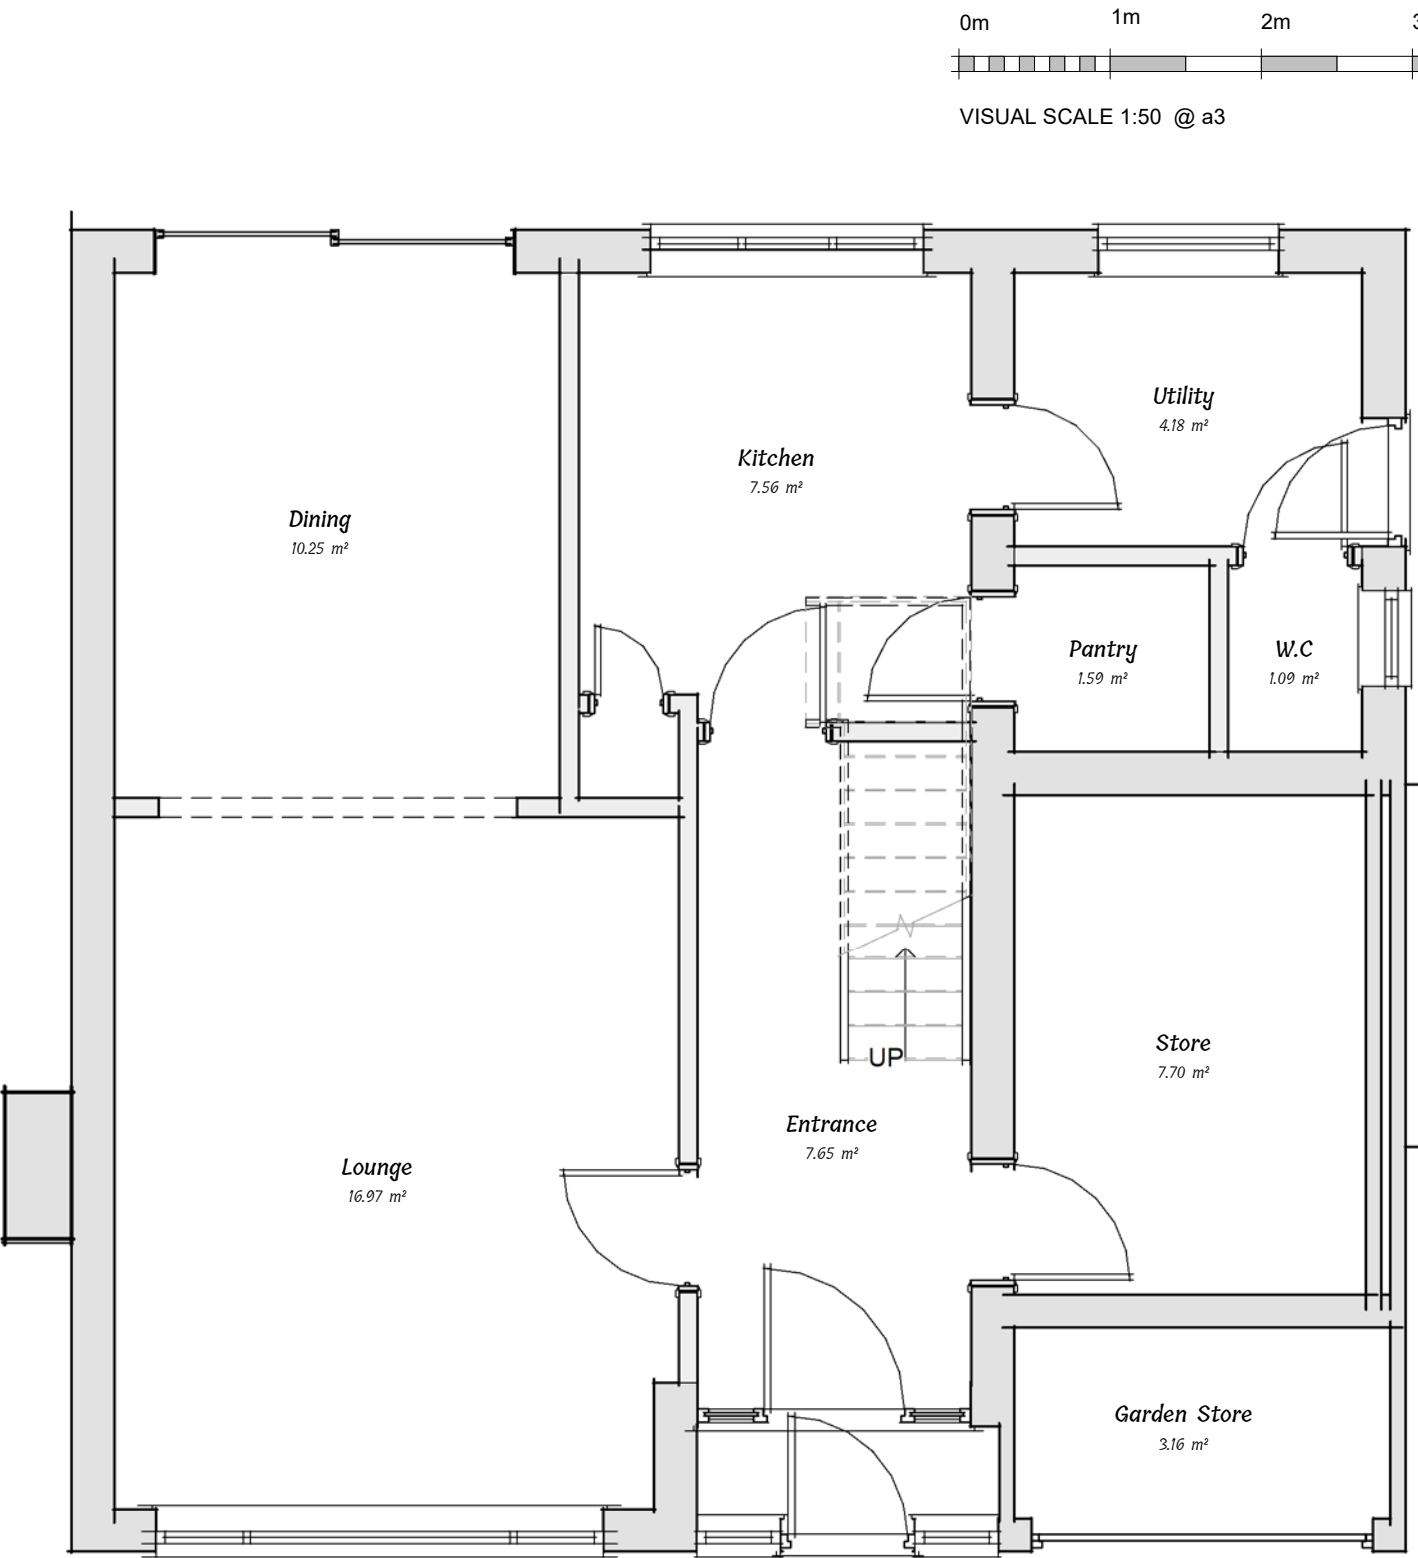

Plan 01 – Ground
1 : 50

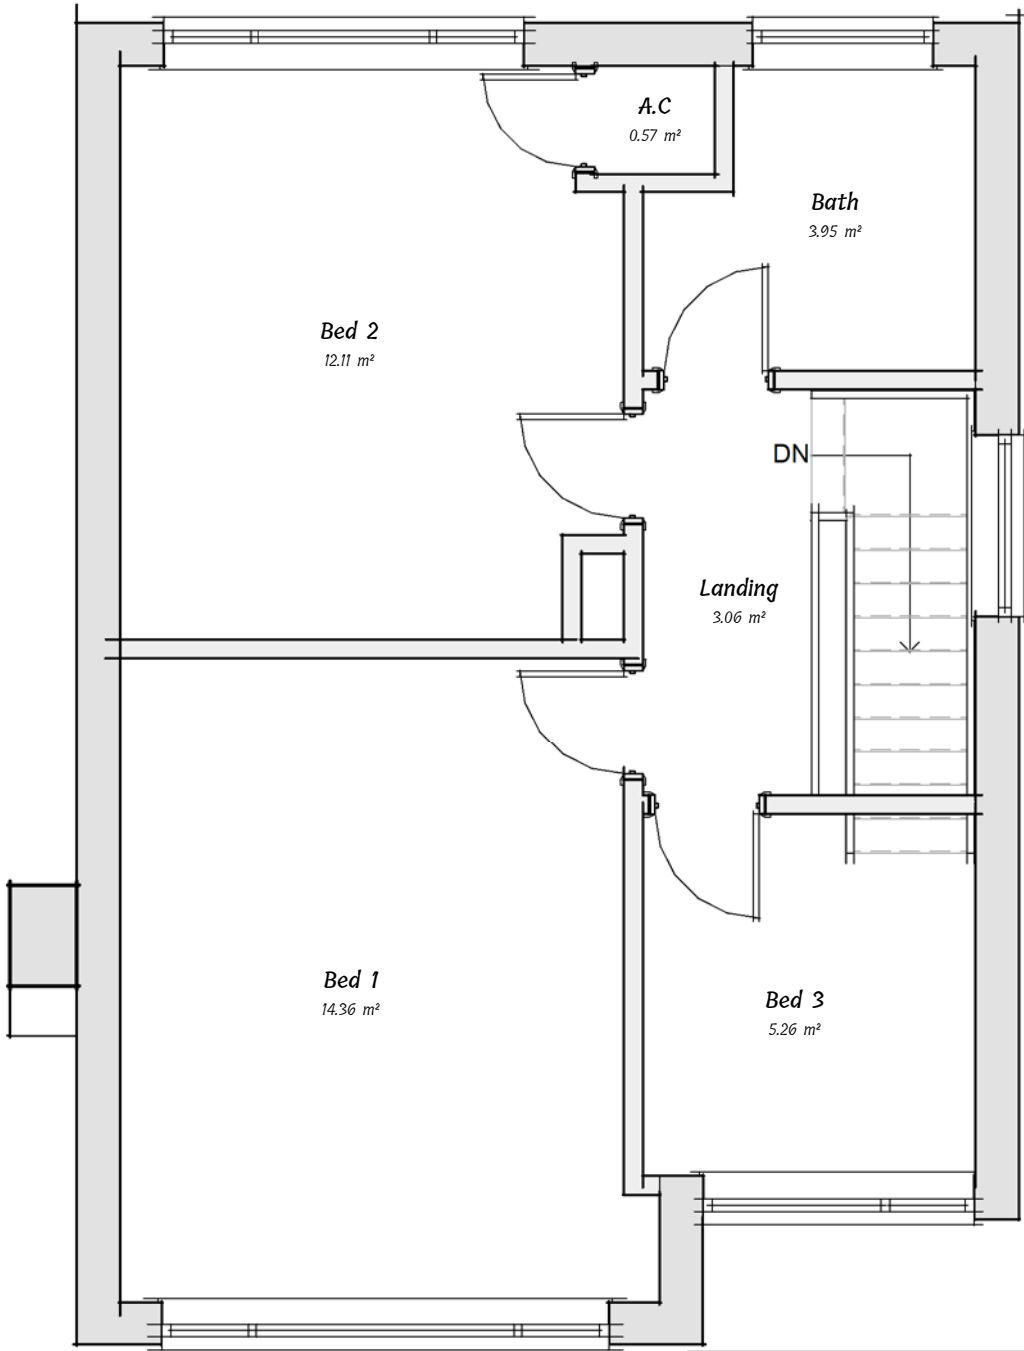

Plan 02 – First
1 : 50