


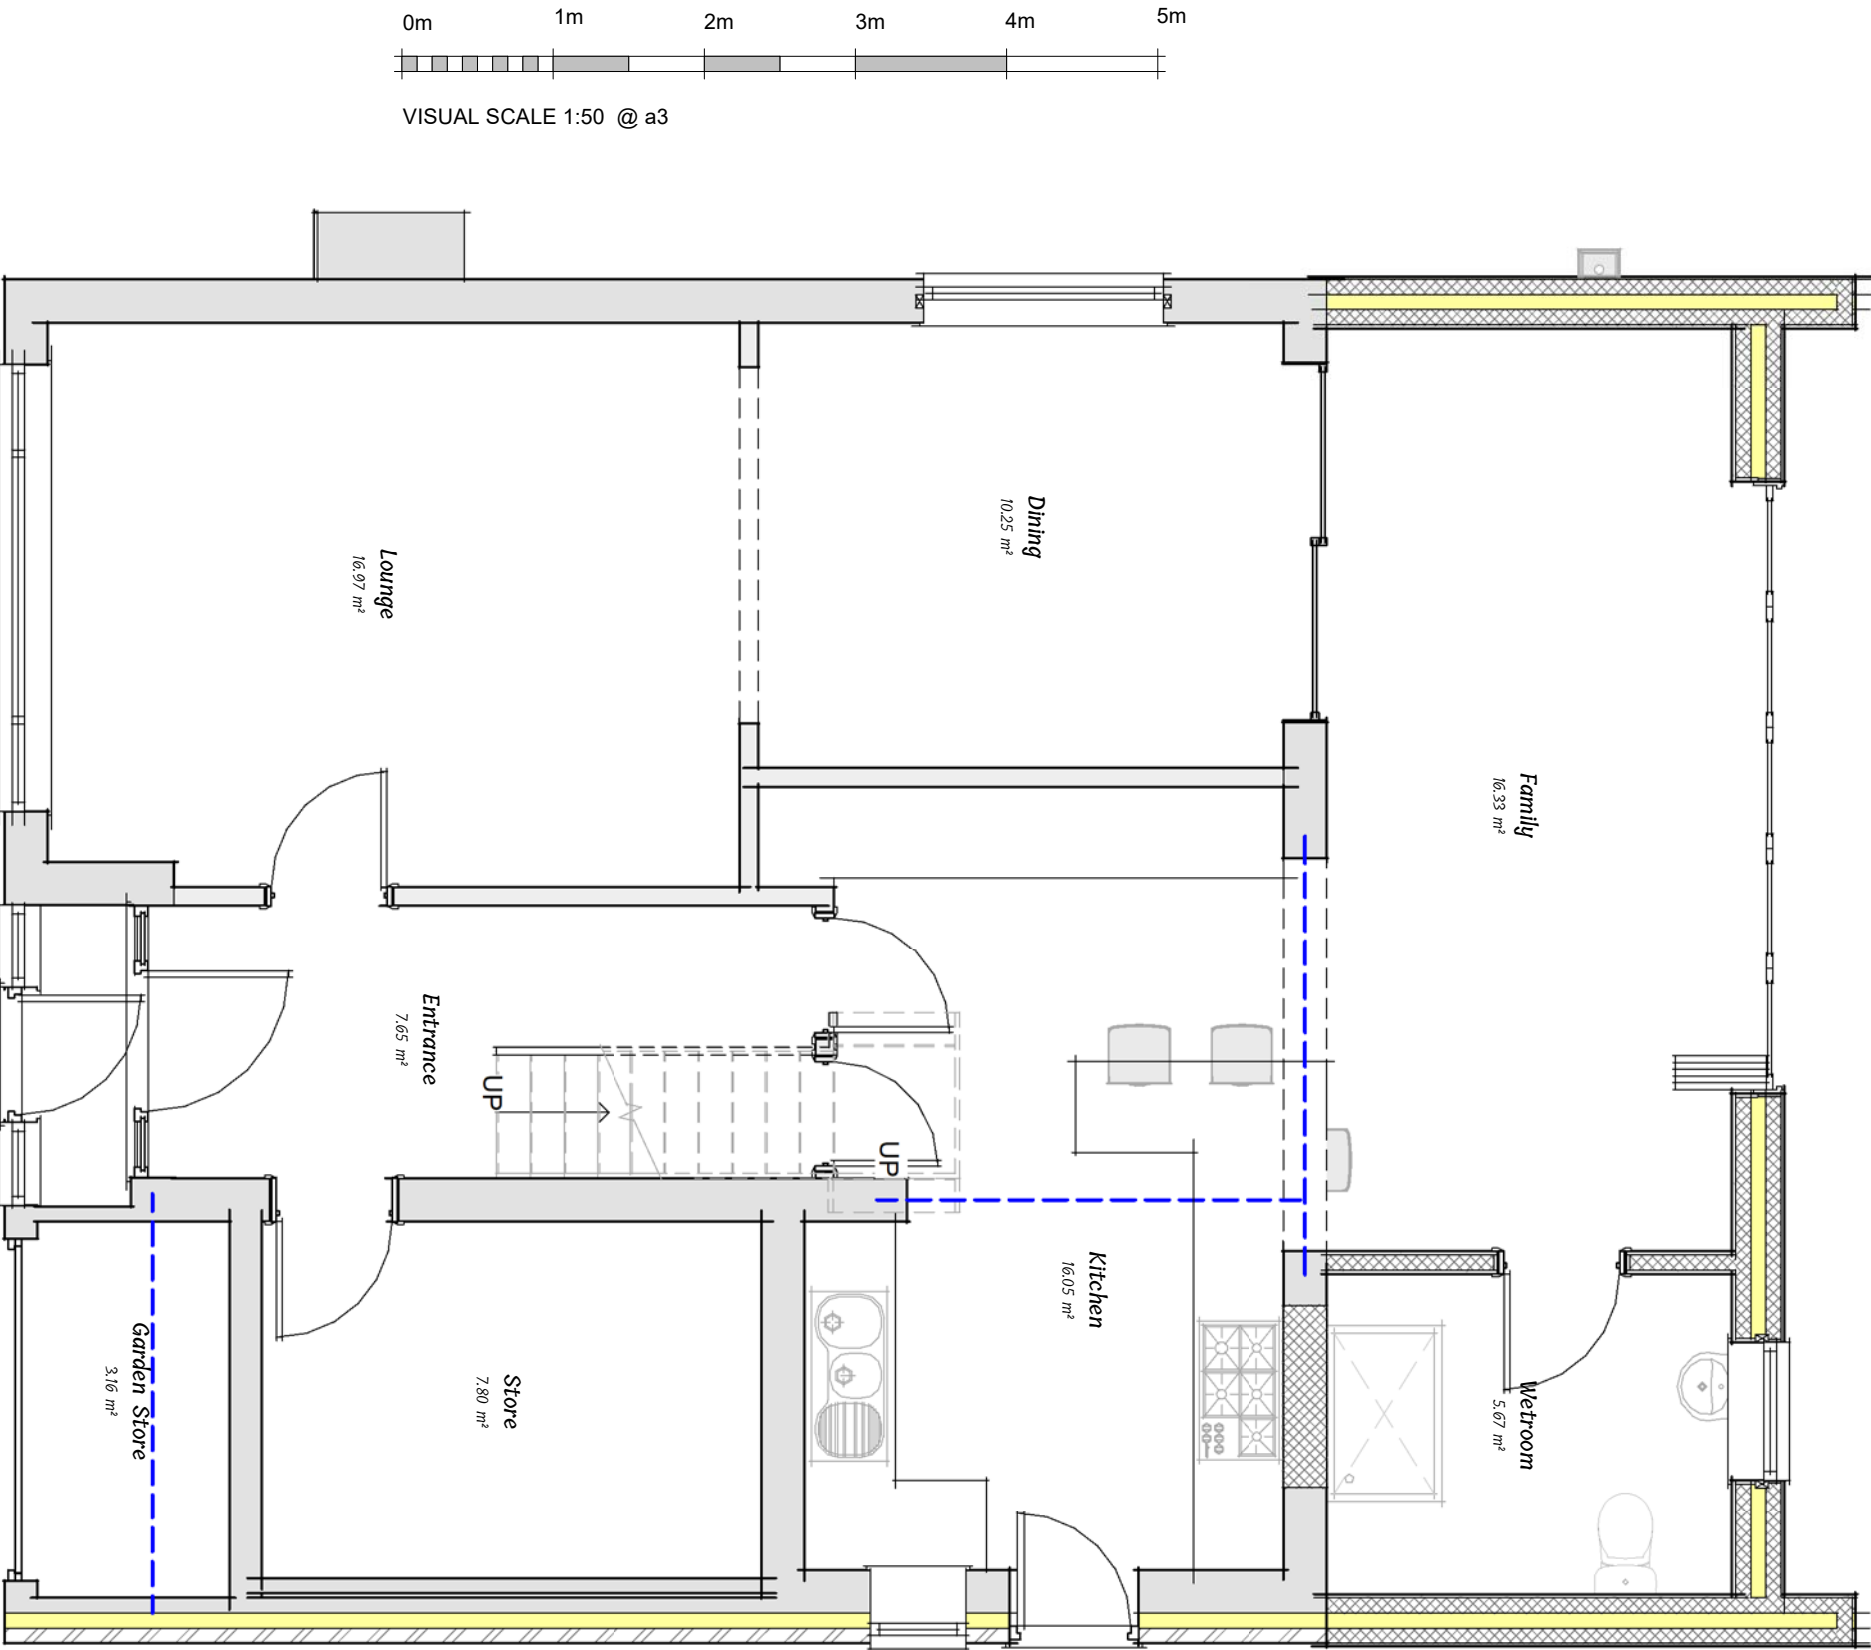

Proposed Ground Floor

Drg No 2863 - 06 rev B

