


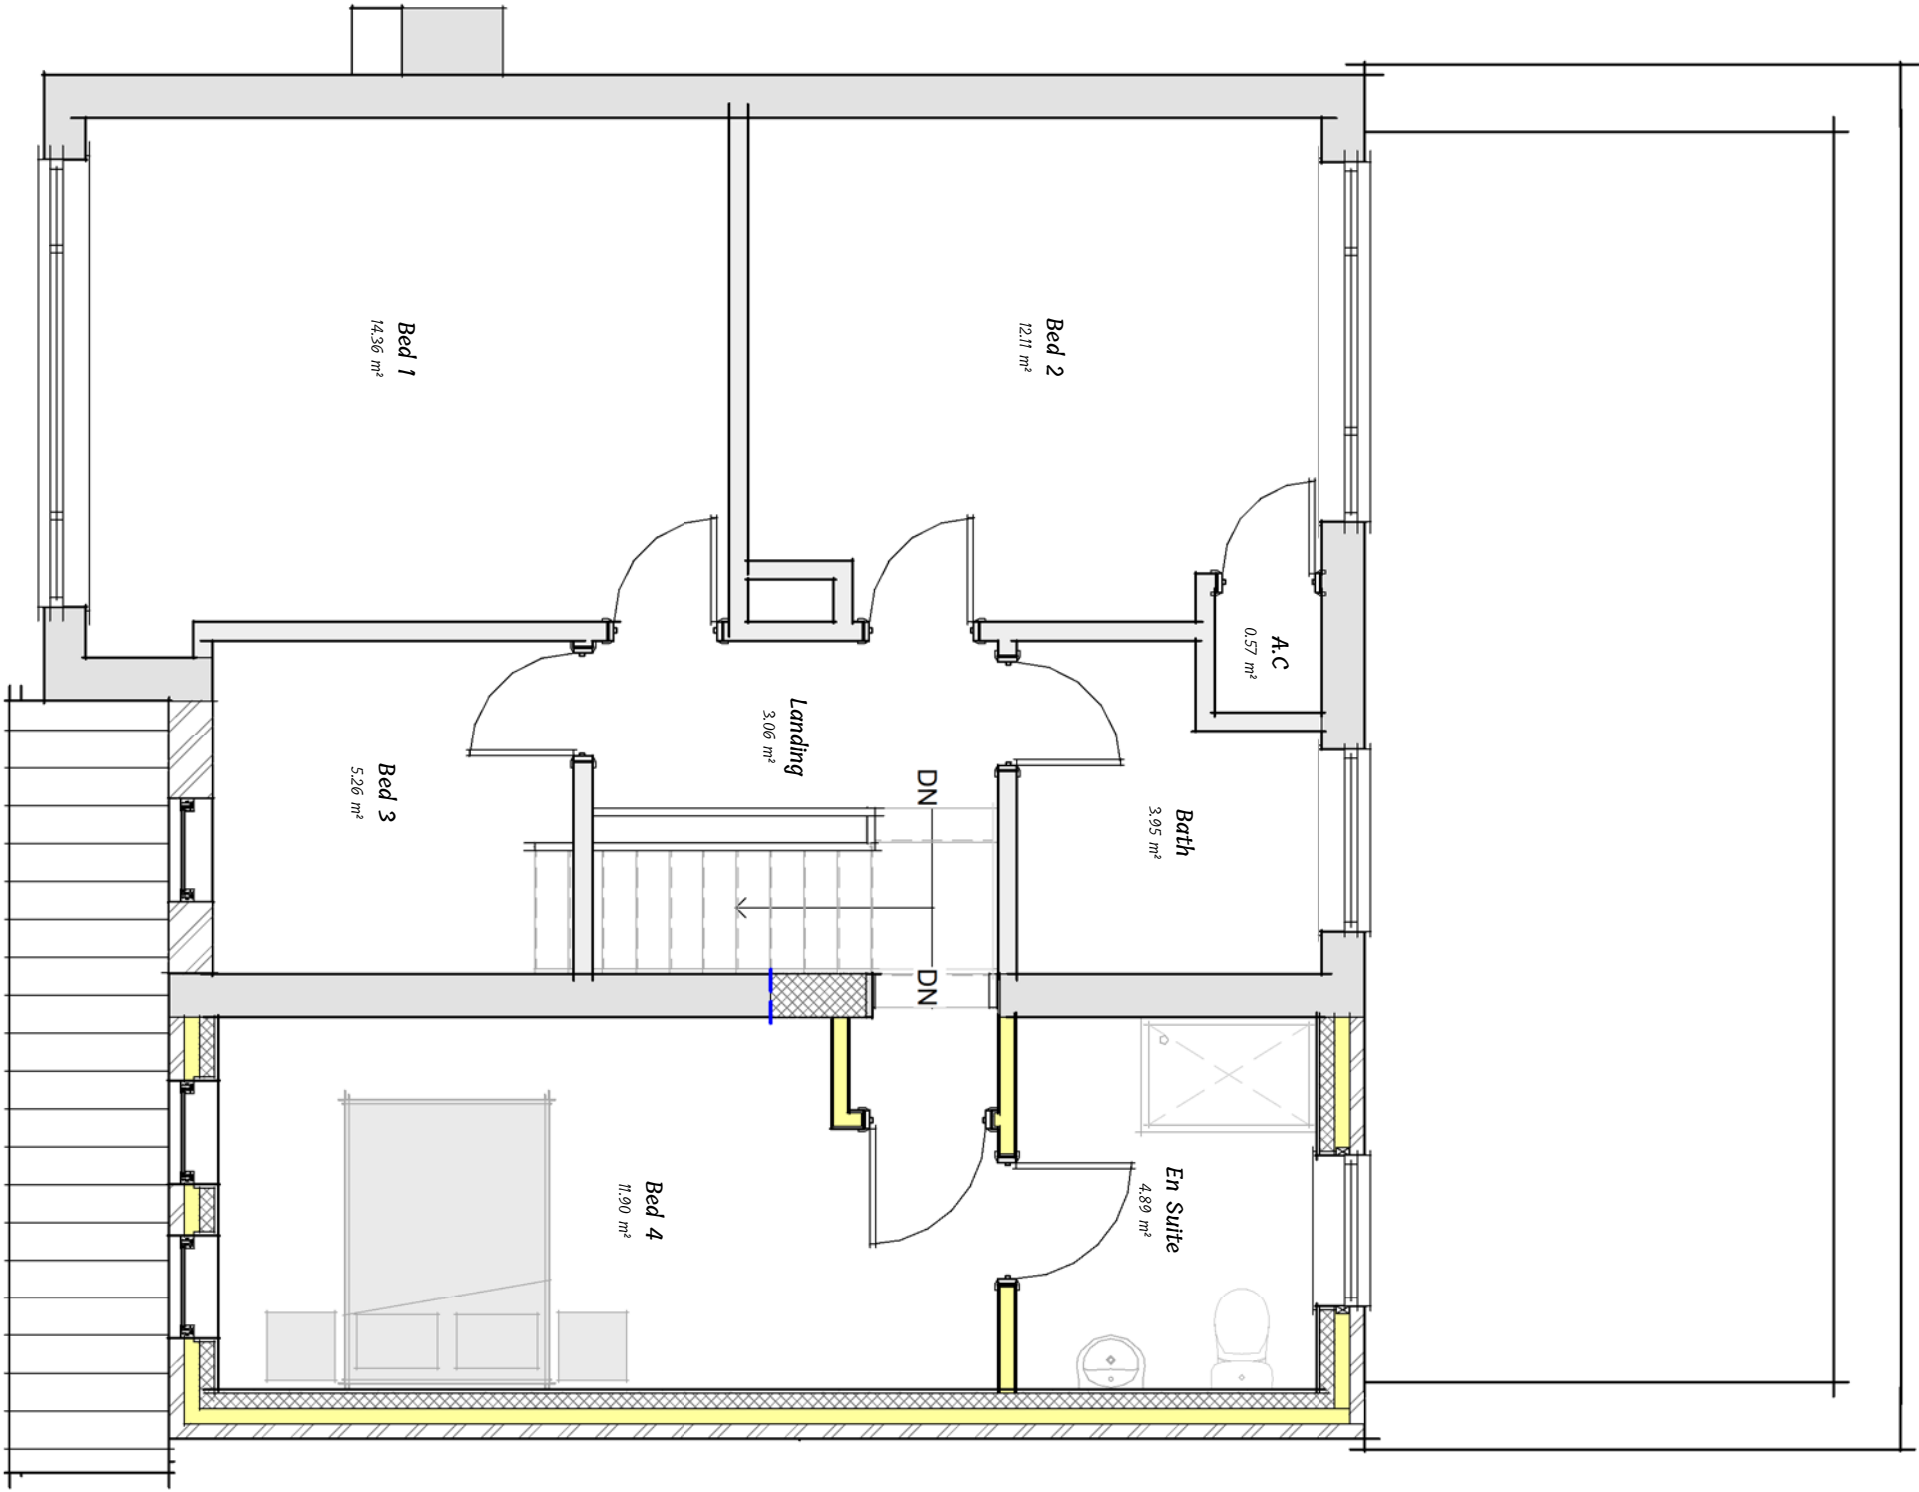

Proposed First Floor

Drg No 2863 - 07 rev B

