


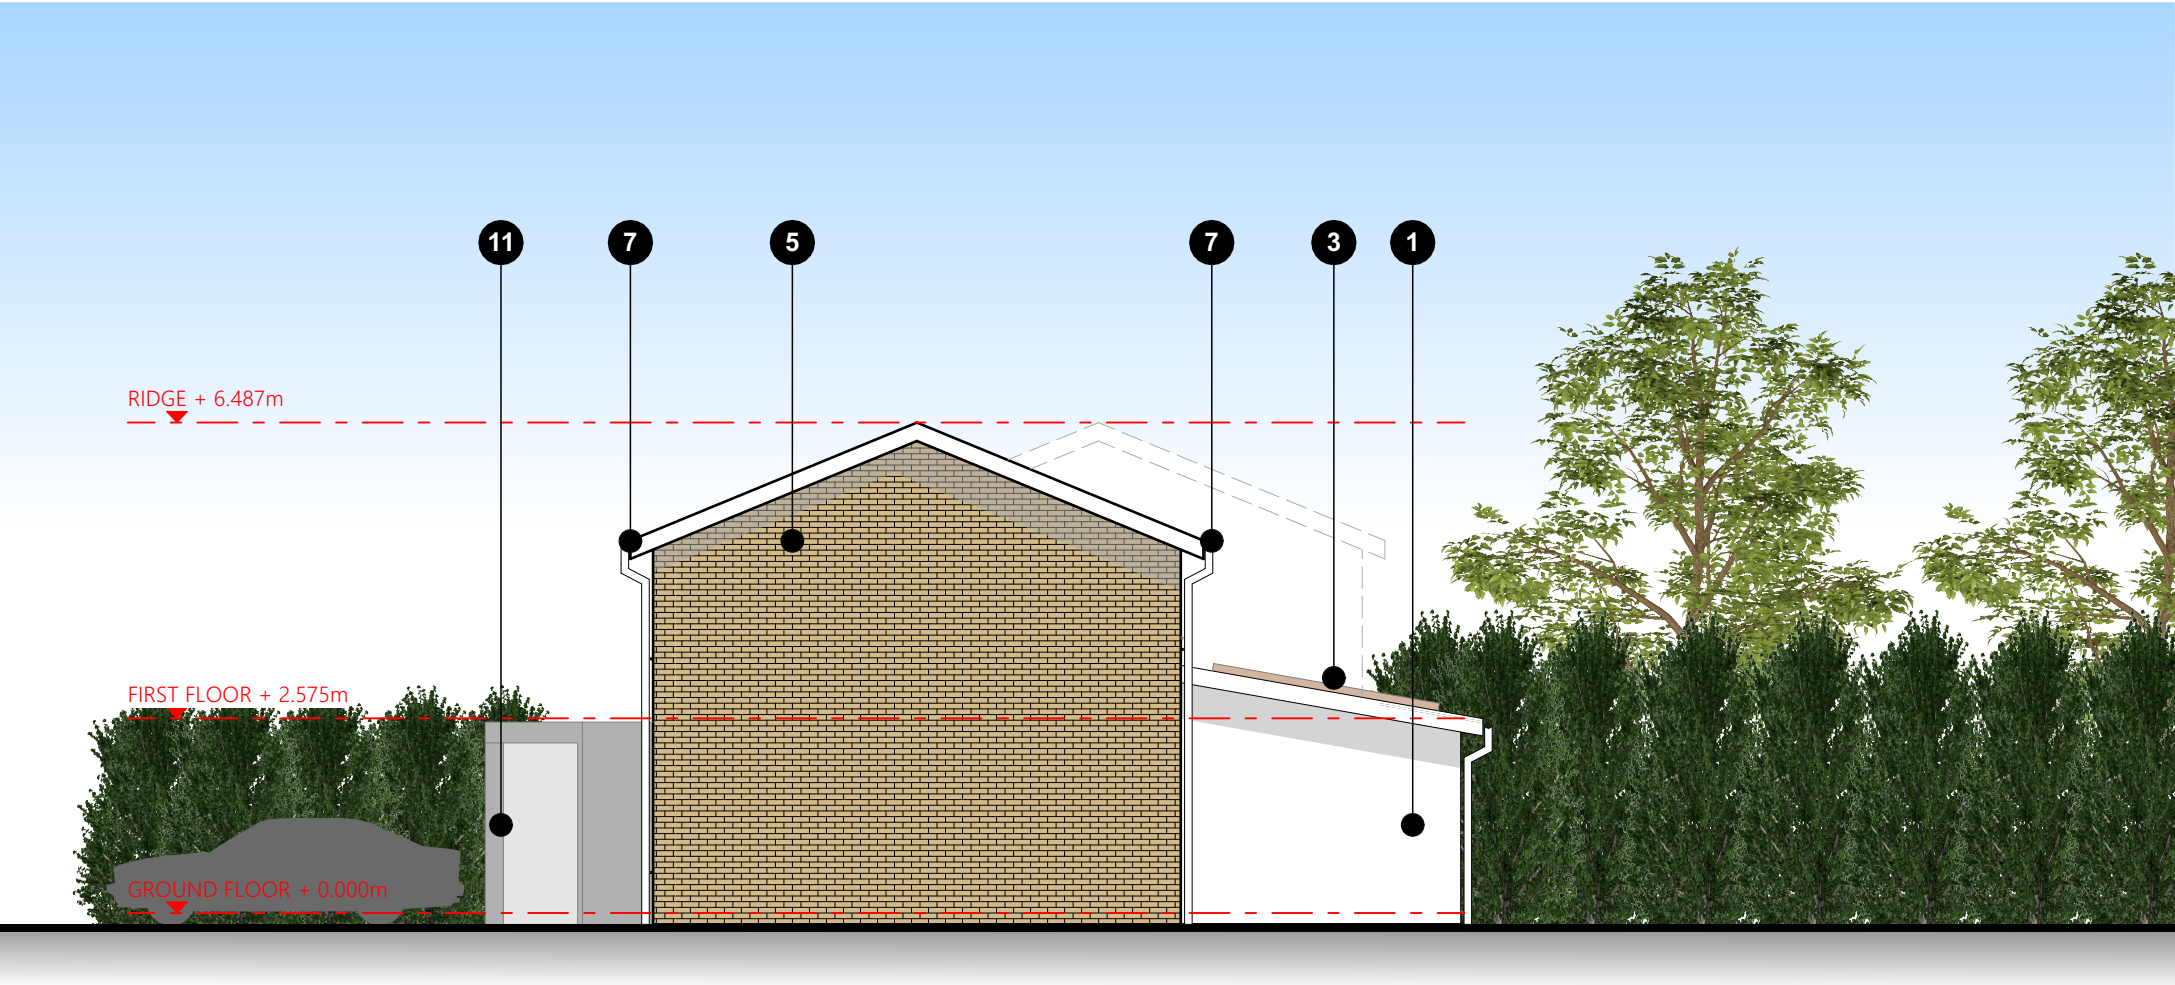


E-01 Elevation  
Scale: 1:100




E-03 Elevation  
Scale: 1:100



E-02 Elevation  
Scale: 1:100

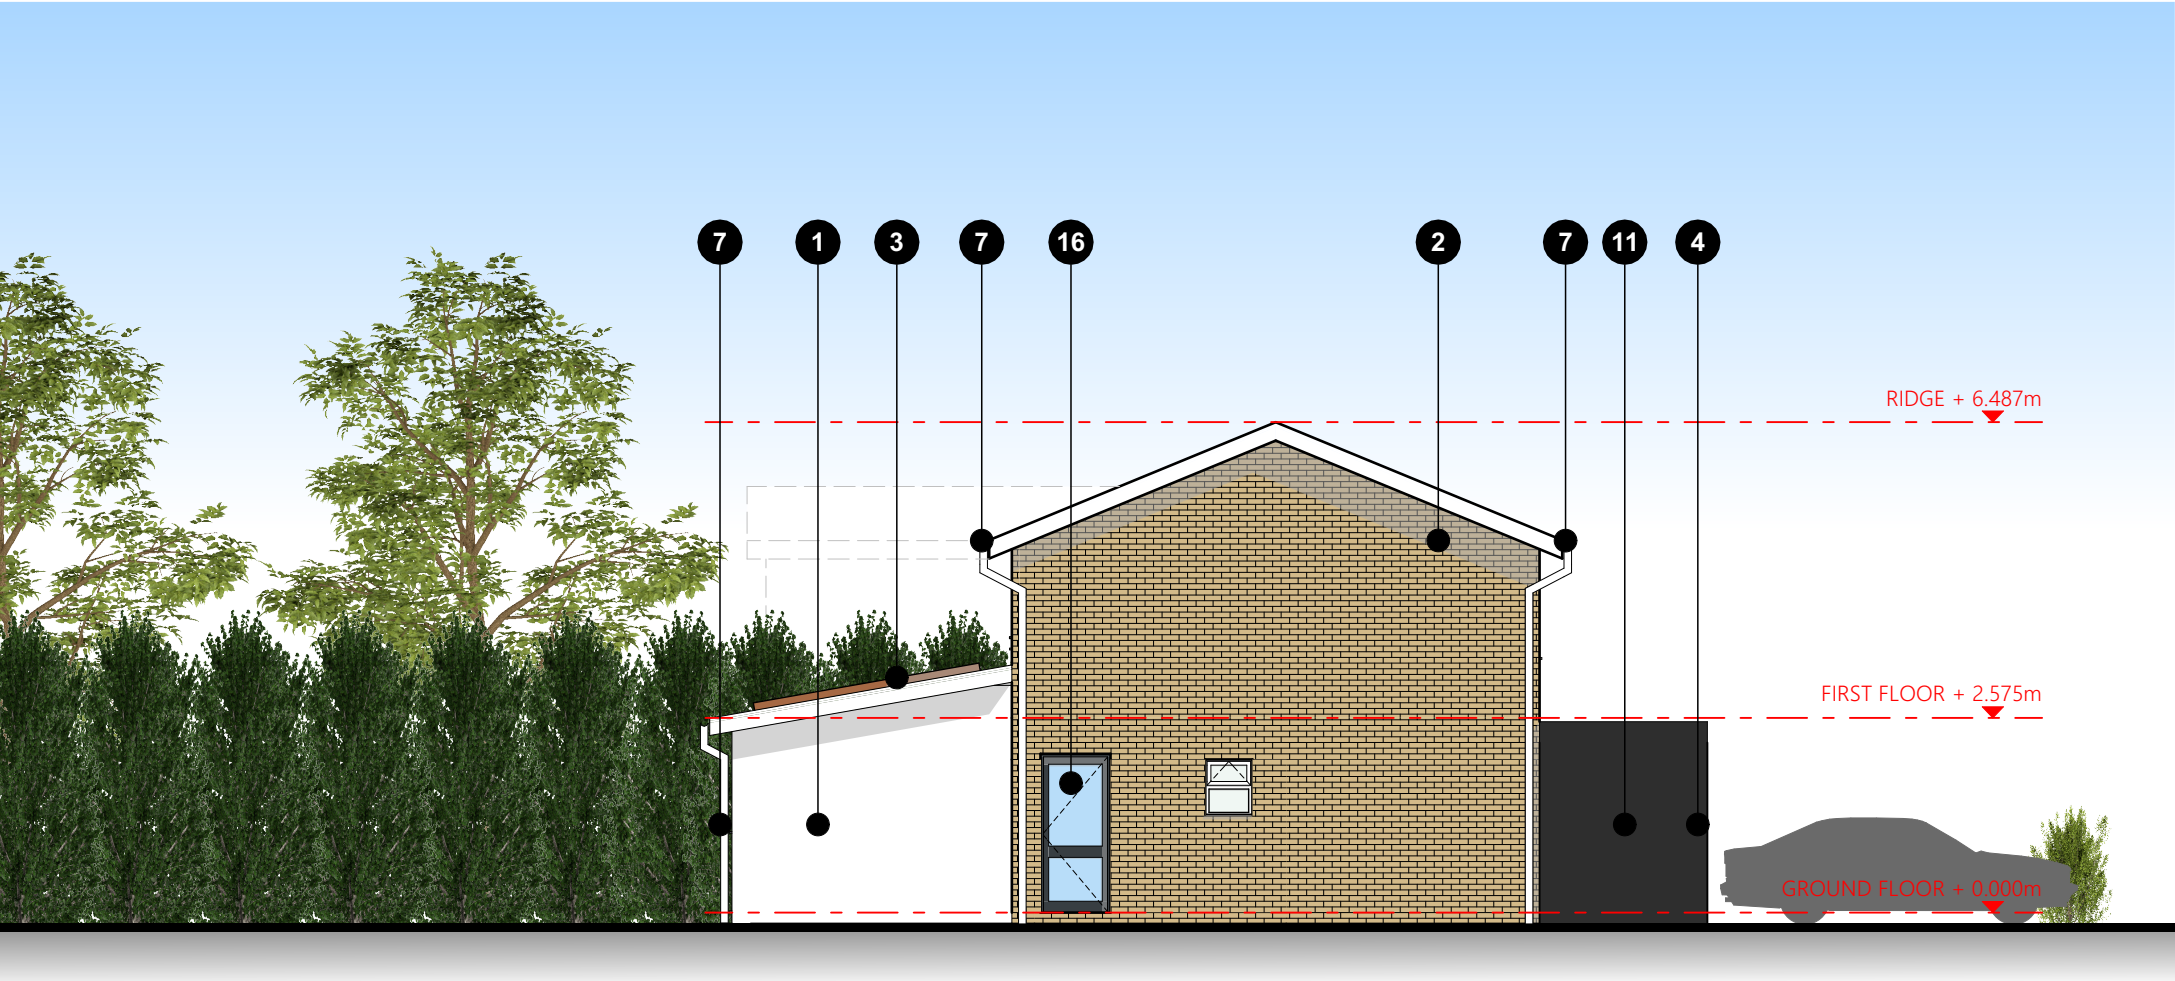

E-04 Elevation  
Scale: 1:100

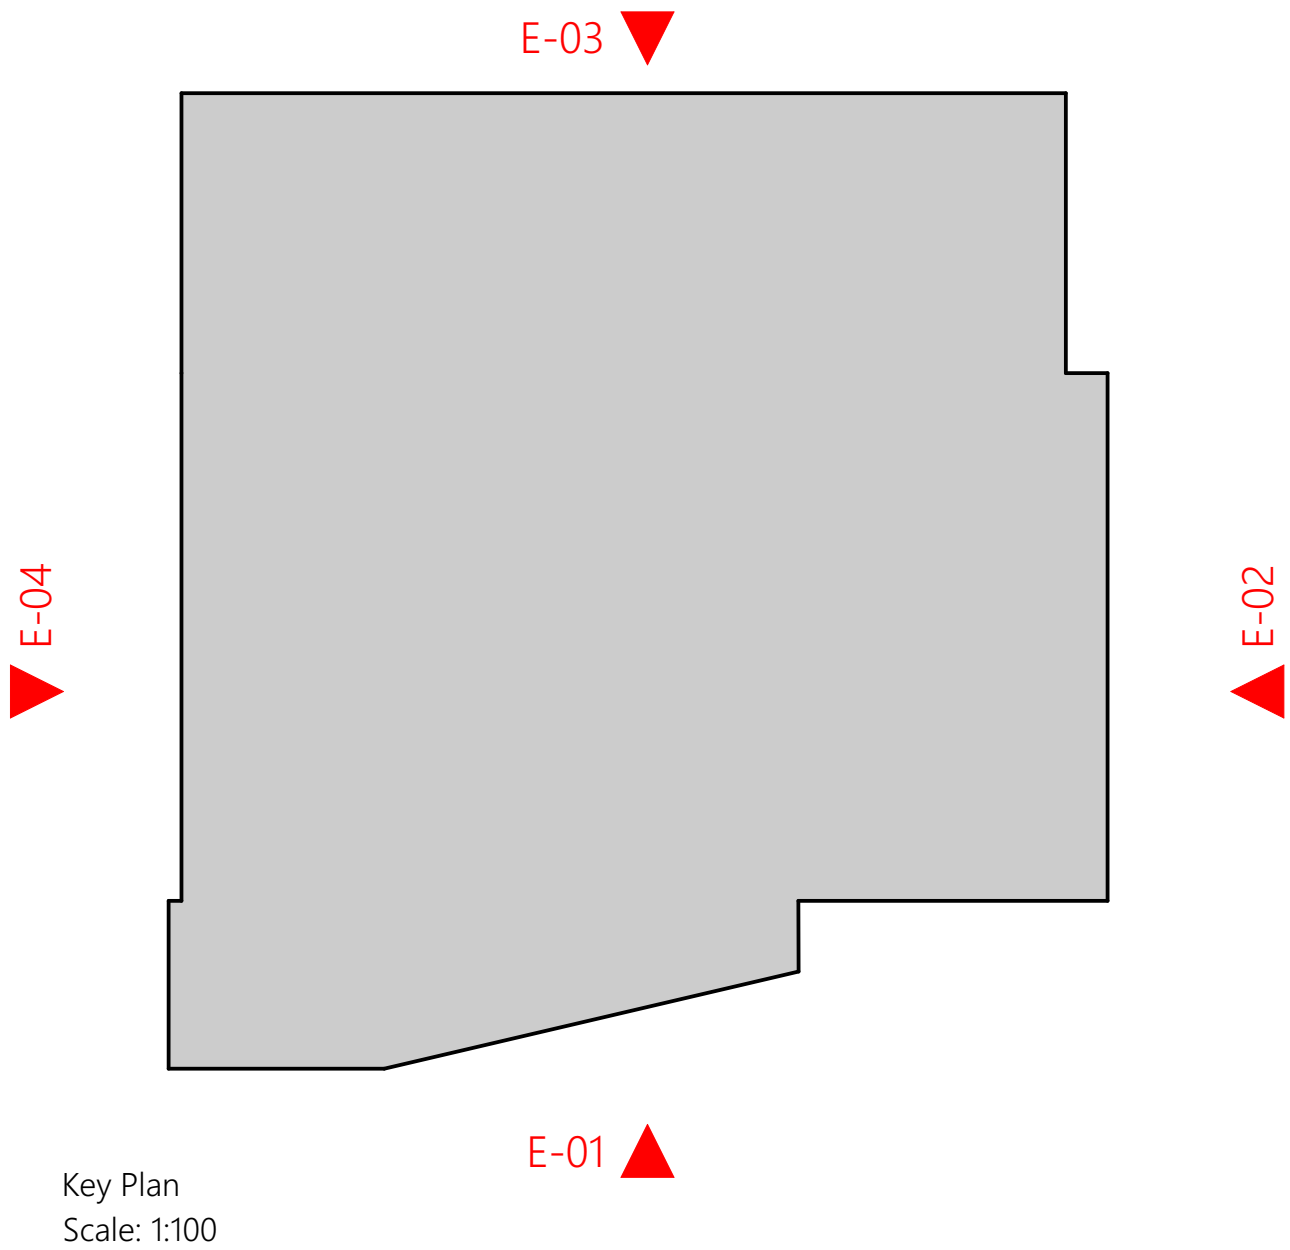

Key Plan  
Scale: 1:100

| KEY NOTE |   |
|----------|---|
| 1        | EXTERNAL WALL TO RECEIVE RENDER FINISH. COLOUR WHITE.                                                                        |
| 2        | EXTERNAL MASONRY WALL FINISH AND COLOUR TO MATCH EXISTING BRICKWORK.                                                         |
| 3        | FIXED SKYLIGHT. FRAME FINISH TO BE RAL 7016.                                                                                 |
| 4        | NEW WRAP AROUND FRAME TO BE FIXED BACK TO EXISTING STRUCTURE AND COVERED IN ALUMINIUM CLADDING OR SIMILAR.                   |
| 5        | EXISTING BRICKWORK   |
| 6        | NEW ALUMINIUM FRAMED FRONT DOOR WITH SIDELIGHT. DOOR FINISH TO RAL 2016.                                                     |
| 7        | NEW PVC-U RAINWATER GUTTER AND DOWNPIPE. COLOUR TBC.                                                                         |
| 8        | NEW ALUMINIUM BI-FOLDING DOOR. COLOUR TO RAL 7016.                                                                           |
| 9        | STRUCTURAL GLASS BALUSTRADE                                                                                                  |
| 10       | SINGLE PLY MEMBRANE LAID AT 5 DEG. FALL WITH 100mm GUTTER TO DRAIN OFF SURFACE WATER TO RWP AT BOTH ENDS. COLOUR FINISH TBC. |
| 11       | CLADDING TO BE IN ALUMINIUM FINISH TO RAL 2016.                                                                              |
| 12       | PROPOSED ROOF TILE FINISH SIMILAR TO EXISTING ROOF FINISH. COLOUR TO MATCH EXISTING.                                         |
| 13       | NEW WINDOW TO BE ALUMINIUM FINISH. COLOUR TO RAL 7016.                                                                       |
| 14       | NEW WINDOW TO REAR EXTENSION TO BE U-PVC FINISH. COLOUR TO MATCH EXISTING WINDOW.                                            |
| 15       | NEW DOOR TO SIDE EXTENSION TO BE U-PVC FINISH. COLOUR TO MATCH EXISTING WINDOW.                                              |
| 16       | NEW ALUMINIUM FRAMED WITH GLASS INFILL SLIDING PARTITION.                                                                    |

## PLANNING DRAWING

PROJECT: 67 West Elloe Ave Spalding

DRAWING: Proposed GA Elevations

PROJECT No: 0018  
DWG No: 0275

SCALE: VARIES @ A1  
DATE: FEB 2020'



do not scale from this drawing dimensions and levels to be checked on site by the contractor all dimensions in millimeters unless otherwise noted. The title, copyright and confidential information in this document belongs to Urbanli Designs. Copyright 2020. All rights reserved. You may not reproduce this document or disclose it to others without the consent of Urbanli Designs.