
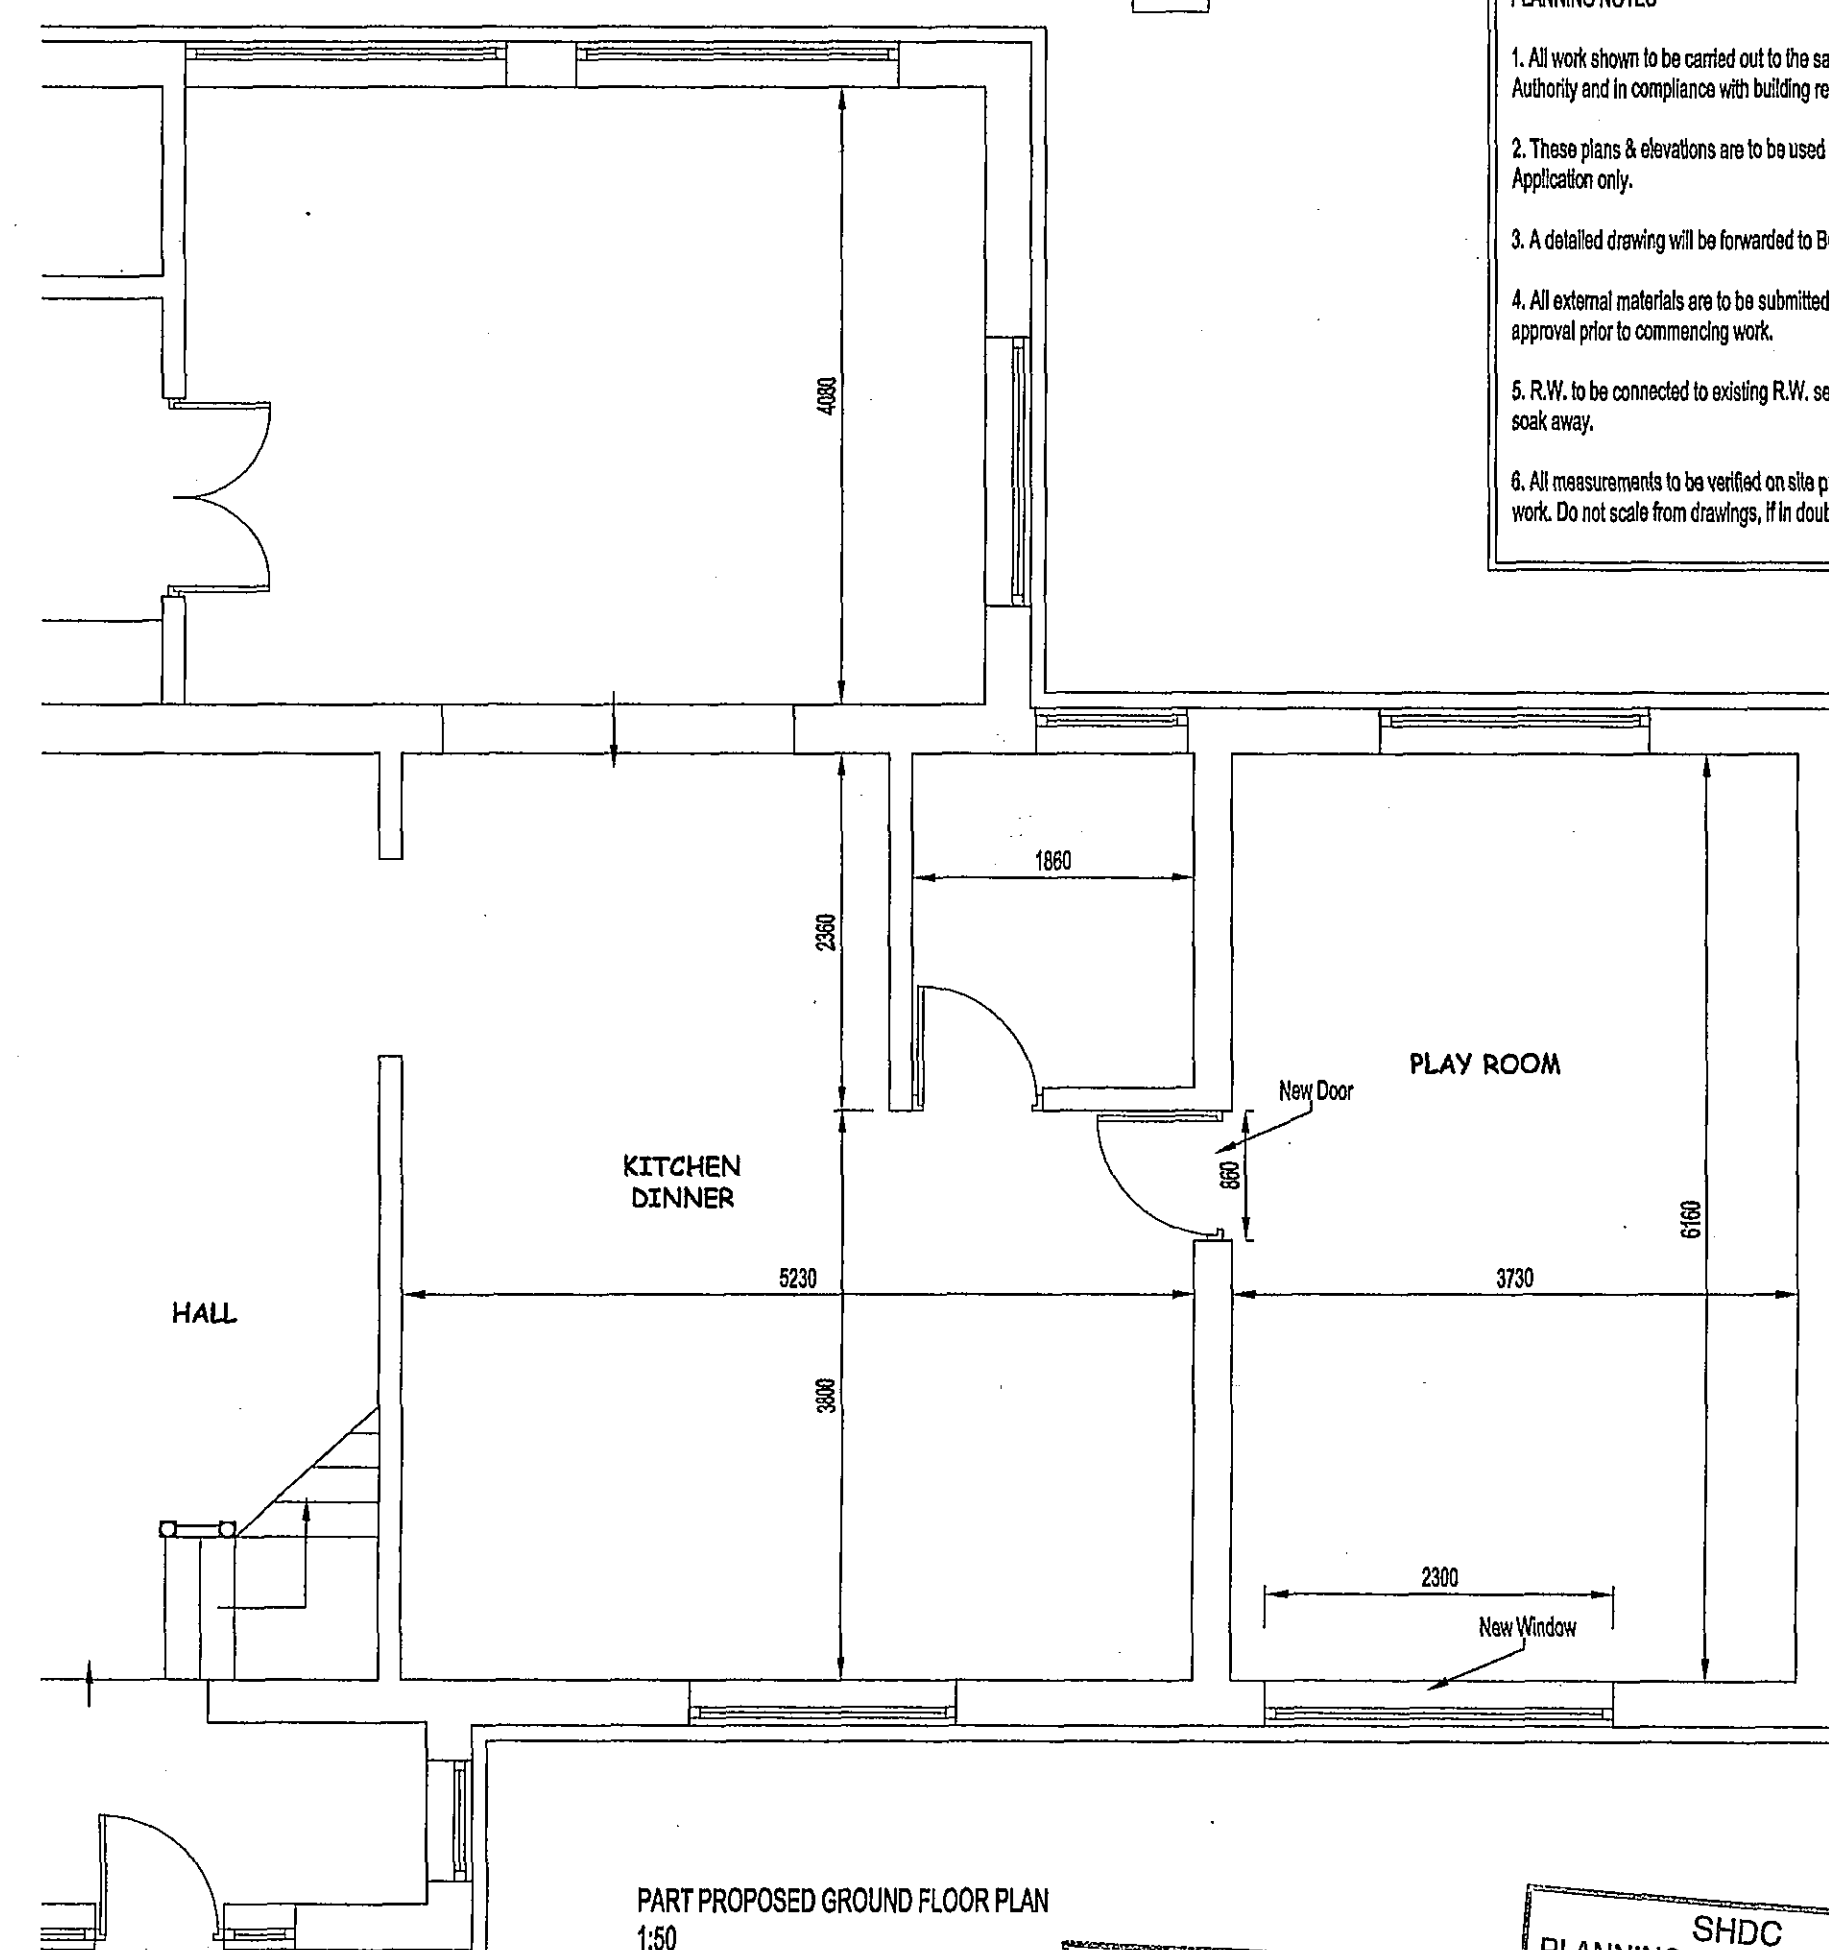


CH



## PLANNING NOTES

1. All work shown to be carried out to the satisfaction of the Local Authority and in compliance with building regulations 2000.
2. These plans & elevations are to be used for Planning Application only.
3. A detailed drawing will be forwarded to Building Control Dept.
4. All external materials are to be submitted to the L. A. for approval prior to commencing work.
5. R.W. to be connected to existing R.W. sewer or connected to a soak away.
6. All measurements to be verified on site prior to commencing work. Do not scale from drawings, if in doubt ask.

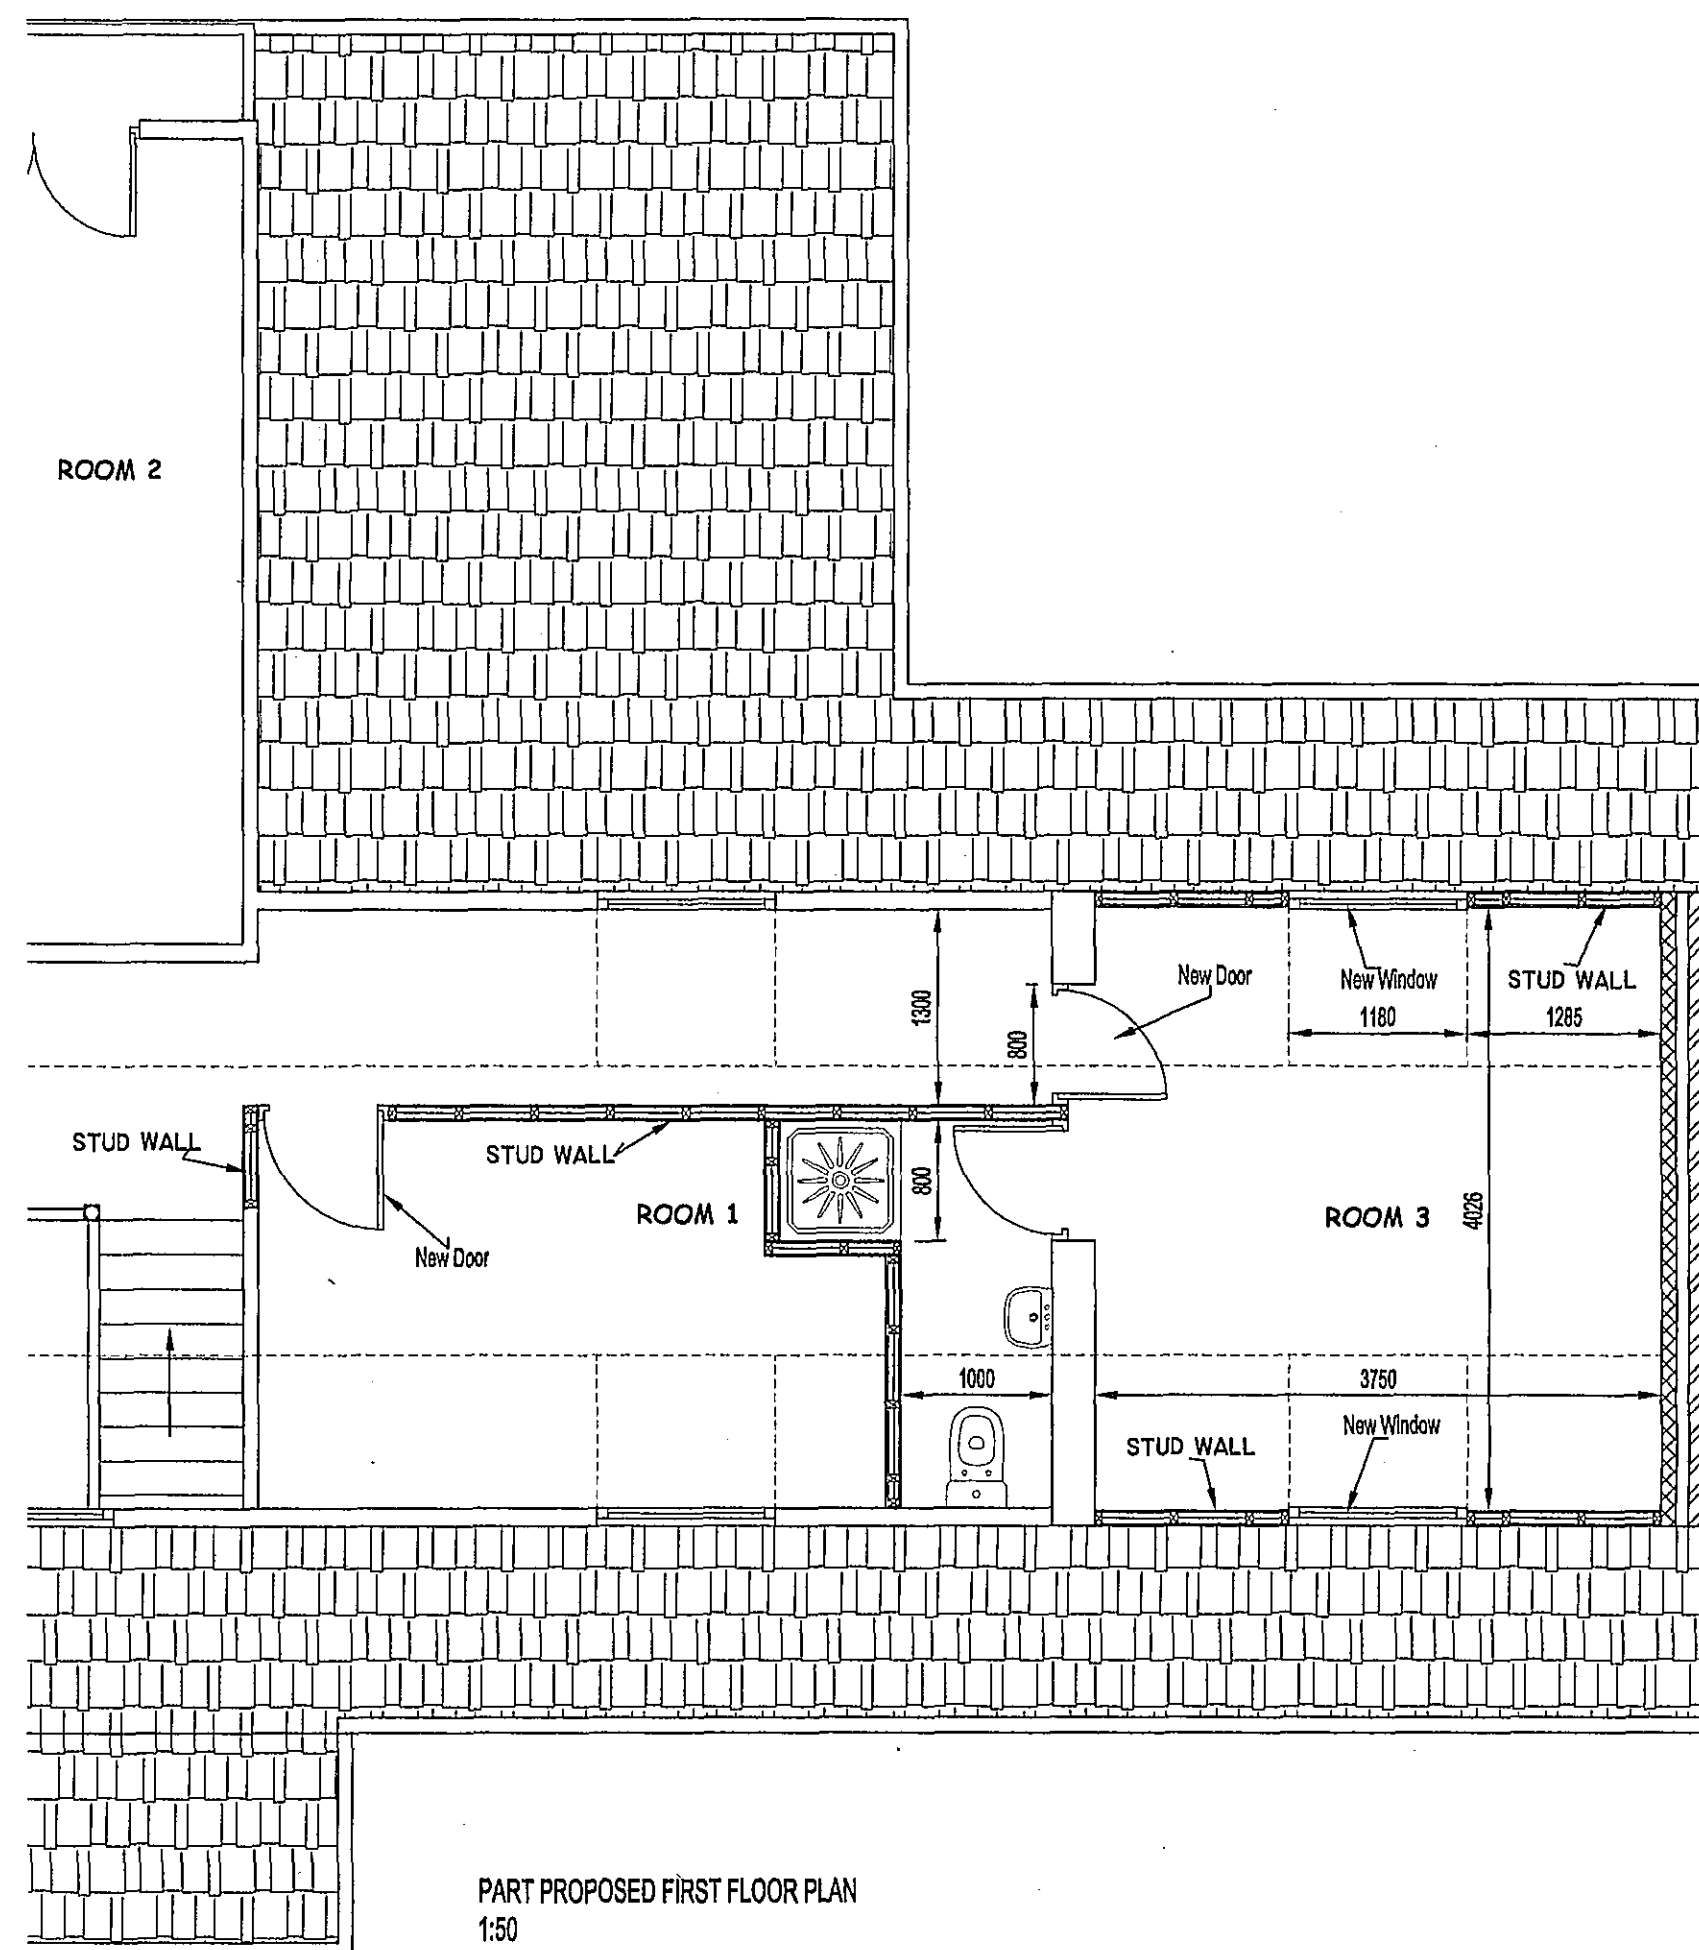

**DETERMINED  
PLAN**

SHDC  
PLANNING & DEVELOPMENT  
18 JAN 2007  
Ref. 0090/07

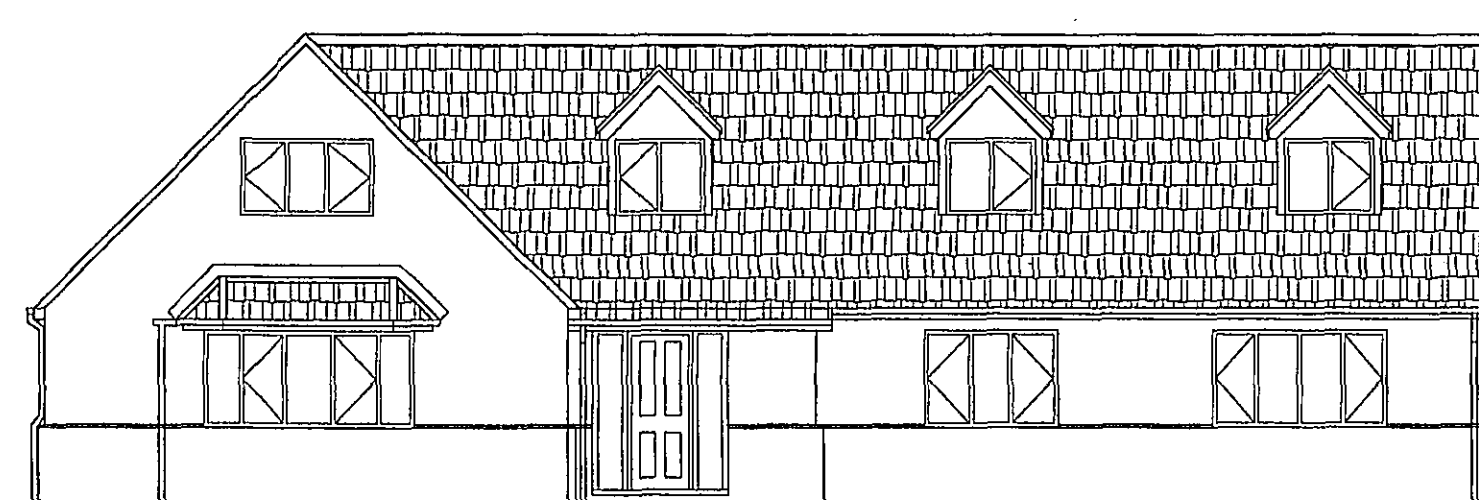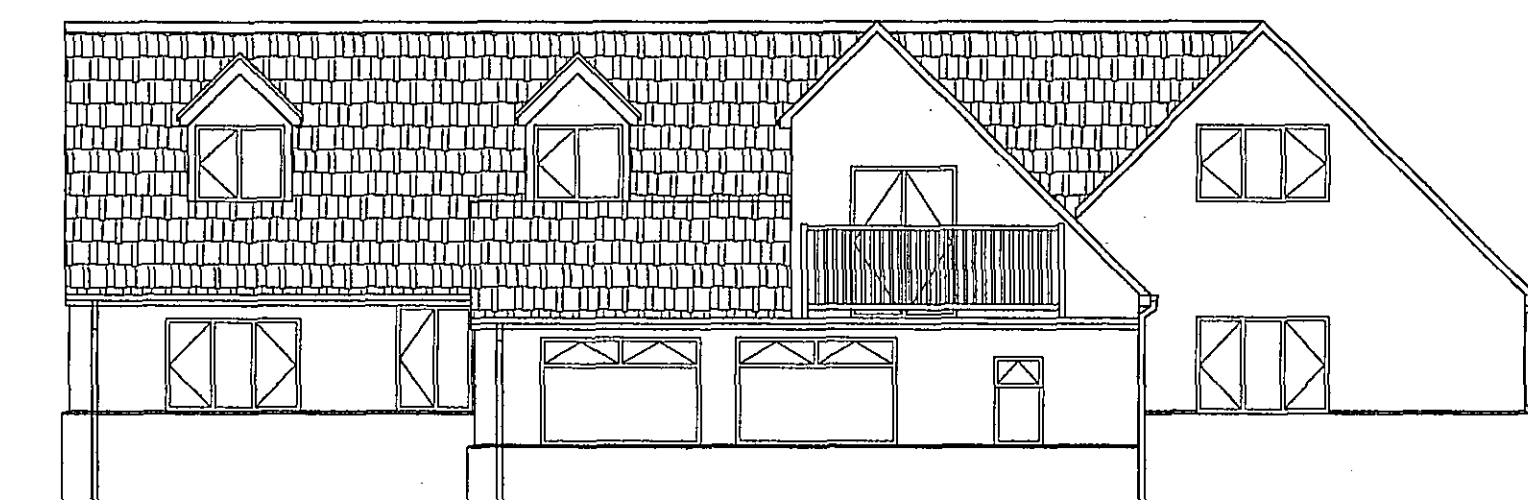

**MAP** **DESIGN SERVICES**  
01733 560026  
m.a.p.\_ds@hotmail.co.uk

**TITLE:** Alterations to be carried out at  
11 South Drove, Spalding  
PE11 3BD  
for Mr. K. King

**SCALE:** 1:50, 1:100 **DATE:** January 2007

**DRAWN:** M A P **SHEET:** 1 of 3

**REVISION:**