

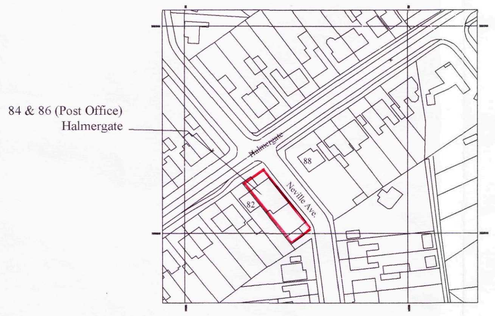


Site Location Plan
Scale 1:1250

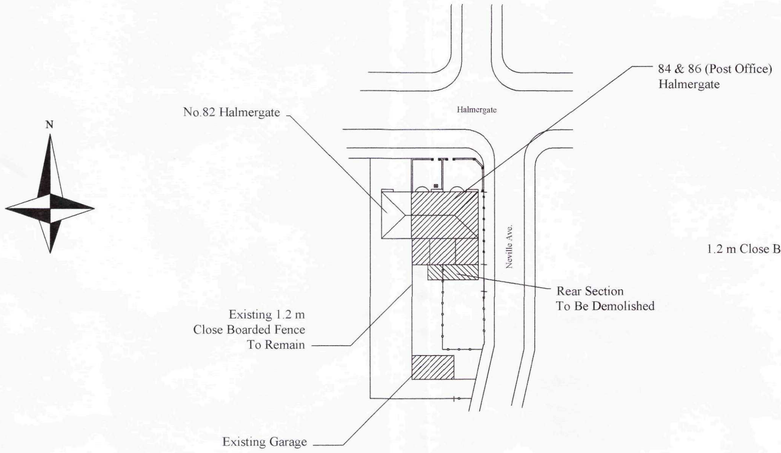

Site Block Plan
Scale 1:500

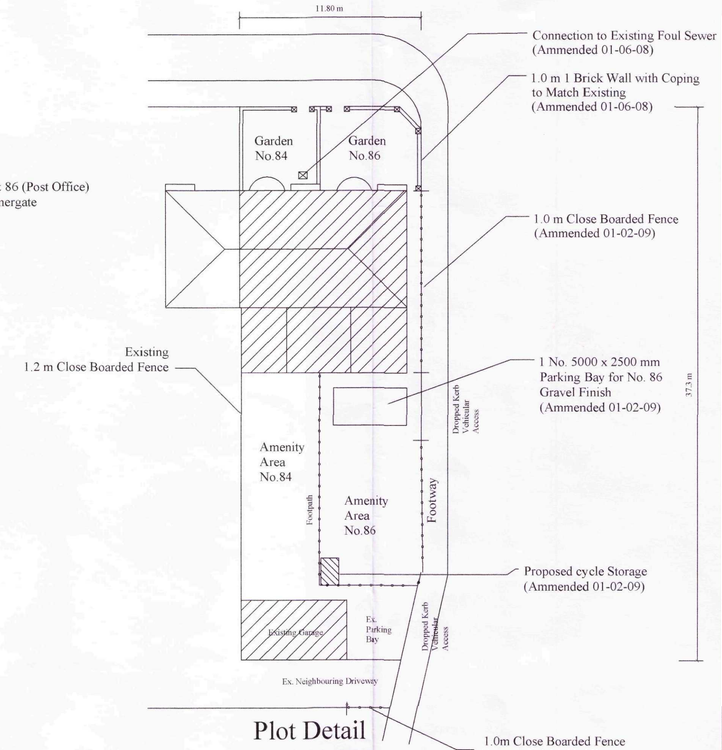

Plot Detail
Scale 1:200

Notes:

Plot Approximately 444 Sq.m


ie. 0.044 Ha.

Planning Ref: H16 / 0074 / 08


Drawing ammended 04-03-08 following comments made by Highway Dept.

Drawing ammended 01-06-08 following comments made by Planning Departement 07 April 2008

Drawing ammended 01-02-2009 to convert into 2 No. Dwellings.

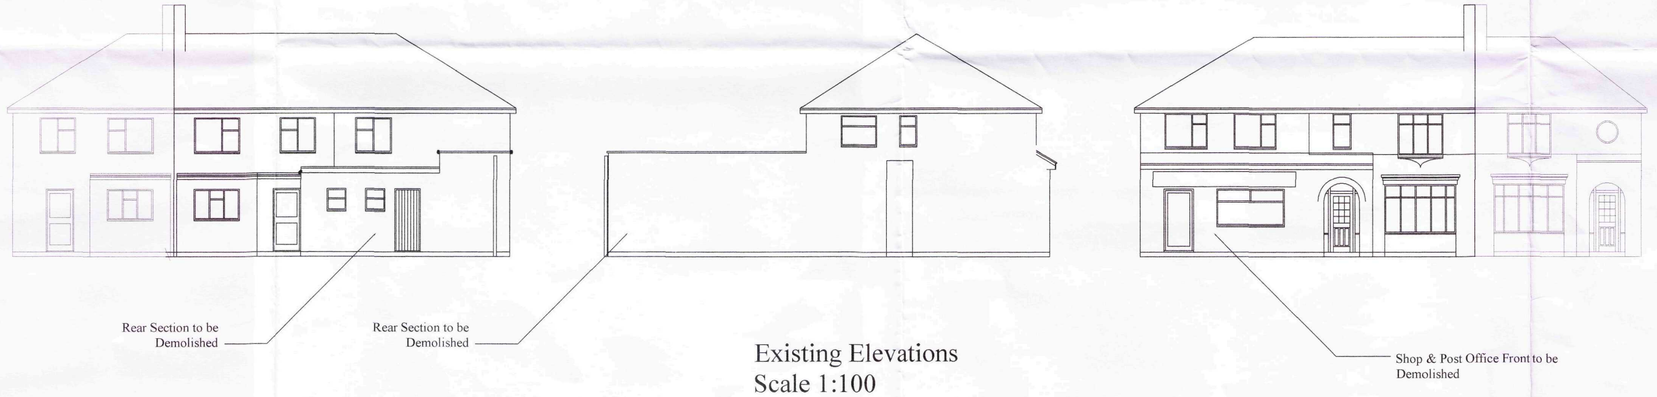

Existing Elevations
Scale 1:100

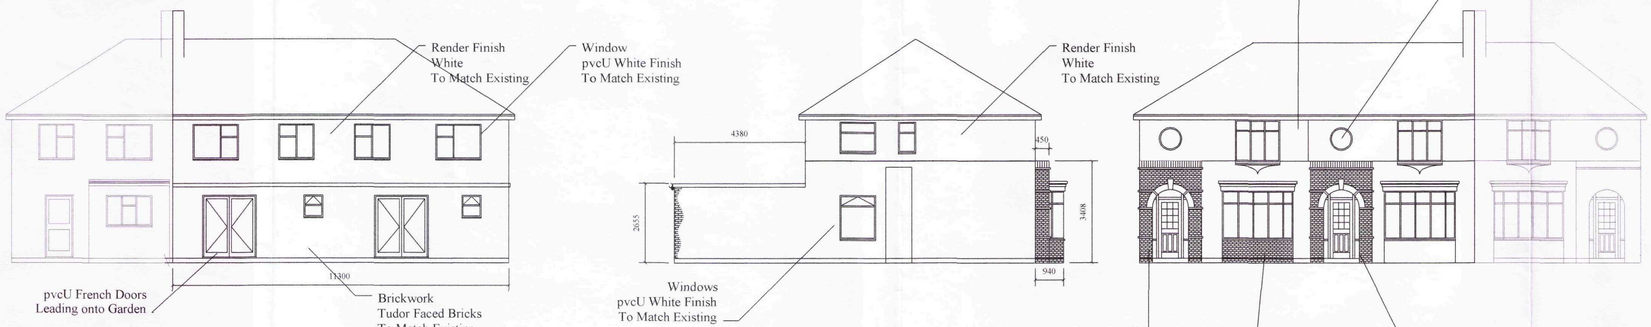

Proposed Elevations
Scale 1:100

DETERMINED PLAN

SHDC
Planning & Development
- 9 FEB 2009
Ref: 08/0074

Client:
Mr D Bailey
84 & 86 Halmergate
Spalding
PE11 2EQ

Agent:
M & T Services
17 Clover Way
Wygate Park
Spalding
PE11 3GD

Project:
Proposed Conversion of House and Post Office into 2 No. Individual Dwellings

Drawing Title:
Planning Permission
Proposal:

Elevations & Parking Detail

Drawn By:	Date:
MVT	**February 2009** (Rev: June, Nov 2008,Feb 2009)
Scale:	Drawing Number:
As Shown	**J0613-002-A3**