
ATTN DAVE ROBERTS - PLANNING.

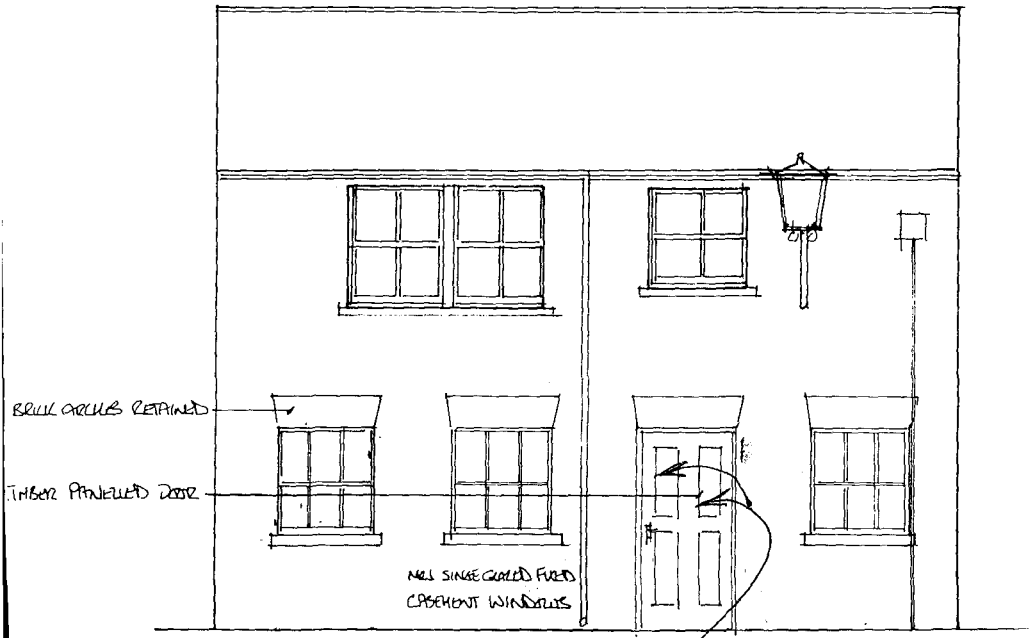


PROPOSED ELEVATION TO CHAPEL LANE 1:50


TOP TWO TIMBER PANELS TO BE GLAZED TO IMPROVE LIGHT & SAFETY

SOUTH HOLLAND DC
HOUSING & PLANNING
17 JAN 2001
Ref: 0091/00

AMENDED PLAN
Ref. A

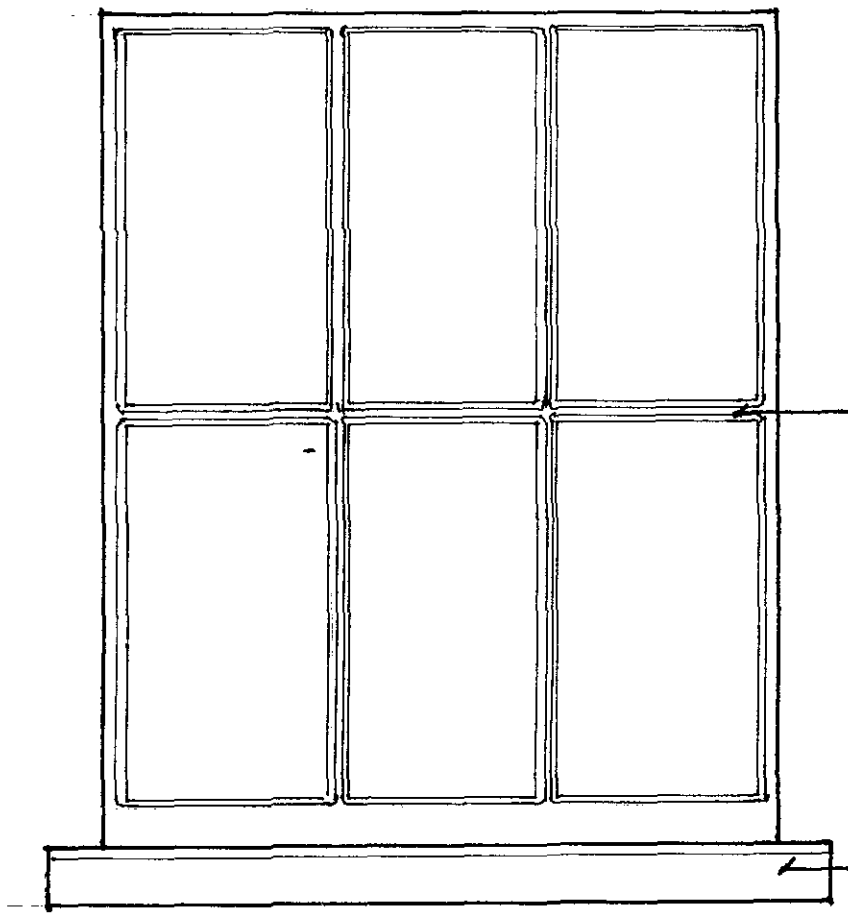


ELEVATION

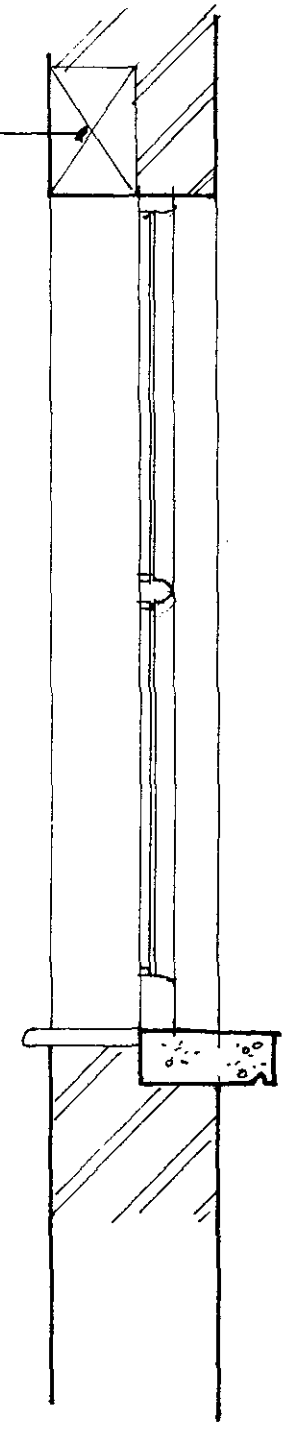

VERTICAL SECTION

SOUTH HOLLAND DC
HOUSING & PLANNING
26 JAN 2000
Ref: 0091/00

DETERMINED
PLAN

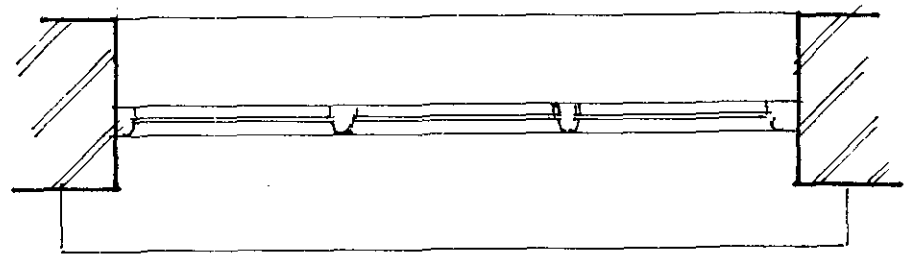

HORIZONTAL SECTION

CLIENT MR & MRS J TESTER - RODI PROPERTY CO LTD

PROPOSED ALTERATIONS TO FRONT ELEVATION - WINDOW DETAILS

SCALE 1:10 JAN 2000 DRWG NO 1098/2

SOUTH HOLLAND DC
HOUSING & PLANNING
26 JAN 2000
Ref: 0091/00



YATES SEEDS - EXISTING ELEVATION TO CHAPEL LANE 1:50



PROPOSED ELEVATION TO CHAPEL LANE 1:50

DETERMINED PLAN

CLIENT : MR & MRS J TESTER - RODI PROPERTY CO. LTD

PROPOSED ALTERATIONS TO FRONT ELEVATION

SCALE 1:50 JAN 2000 DRWG NO 1098/1