



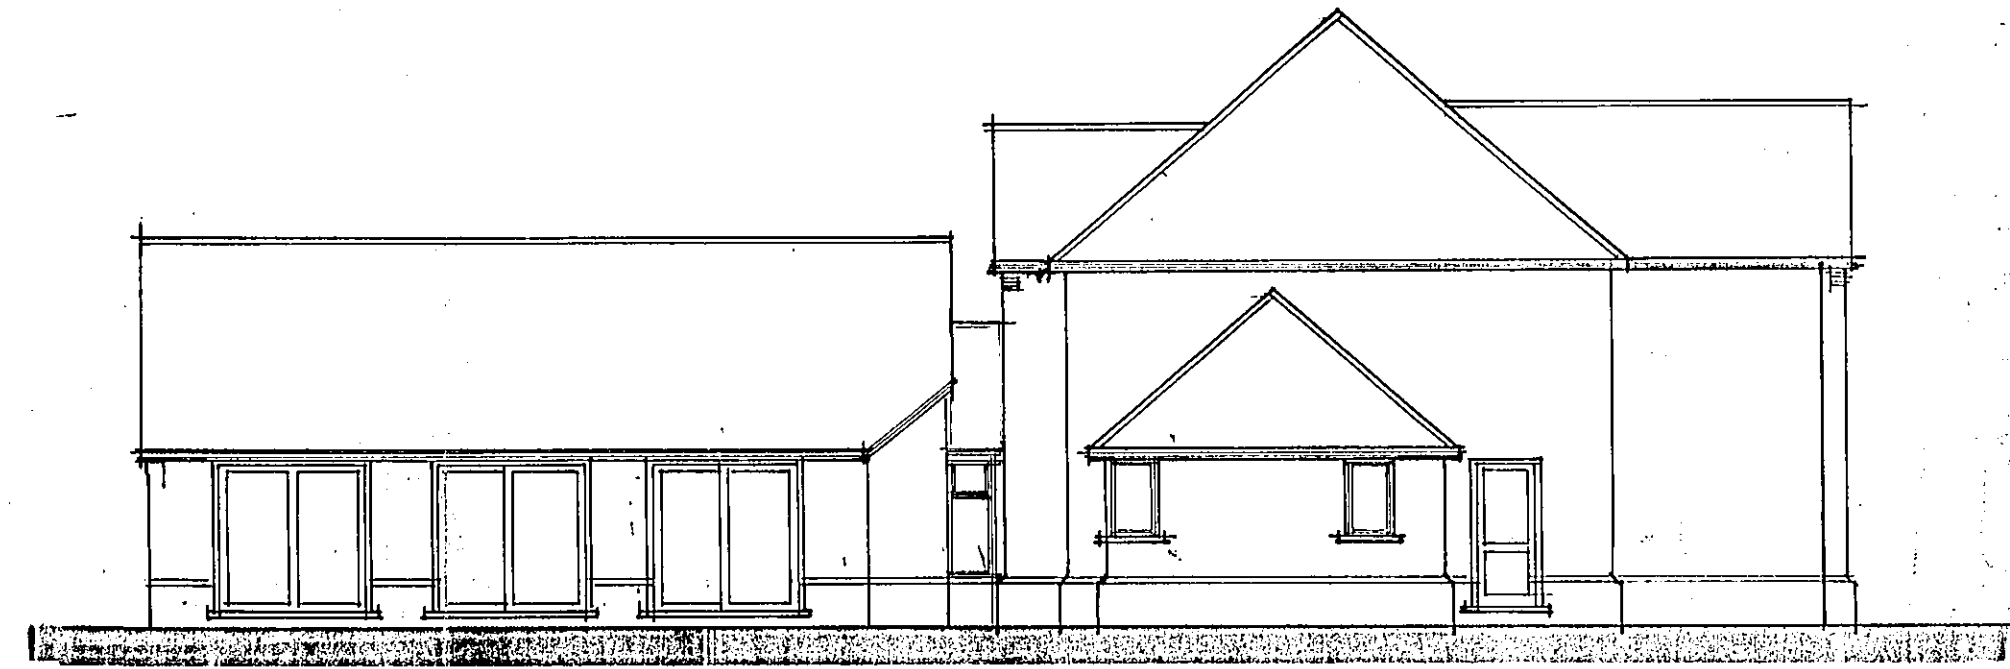

south

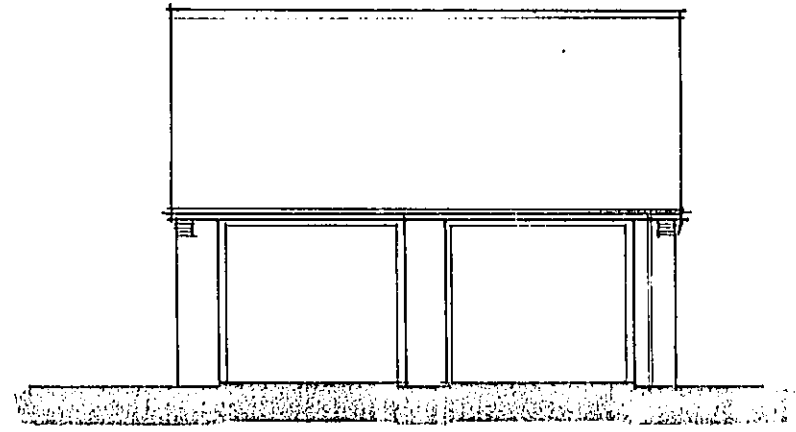


east




east




north

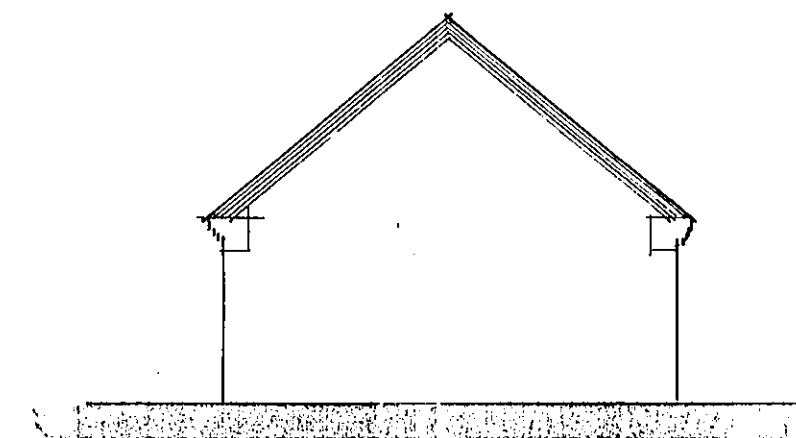


north & south

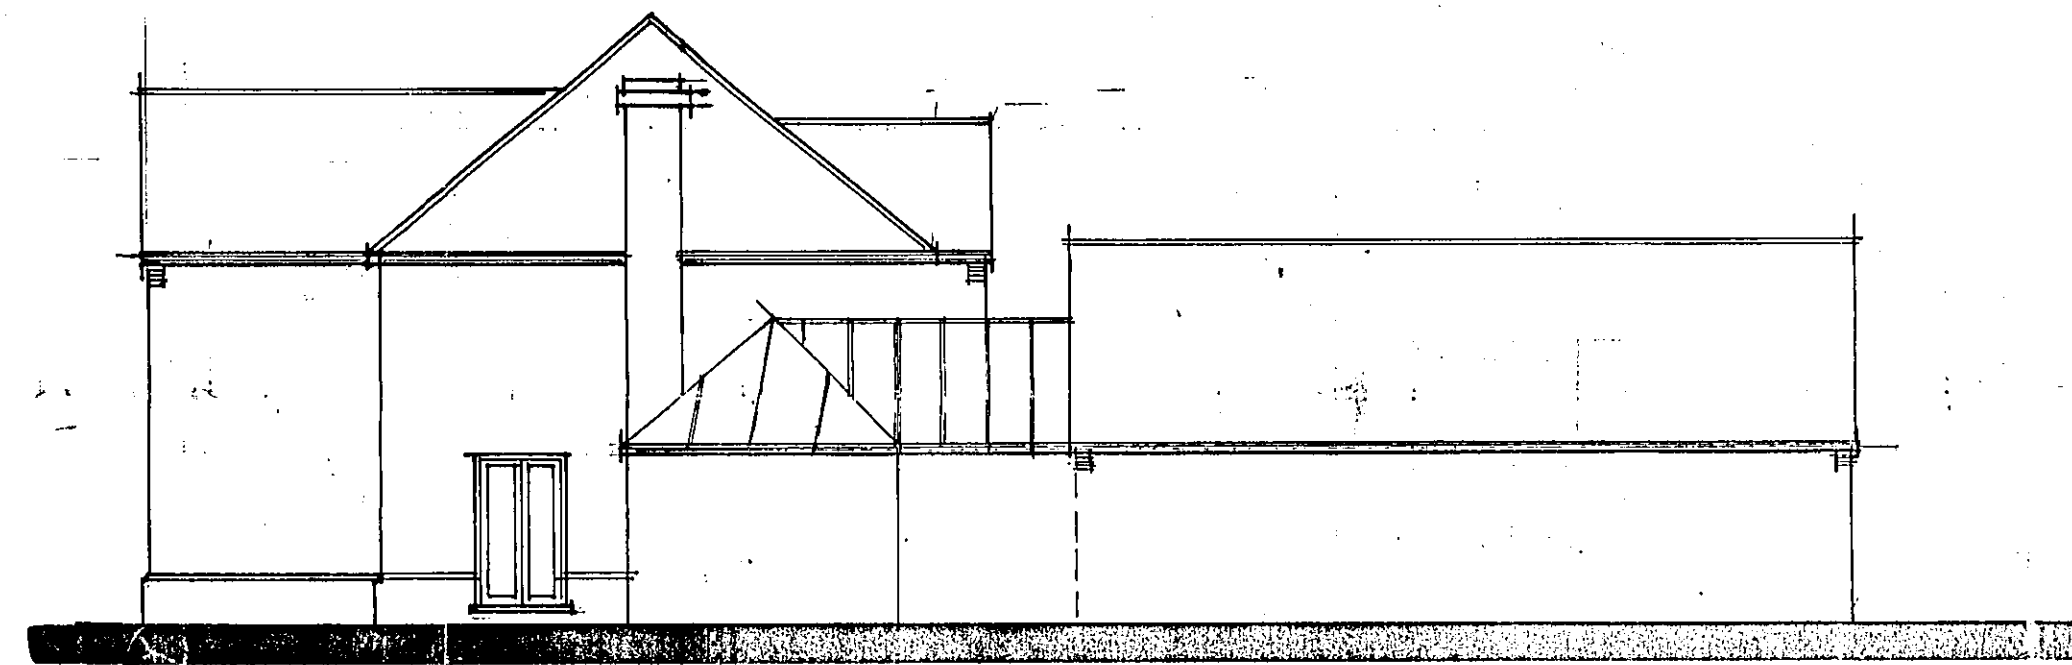


west

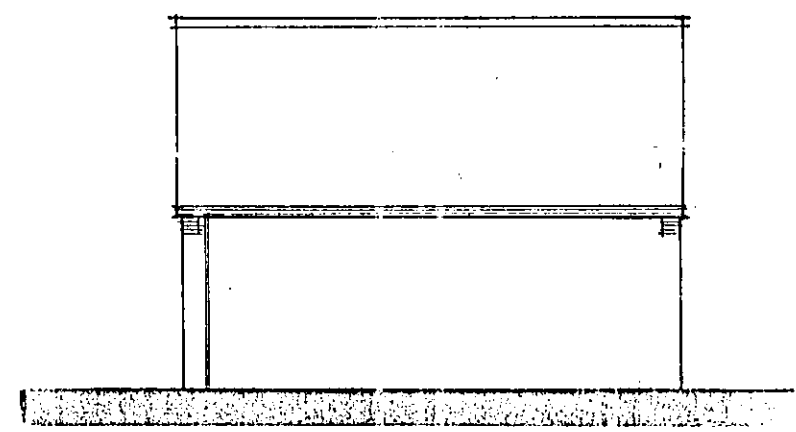

west

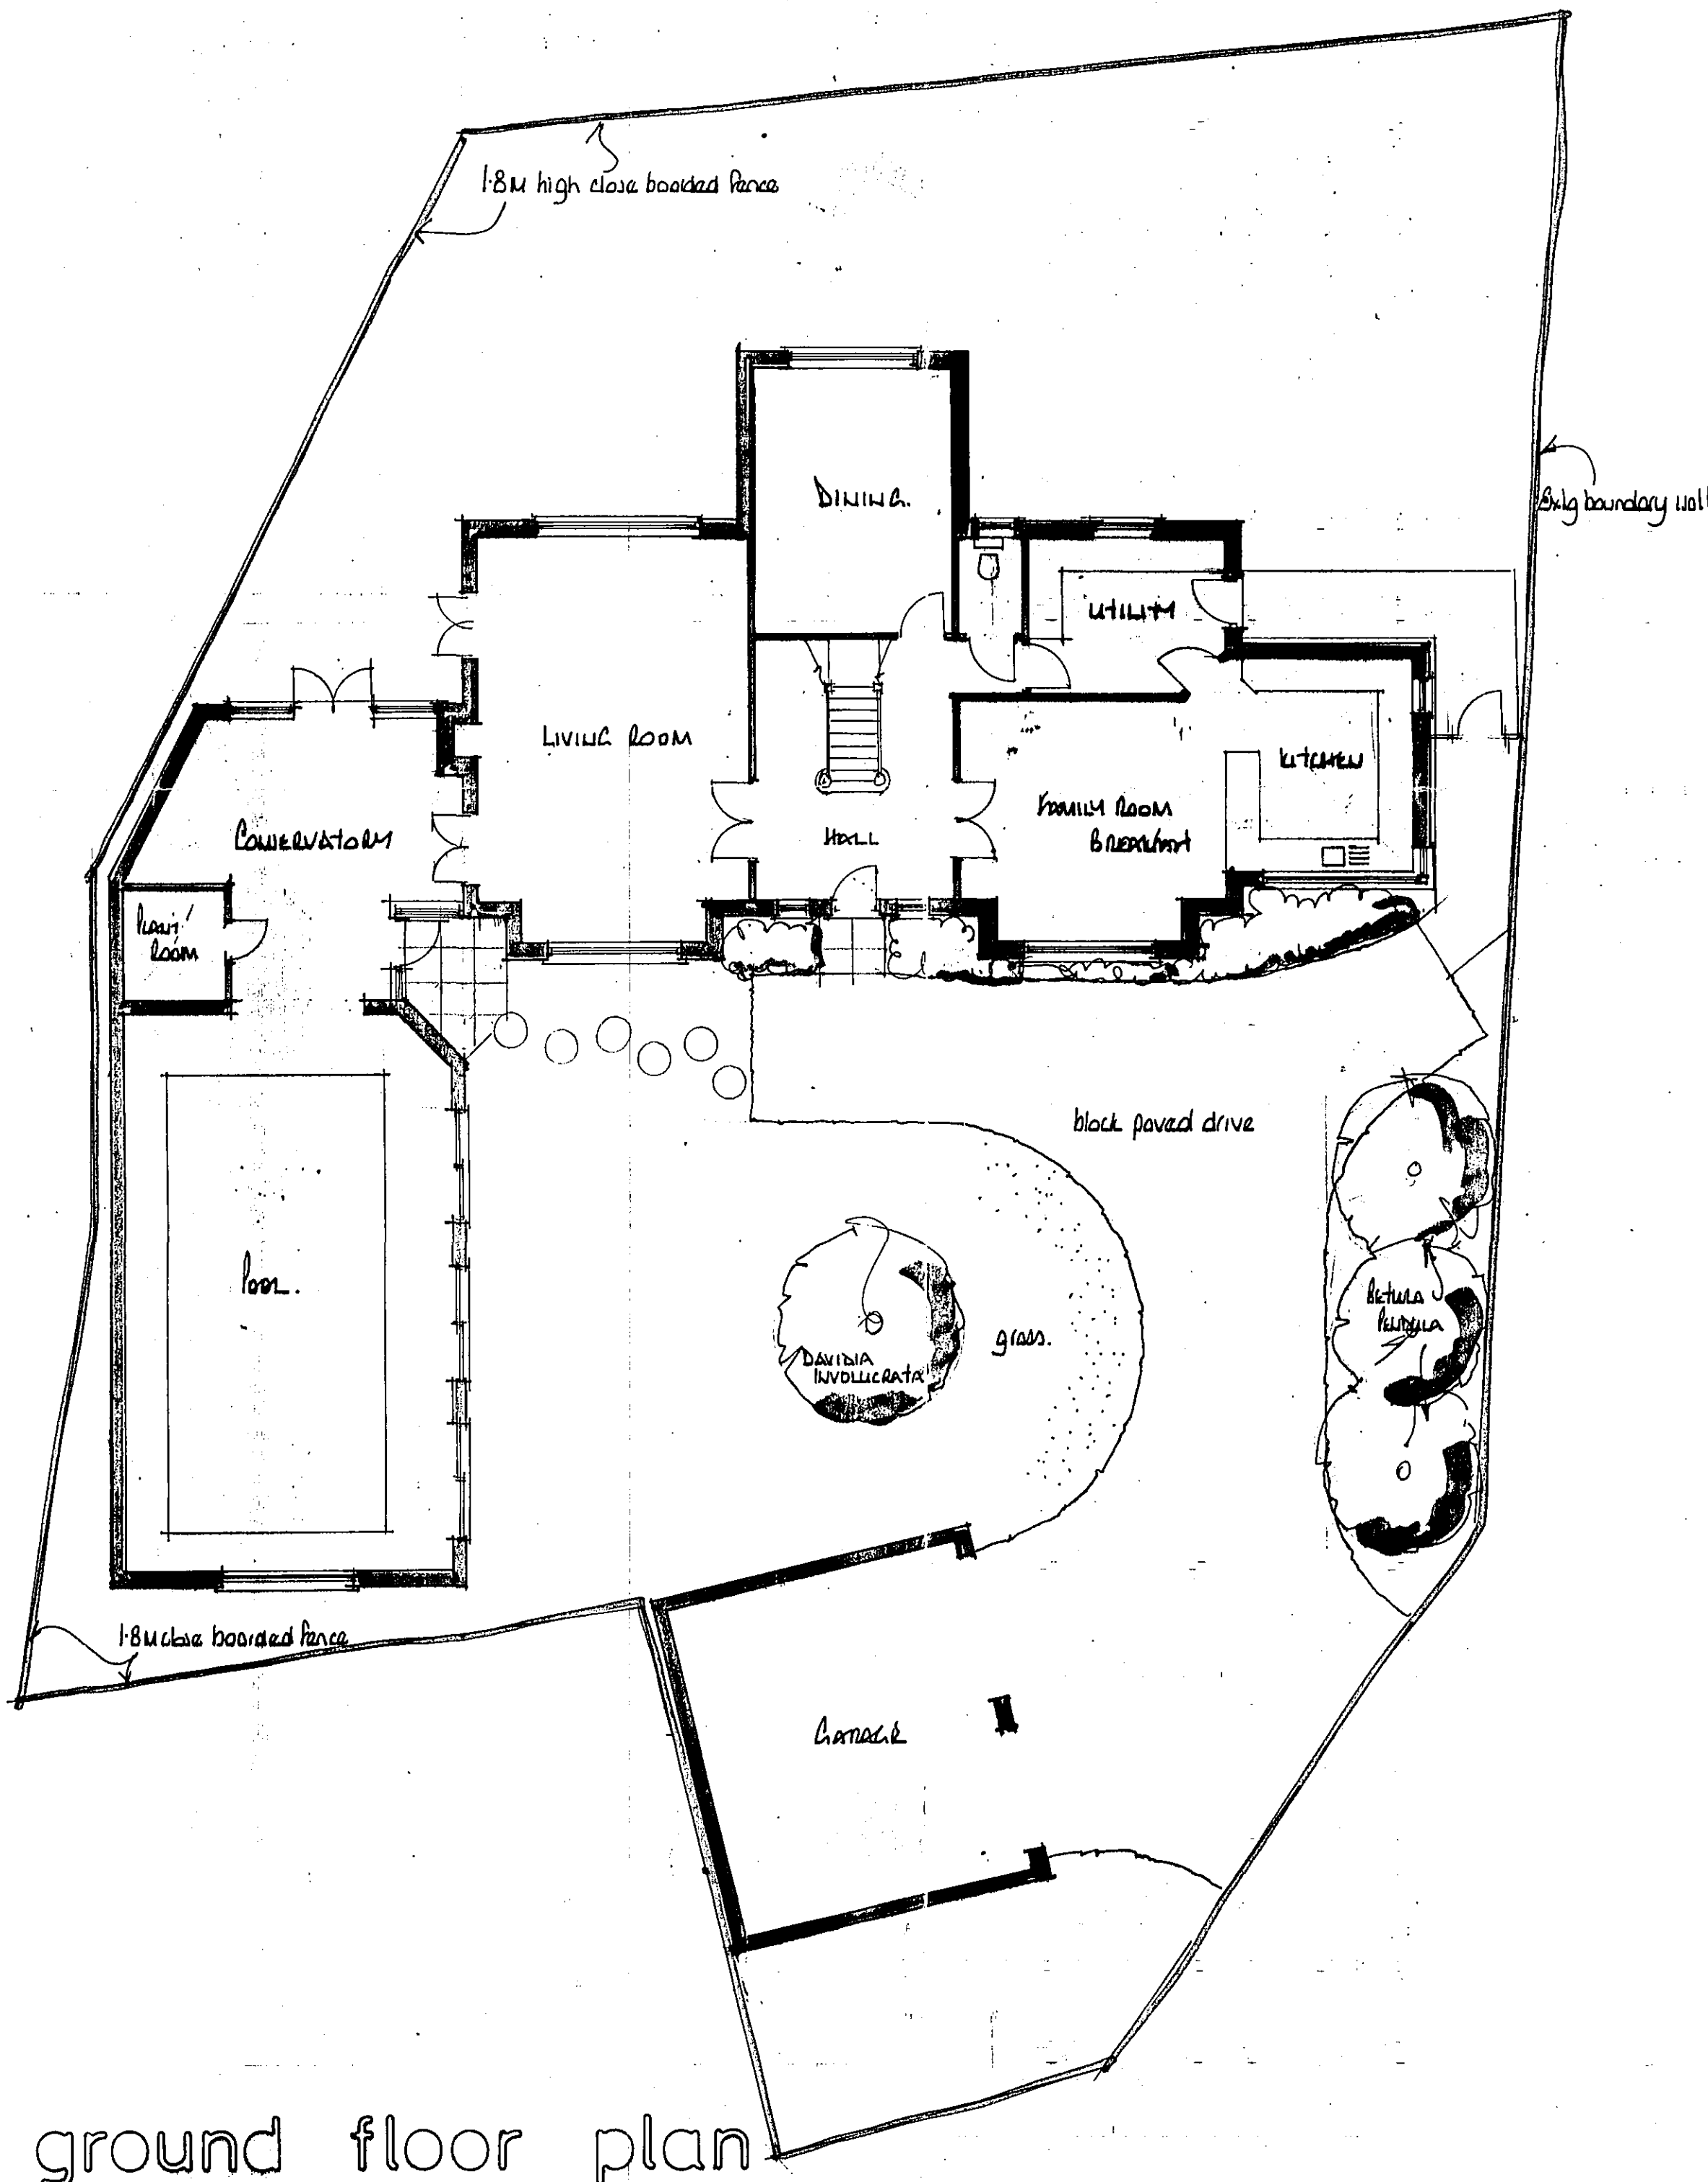

ground floor plan

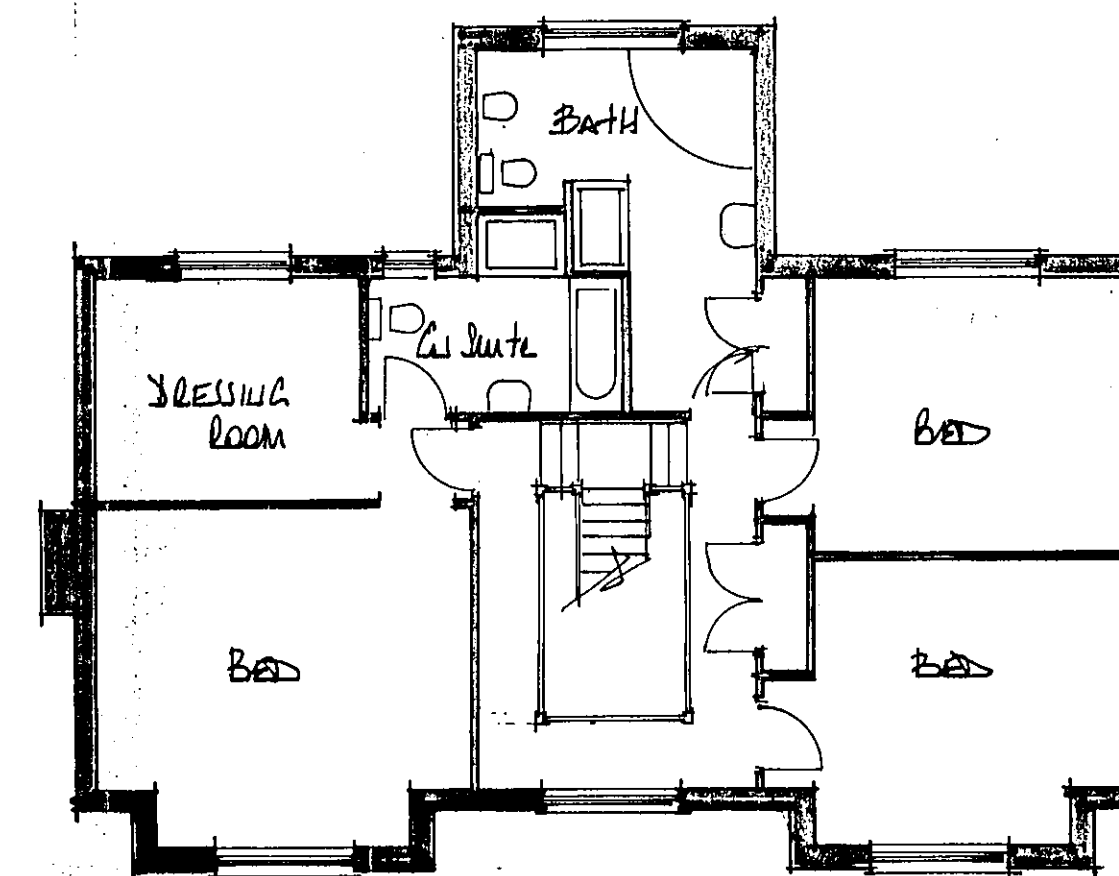

first floor plan

EAST MIDLANDS DESIGN ASSOC.

Architectural Consultants

Willow Lodge
Horseshoe Road
Spalding
Lincs
PE11 3JA

Tel/fax: 01775 767968
E-mail: willowlodge@zoom.co.uk
Mobile phone: 07710 815044

Client
NATWOOD HOME DEVELOPMENTS LTD

Project
REDEMPTION DEVELOPMENT AT
WESTBOWS FARMS
SPALDING, Lincs.

Drawing
PLAN & ELEVATIONS

SHDC
Planning & Development
26 JAN 2005
Ref: 0092/05

Scale
1:100
Date
Jan. 05
Drawn
BL
Rev.
04/19/01