
COPYRIGHT © 2011 ECO-LINK LTD. ALL RIGHTS RESERVED
THIS DOCUMENT CONTAINS CONFIDENTIAL AND SECRET INFORMATION, (1) THE PROPERTY OF ECO-LINK LTD AND IS GIVEN TO THE RECEIVER IN CONFIDENCE. THE RECEIVER BY RECEPTION AND RETENTION OF THIS DOCUMENT ACCEPTS IN CONFIDENCE AND AGREES THAT, EXCEPT AS AUTHORISED IN WRITING BY ECO-LINK LTD, IT WILL (1) NOT USE THE DOCUMENT OR ANY COPY THEREOF OR THE CONFIDENTIAL OR SECRET INFORMATION THERE IN AND (2) UPON DEMAND, RETURN THE DOCUMENT, ALL COPIES THEREOF AND ALL MATERIAL CONTAINING

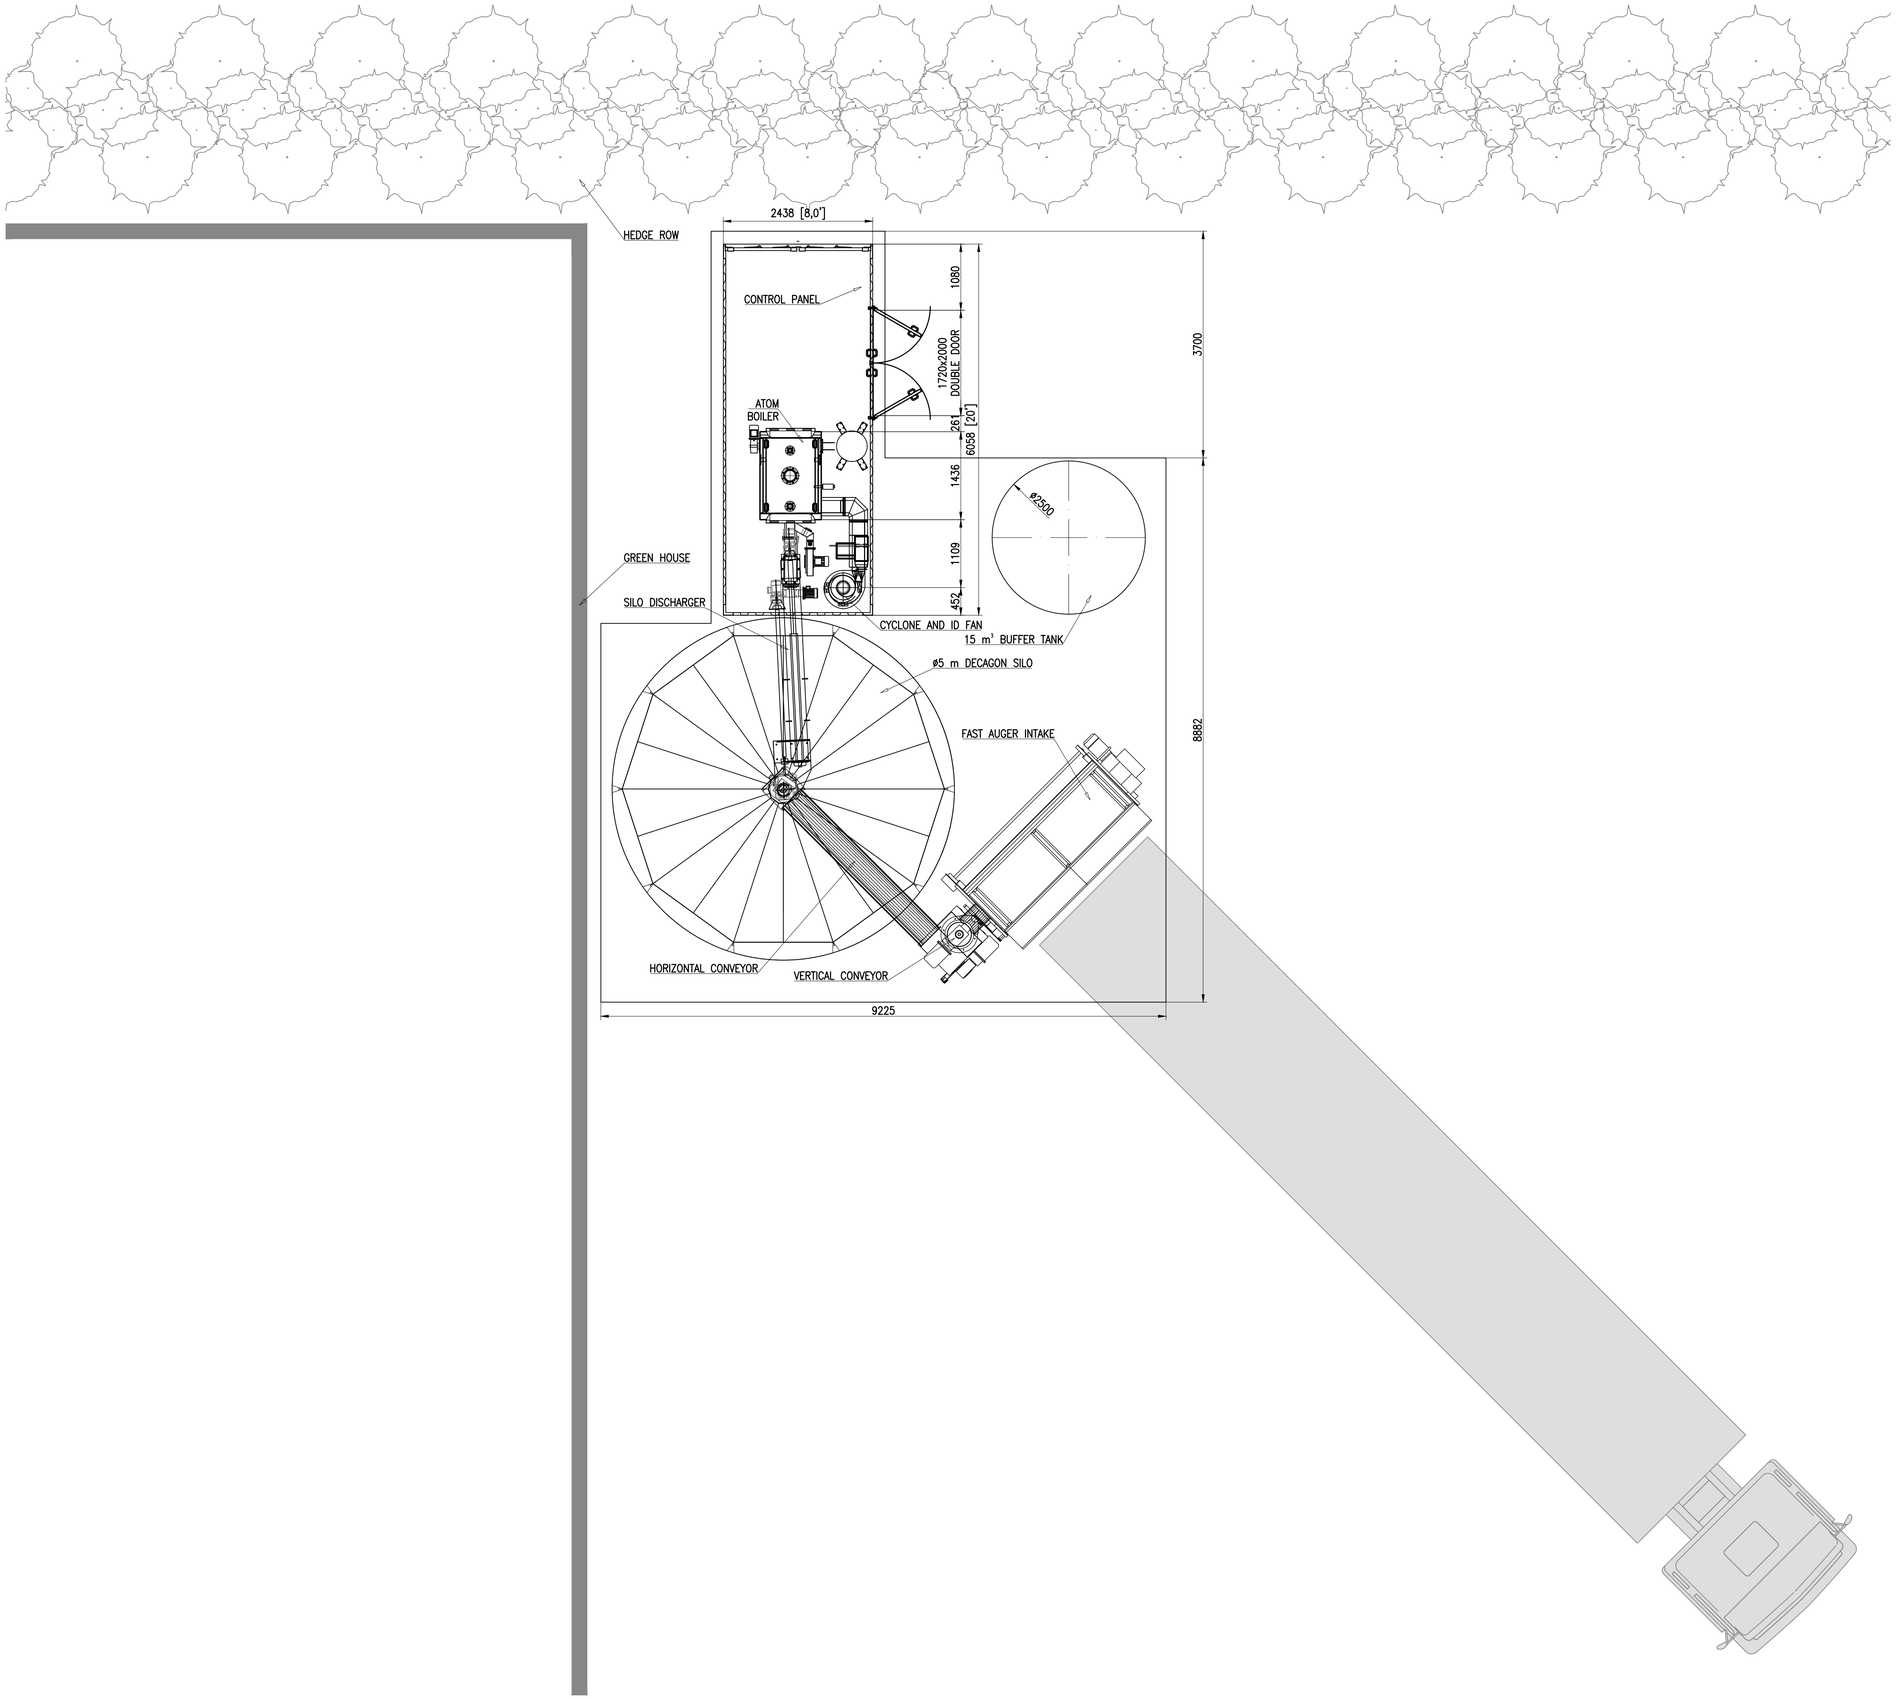

REV.	DATE	DRAWN	CON.	REL.	DESCRIPTION OF ALTERATION
T01	2014.06.10	MK	RS	RH	PRELIMINARY ISSUE

eco link
www.eco-link.co.uk
THE OLD FILLING STATION
GREAT NORTH ROAD
GRANTHAM, LINCOLNSHIRE, NG33 5AQ
TEL: +44(0)1476 530 302
EMAIL: edo@eco-link.co.uk

SCALE:	PAPER	DRAWING STATUS:	ISSUE DATE
1:50	A1	FOR INFORMATION	2014.06.10

PROJECT NAME:
COUNTRY HERBS AND SPICES
ATOM 199 kW LTHW WOOD CHIP 20' CONT.

DRAWING TITLE:
PLANT ROOM LAYOUT

PROJECT NO.: PR155 | DWG NO.: 001 | DWG CODE.: PRL | REV.: T01