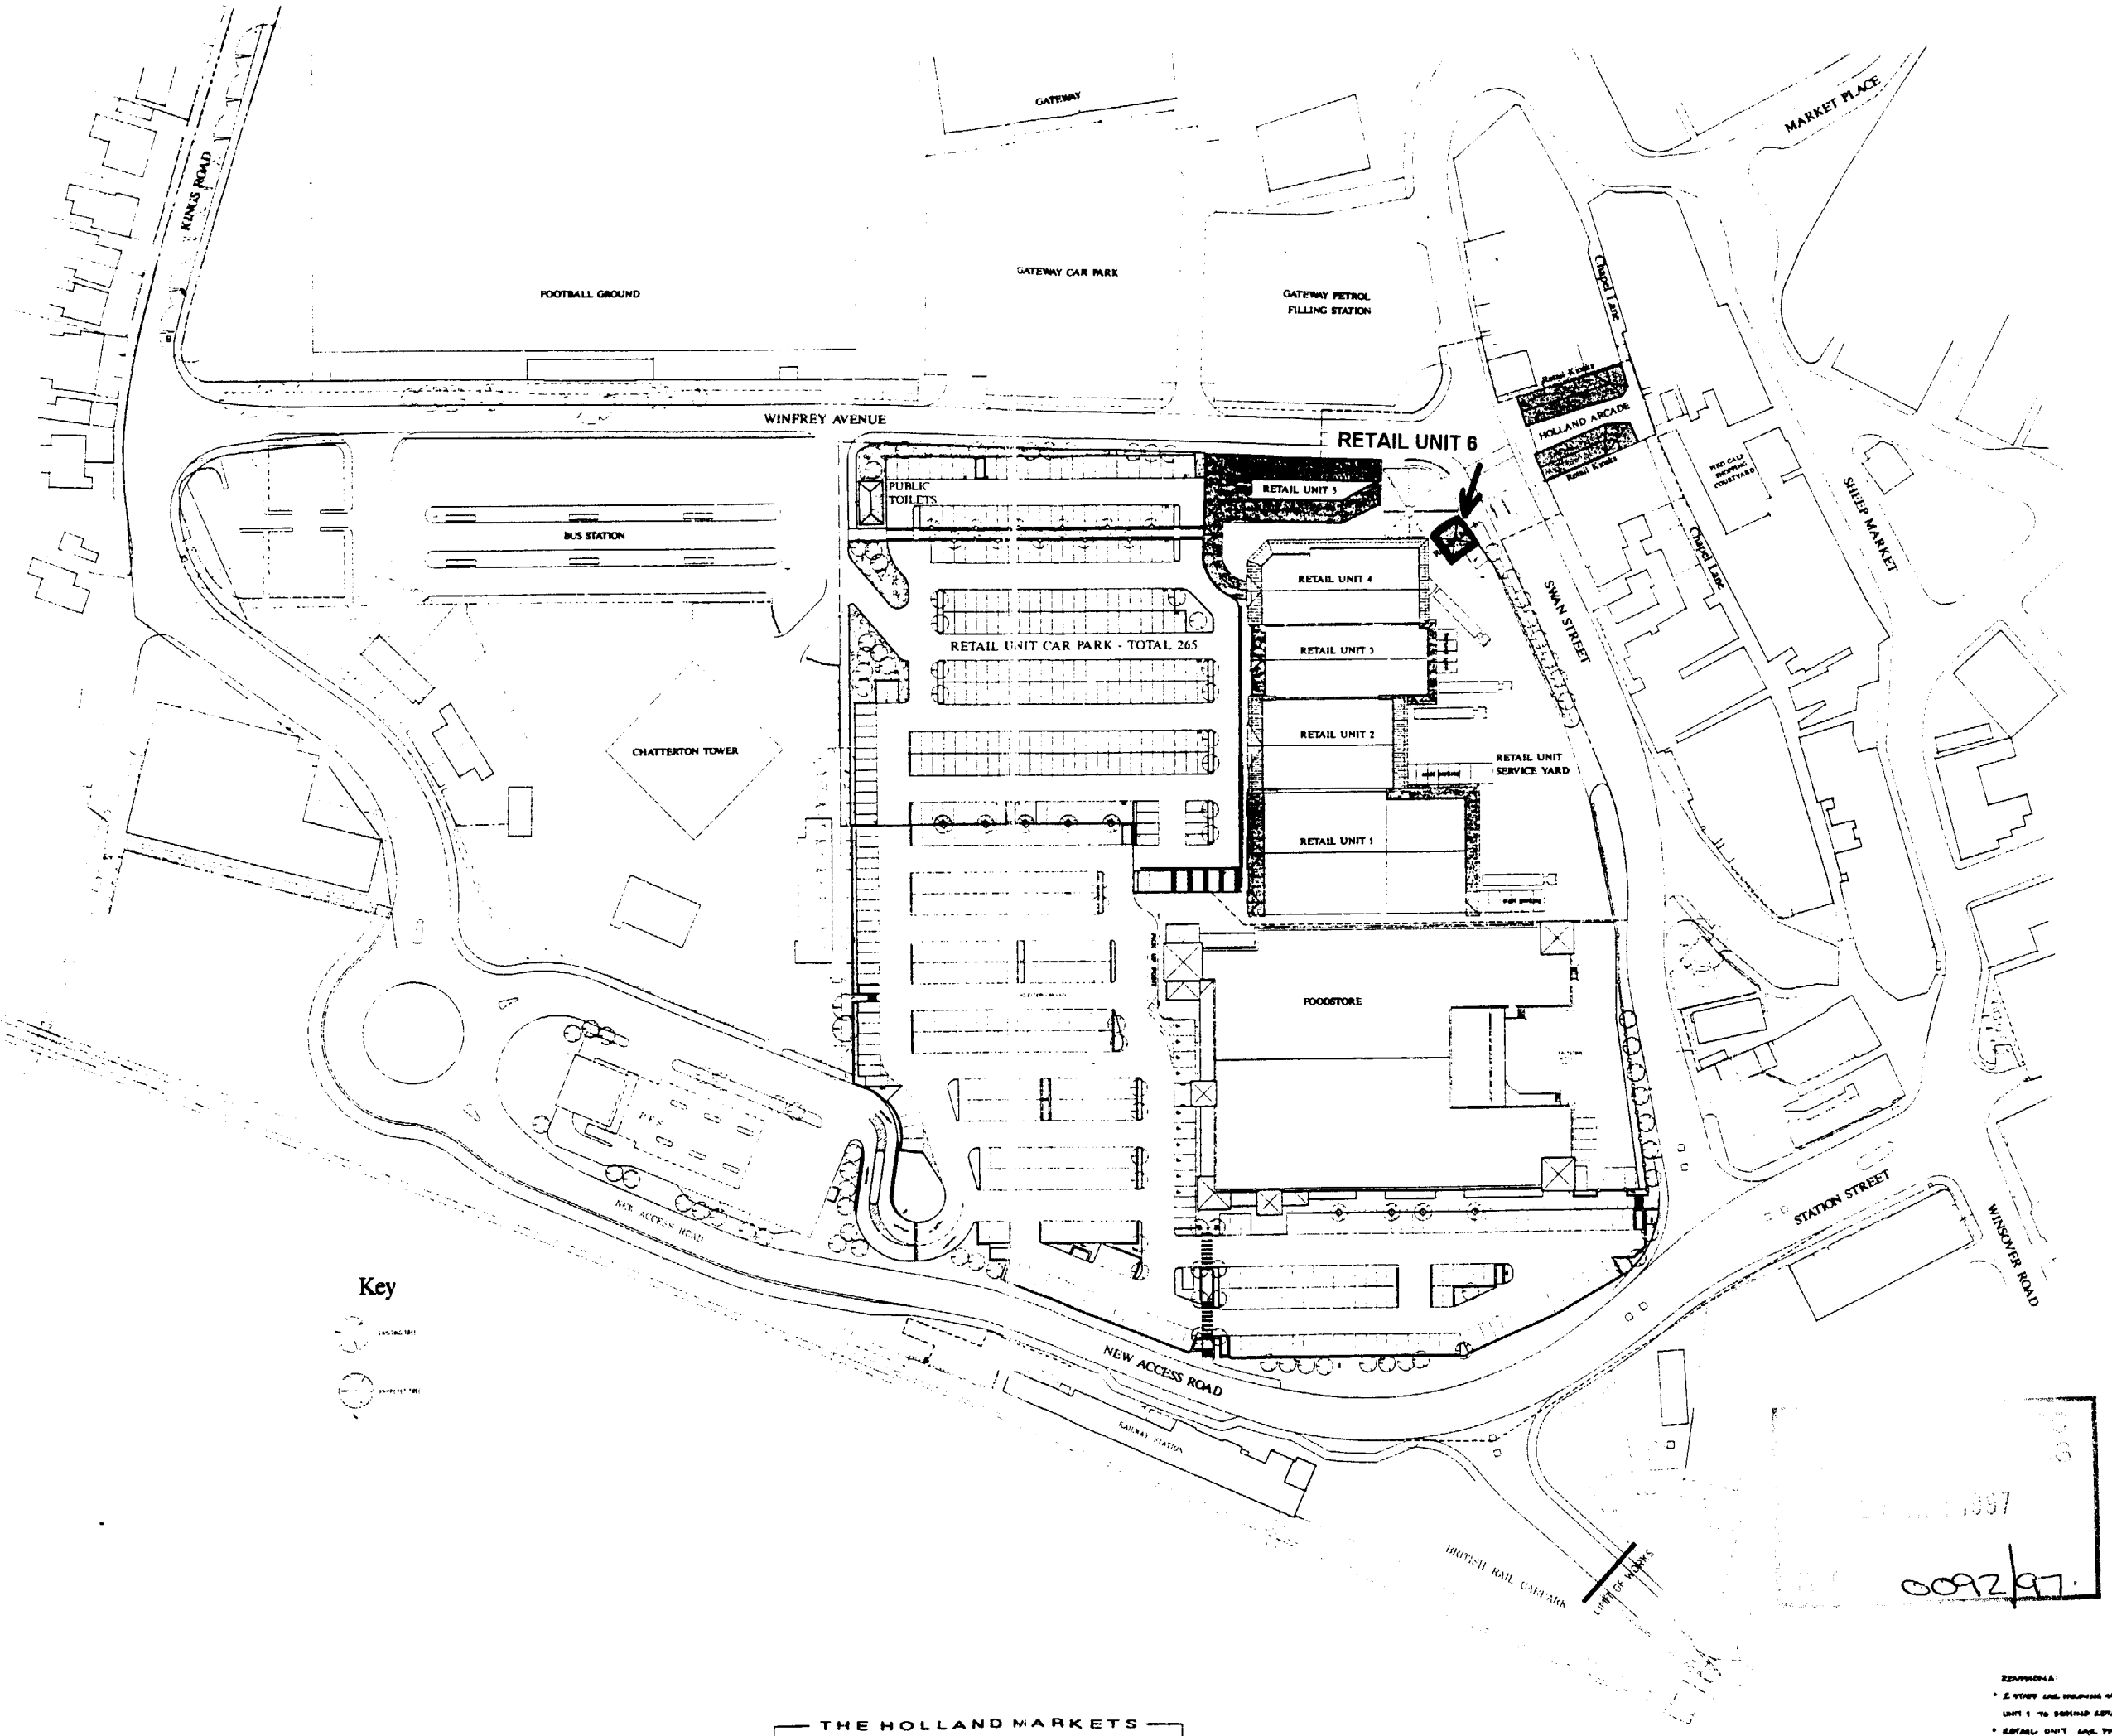


THE HOLLAND MARKETS

Spalding

SITE LAYOUT/ROOF PLAN

0092/97

REVISIONS:

- 2. STAFF AND PERSONAL OFFICES MOVED FROM BEHIND RETAIL UNIT 1 TO BEHIND RETAIL UNIT 2.
- RETAIL UNIT AND TYRE LAYOUT REVISED.

SPALDING 1:500 MARCH 1995 KWS

SITE LAYOUT/ROOF PLAN 92/147/P13 A