


**DETERMINED
PLAN**

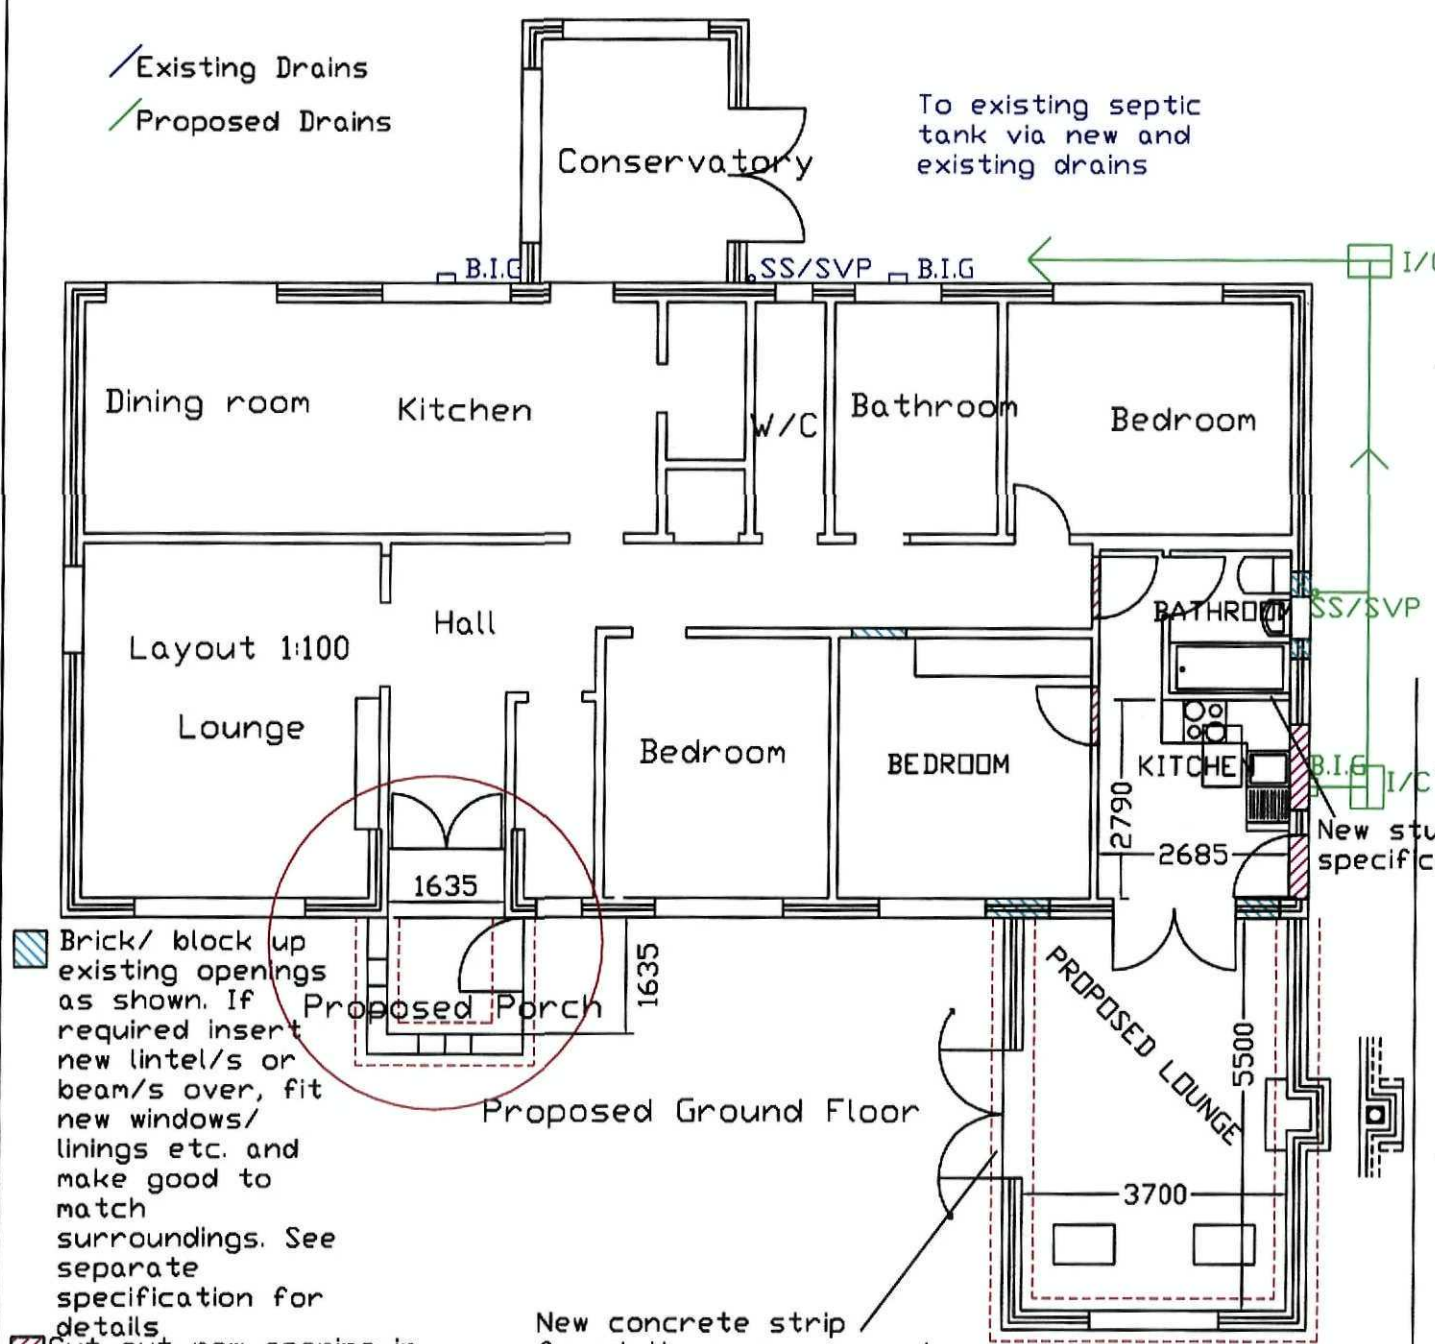


- Brick/ block up existing openings as shown. If required insert new lintel/s or beam/s over, fit new windows/ linings etc. and make good to match surroundings. See separate specification for details.
- Cut out new opening in existing wall, insert new lintel/s or beam/s over, fit new window/ door/ lining etc. and make good to match surroundings. See separate specification for details.


PLAN TO BE READ IN CONJUNCTION WITH SEPARATE SPECIFICATION

PROVIDE LINTEL SCHEDULE (INCLUDING CALCULATIONS IF REQUIRED) AND SUBMIT TO LA BUILDING CONTROL AND OBTAIN APPROVAL PRIOR INSERTING SAME

FOR SIZE AND LOCATION OF EMERGENCY EGRESS WINDOWS SEE SEPARATE SPECIFICATION

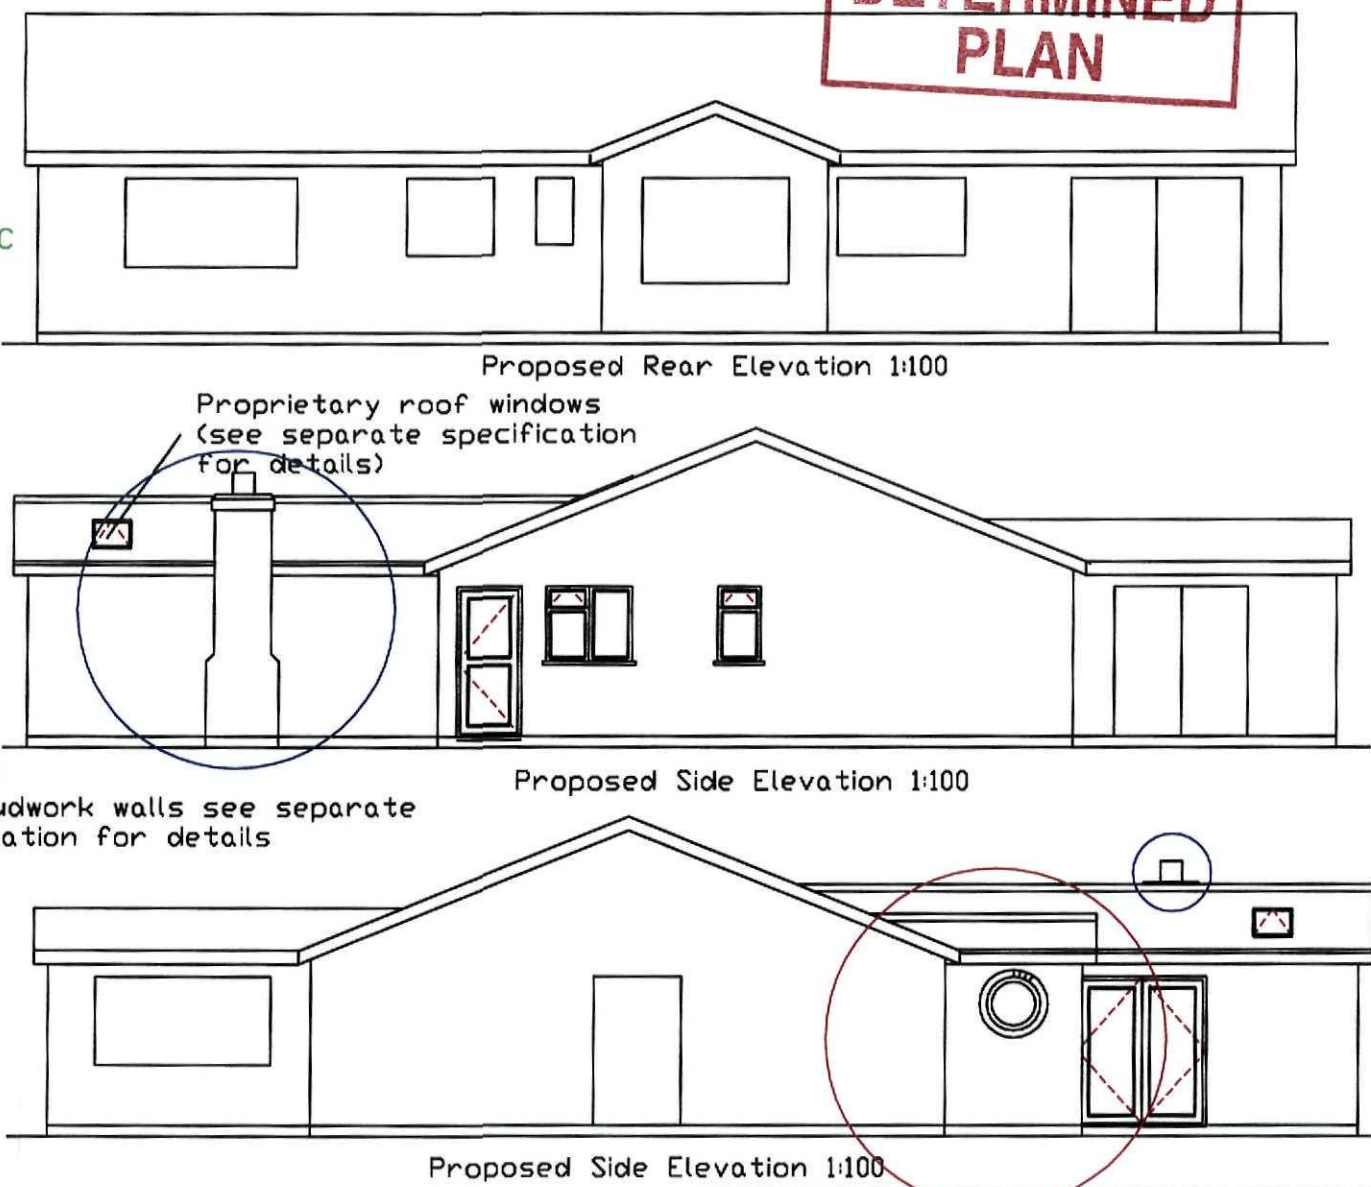

Minimum opening vent size in proposed lounge 1.02 Sq.M

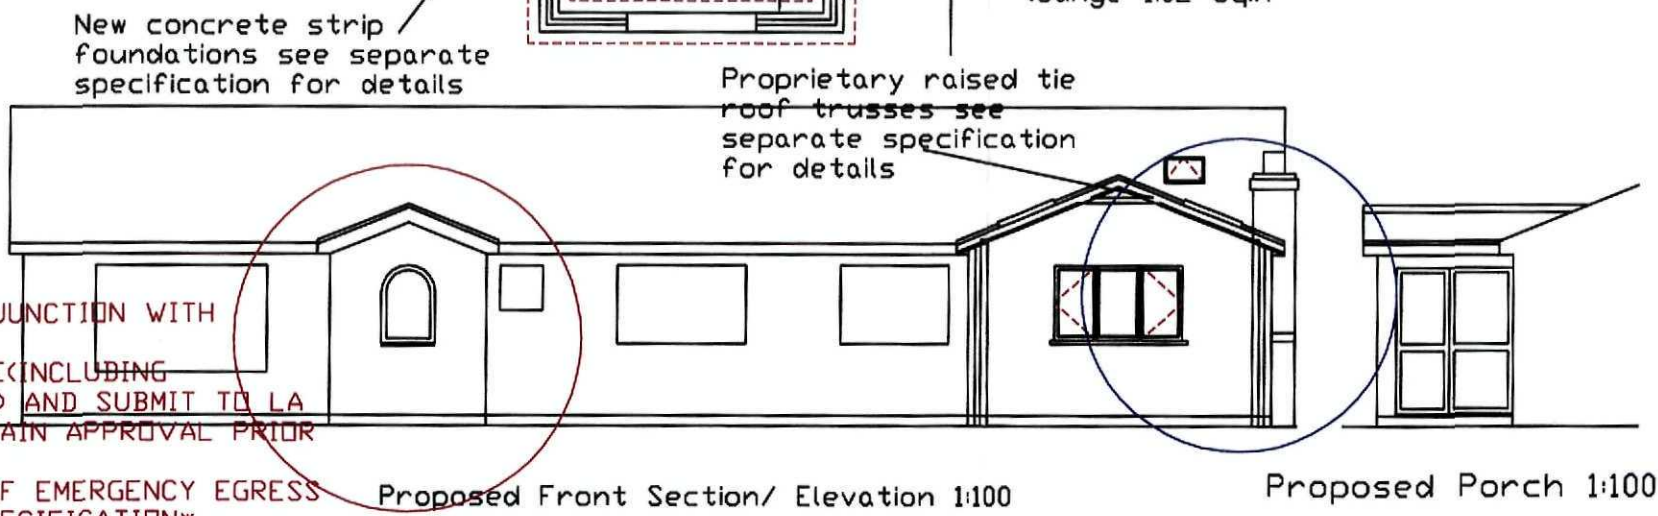

Proposed Plan and Elevations 1:100
Danem
South Drive
Spalding

SHDC
Planning & Development
10 FEB 2009
Ref: 0093/09

Design & Management

7 West Fen
Frithville
Boston
Lincs
PE22 7EX

DESIGNED & DRAWN BY KEITH BAKER DESIGN AND MANAGEMENT
TEL/FAX 01205 750775. ALL DRAWINGS ARE SUPPLIED SUBJECT TO KBD&M'S STANDARD CONDITIONS. WHICH, ARE AVAILABLE ON REQUEST.

© COPYRIGHT KEITH BAKER 01/06