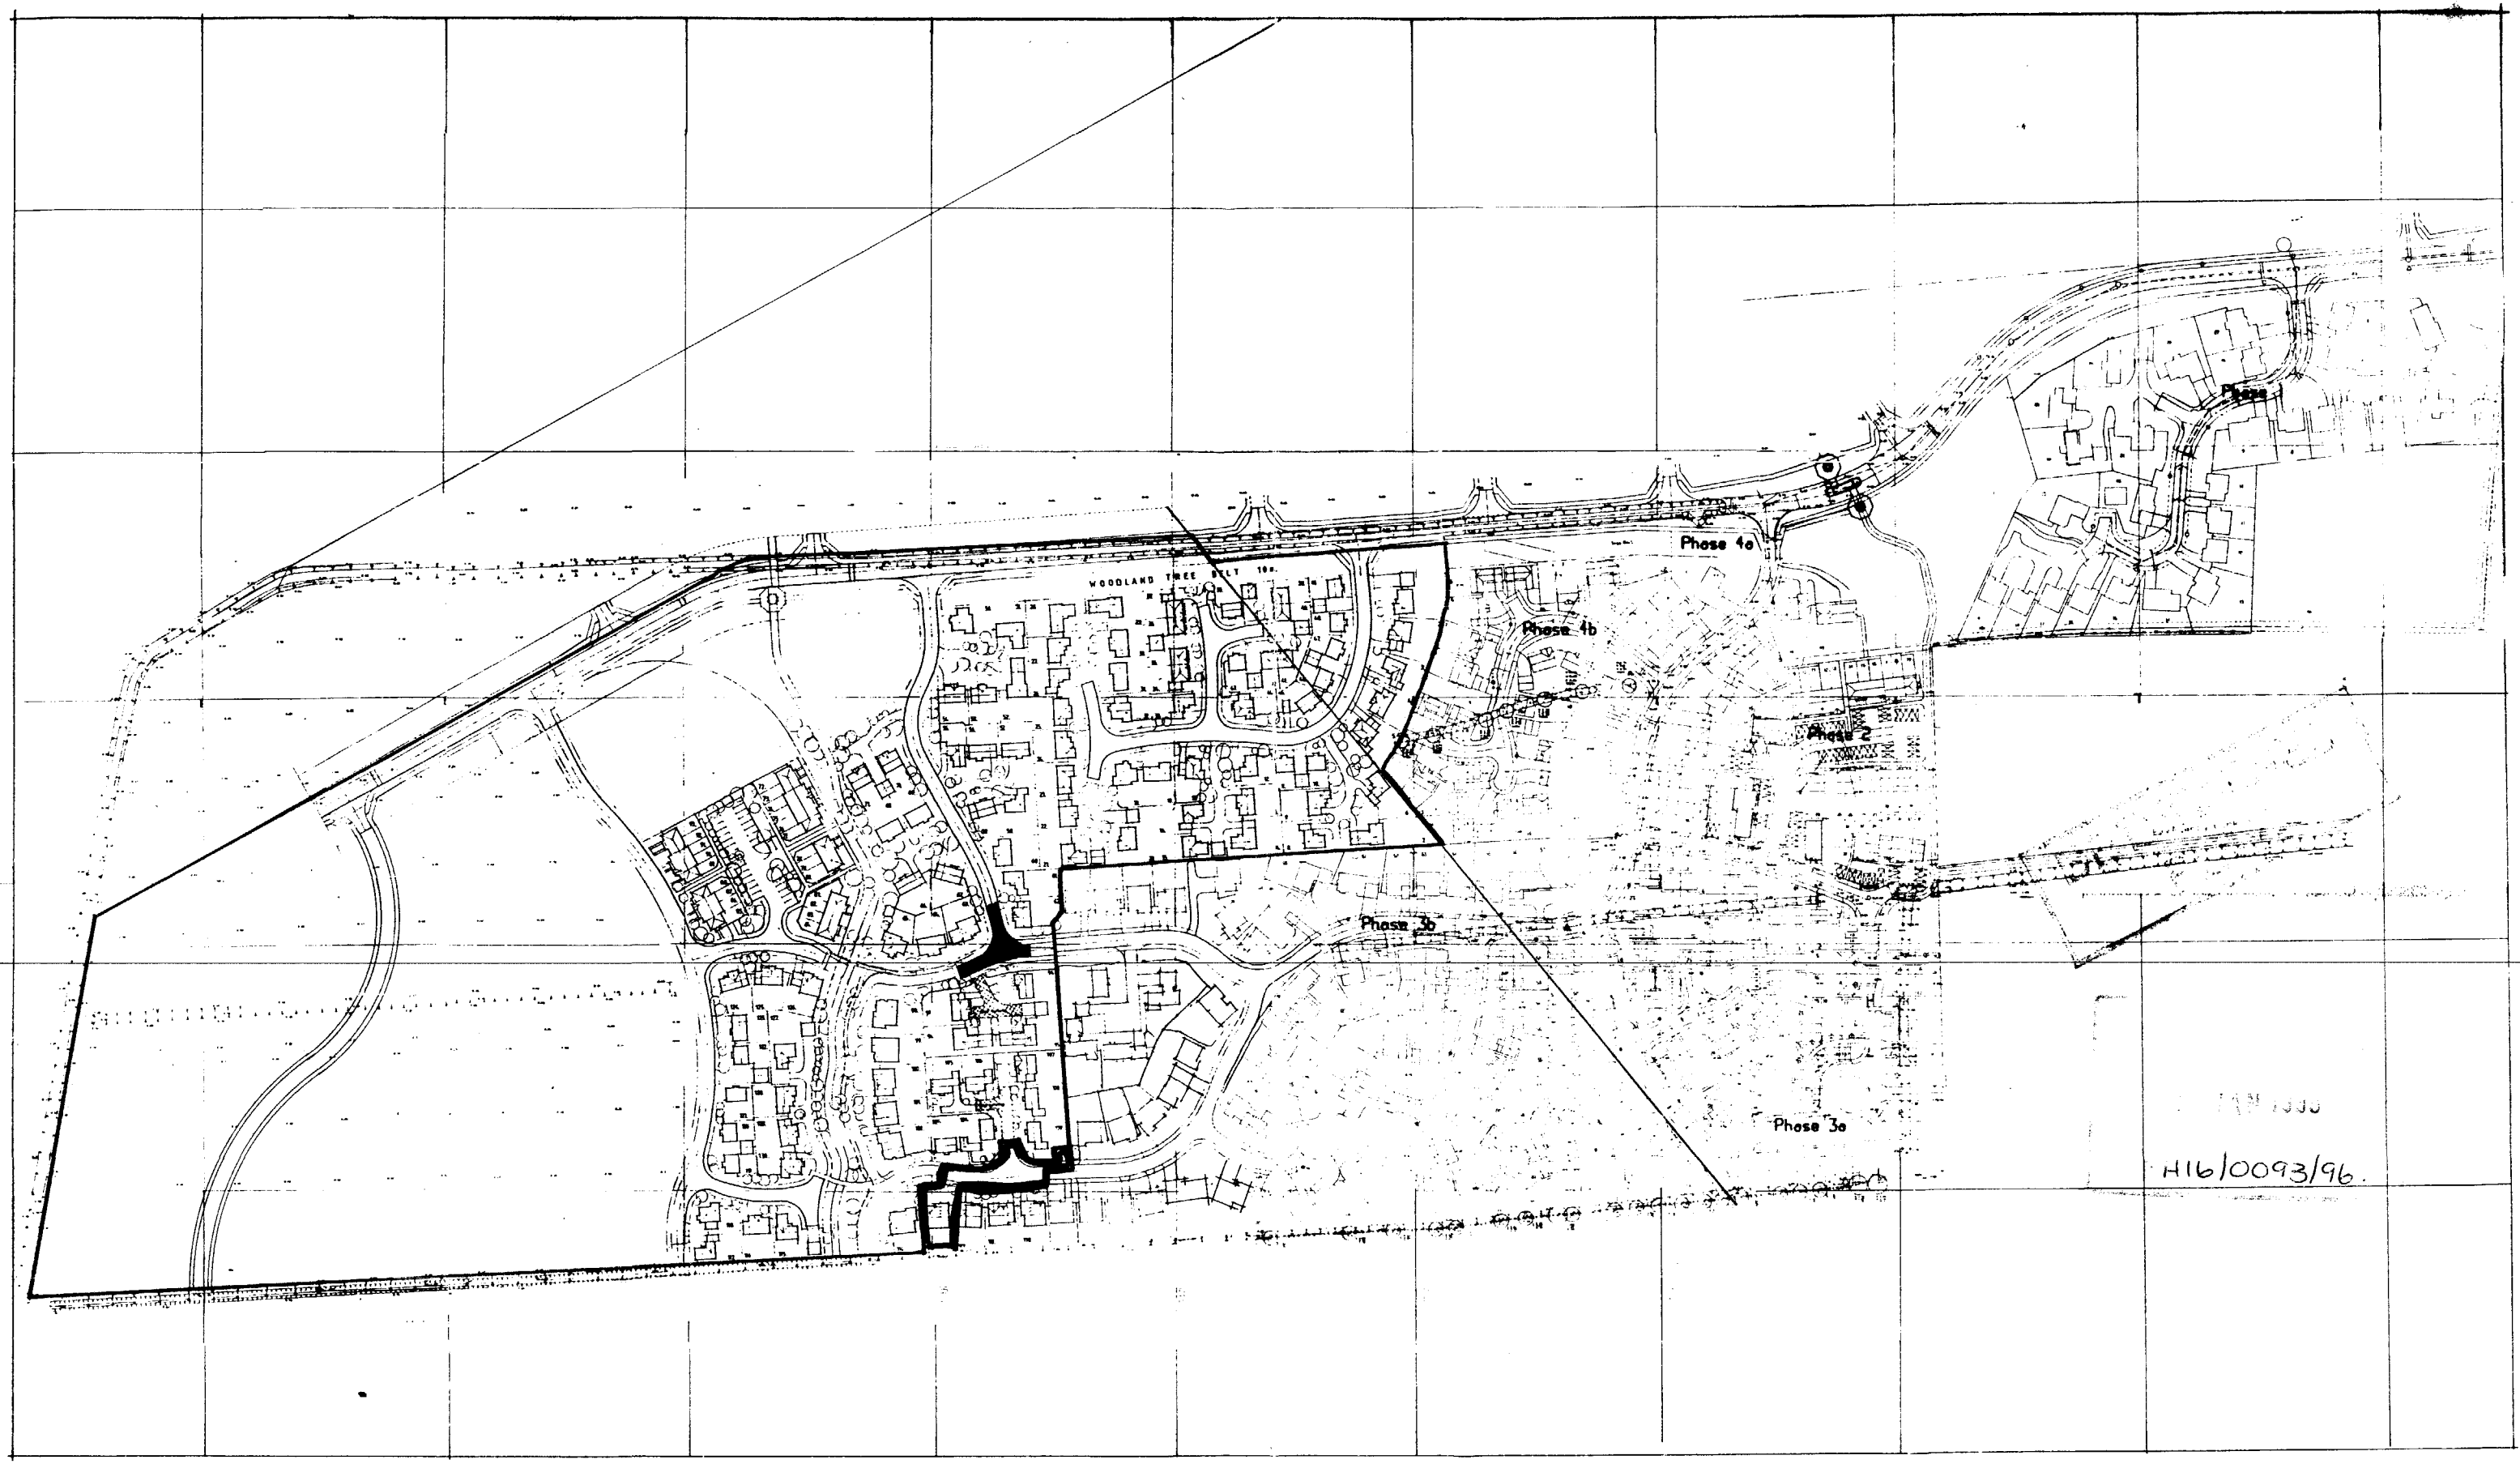


H16/0093/96.

Proposed Development Plan :

"Land to the west of Woolram Wygate, Spalding, Lincs"

Drg N° : WW/106/A	Date : 21 April 95
Revision :	Drawn : P.c.Roe.

Scale :

0 20 40 60 80 100 120 140m

N

Drawing Title : Location Plan.

ALLISON HOMES
Swallow House, Banbury Close, West Elloe Avenue
Spalding, Lincs. PE11 2BS
Telephone (0775) 724701 Fax (0775) 762153