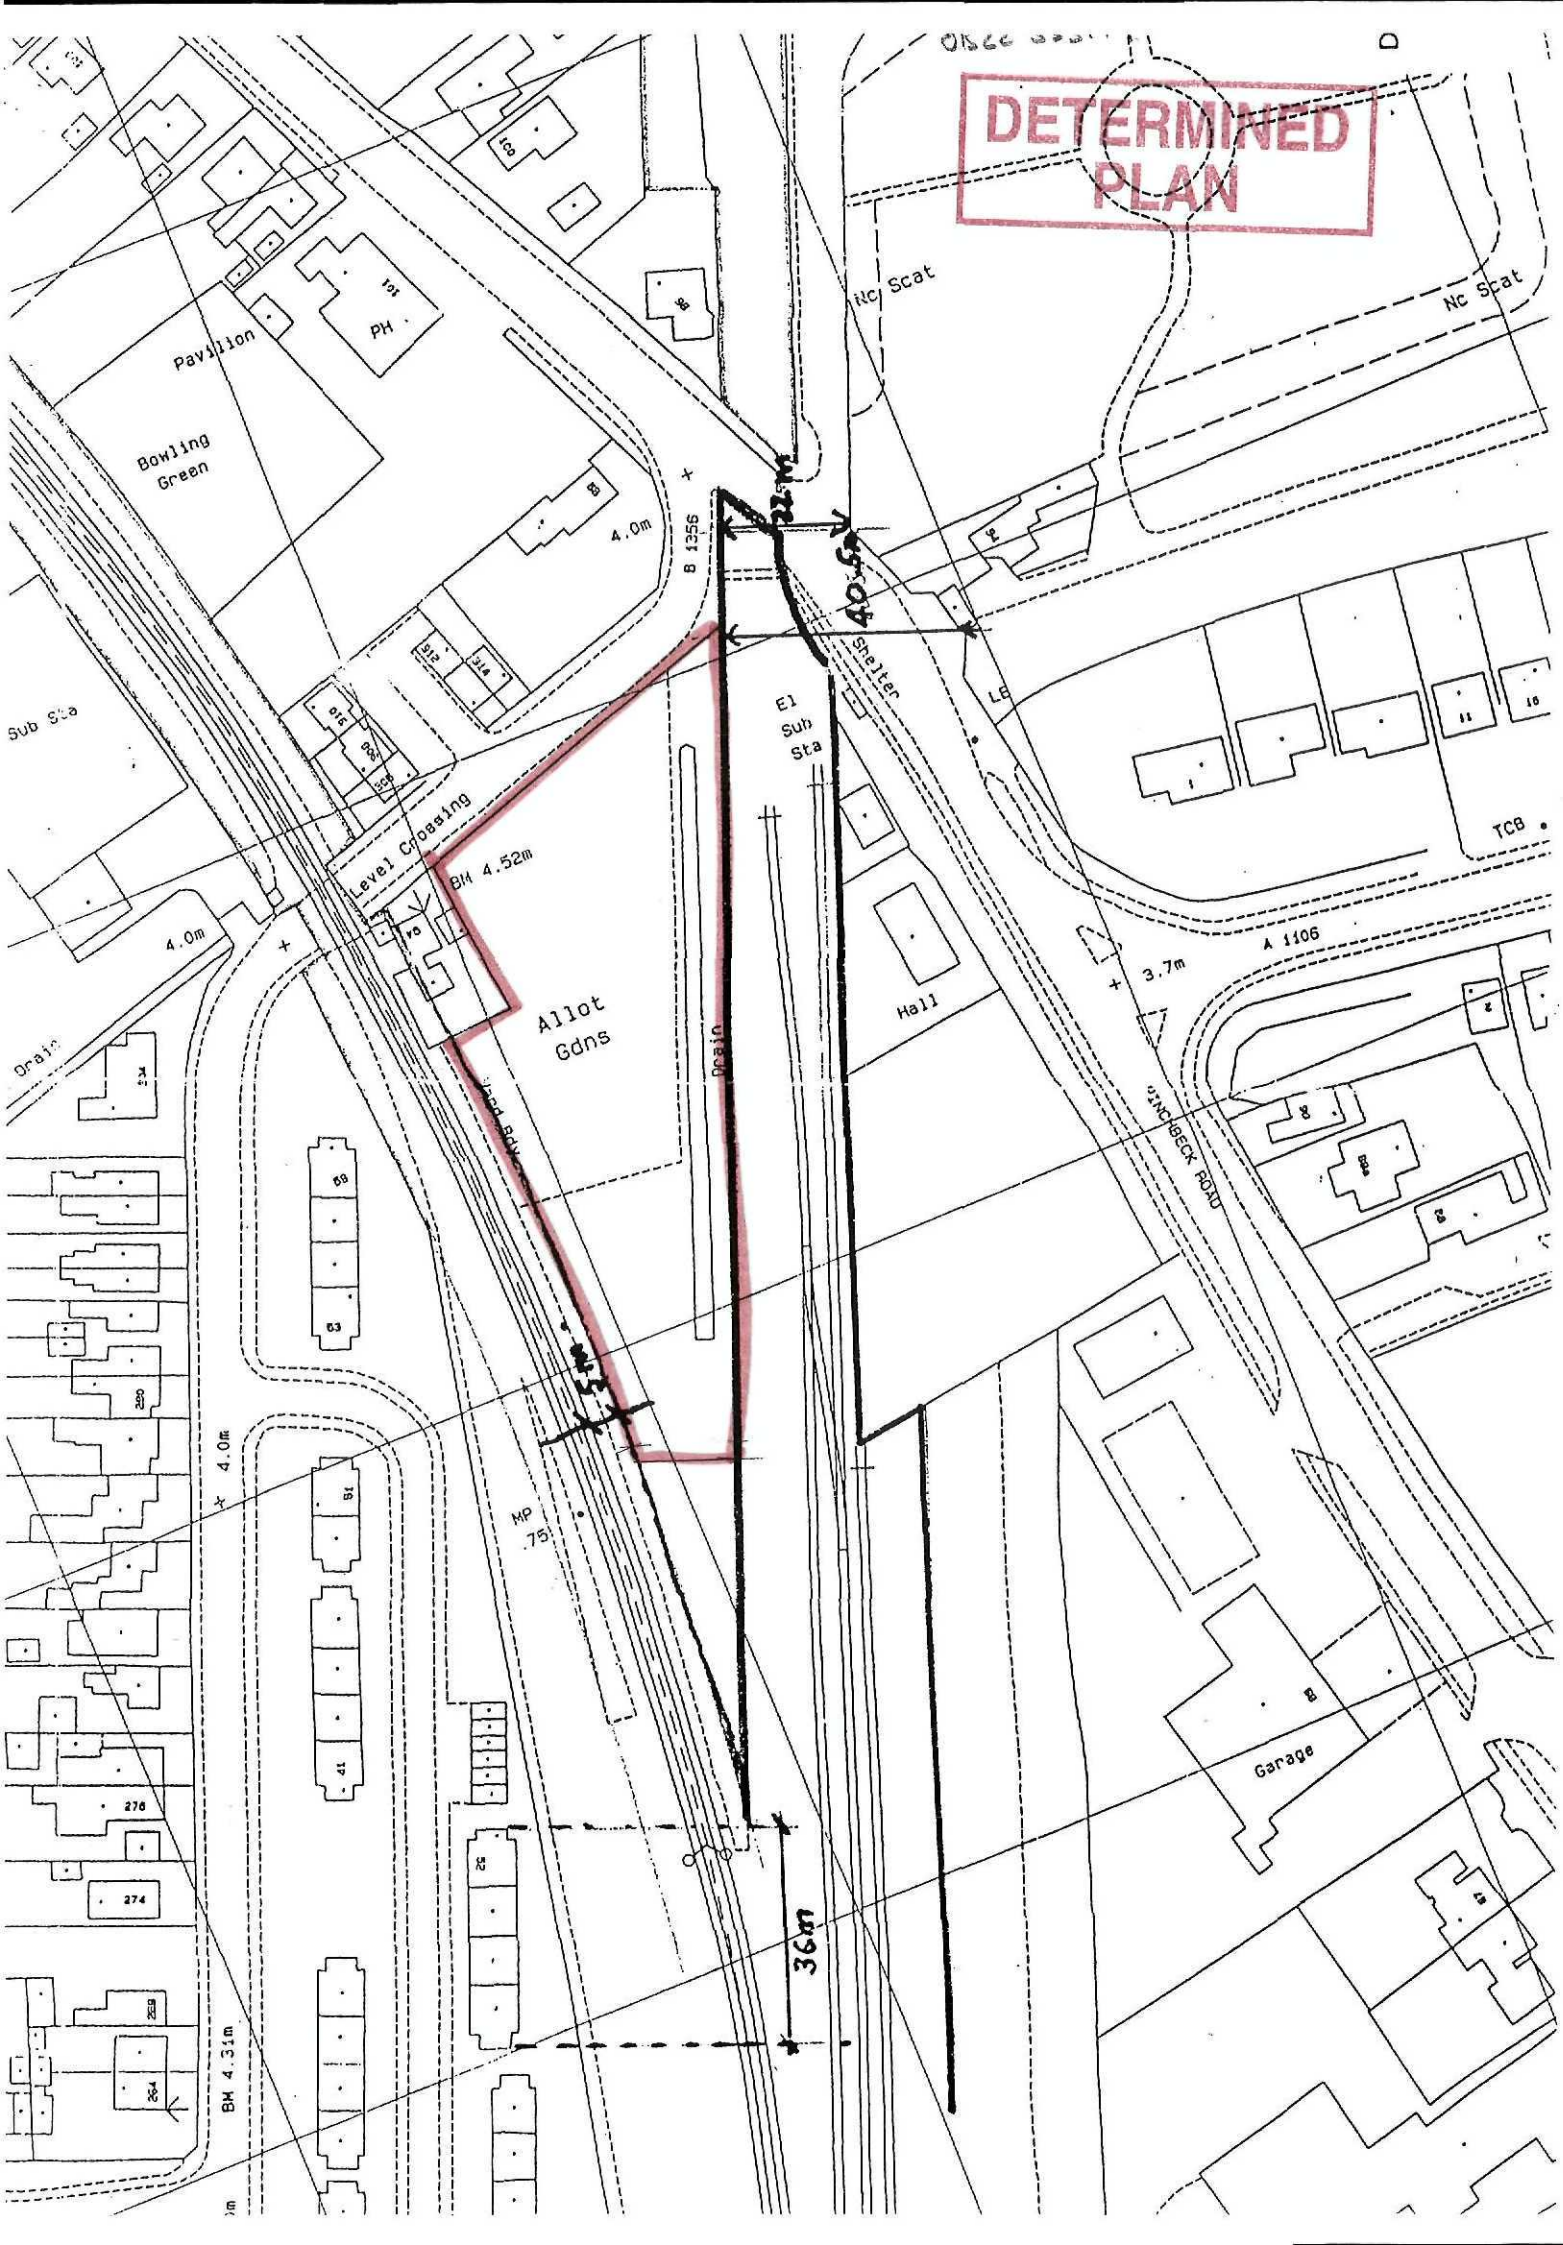

DETERMINED PLAN
Pavilion
PH
Bowling Green
4.0m
B 1356
Nc Scat
Nc Scat
Shelter
El Sub Sta
Sub Sta
Level Crossing
BM 4.52m
Allot Gdns
Drain
Hall
LB
TCB
A 1106
3.7m
FINCHBECK ROAD
Garage
MP 75
36m
BM 4.31m