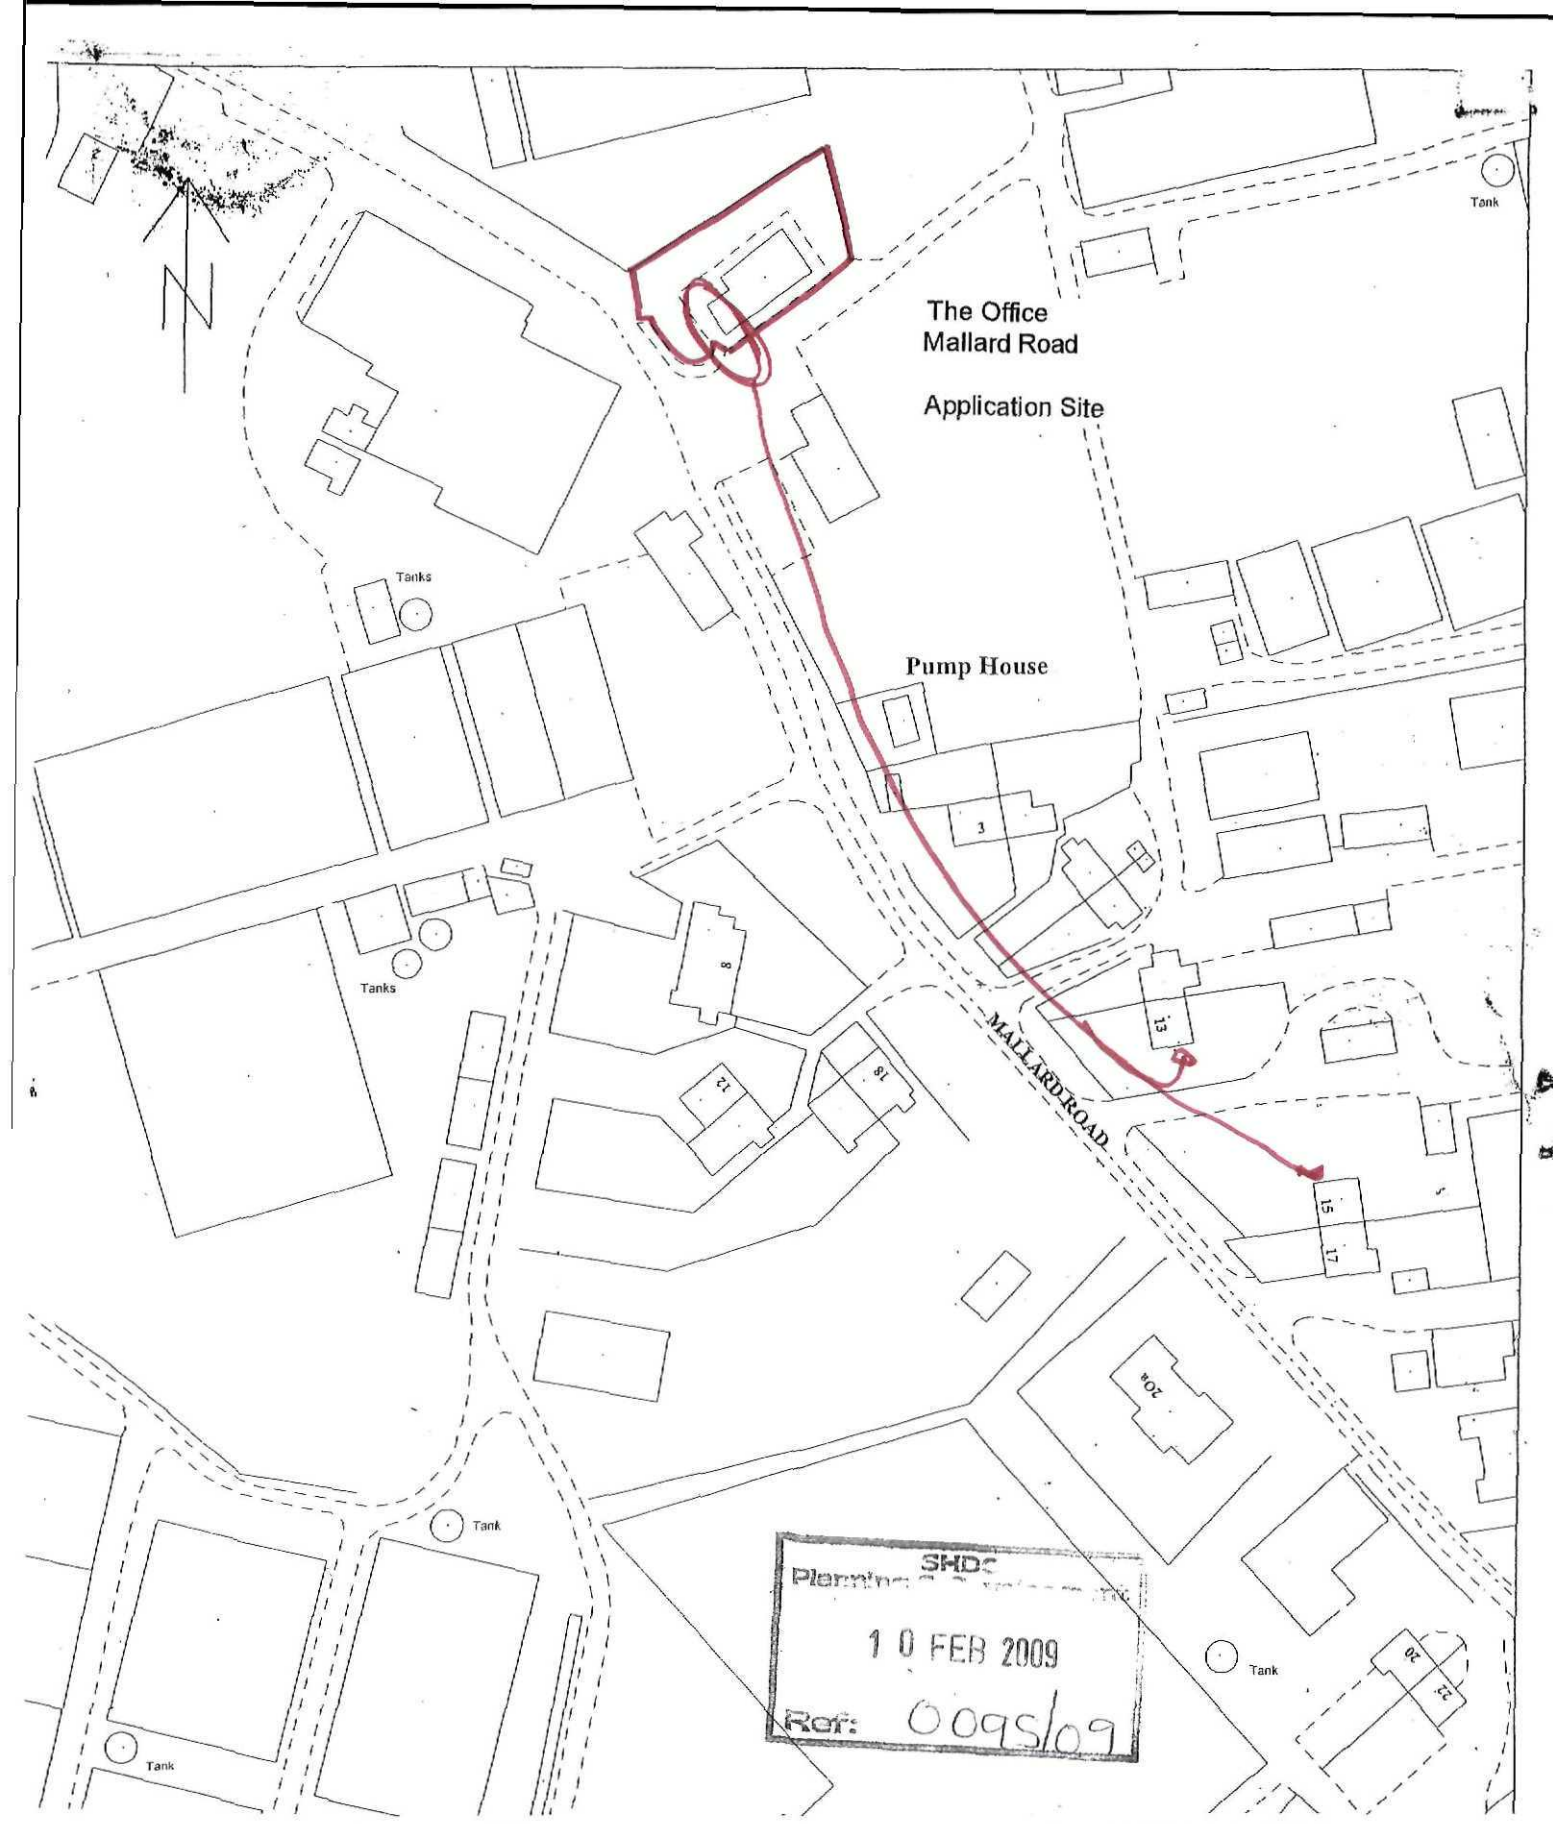


Project: New Offices at: Mallard Road, Low Fulney, Spalding, Lincolnshire. PE12 6ND	Scale: 1:1250
	Date: Feb 2009
	Title: Location Plan