




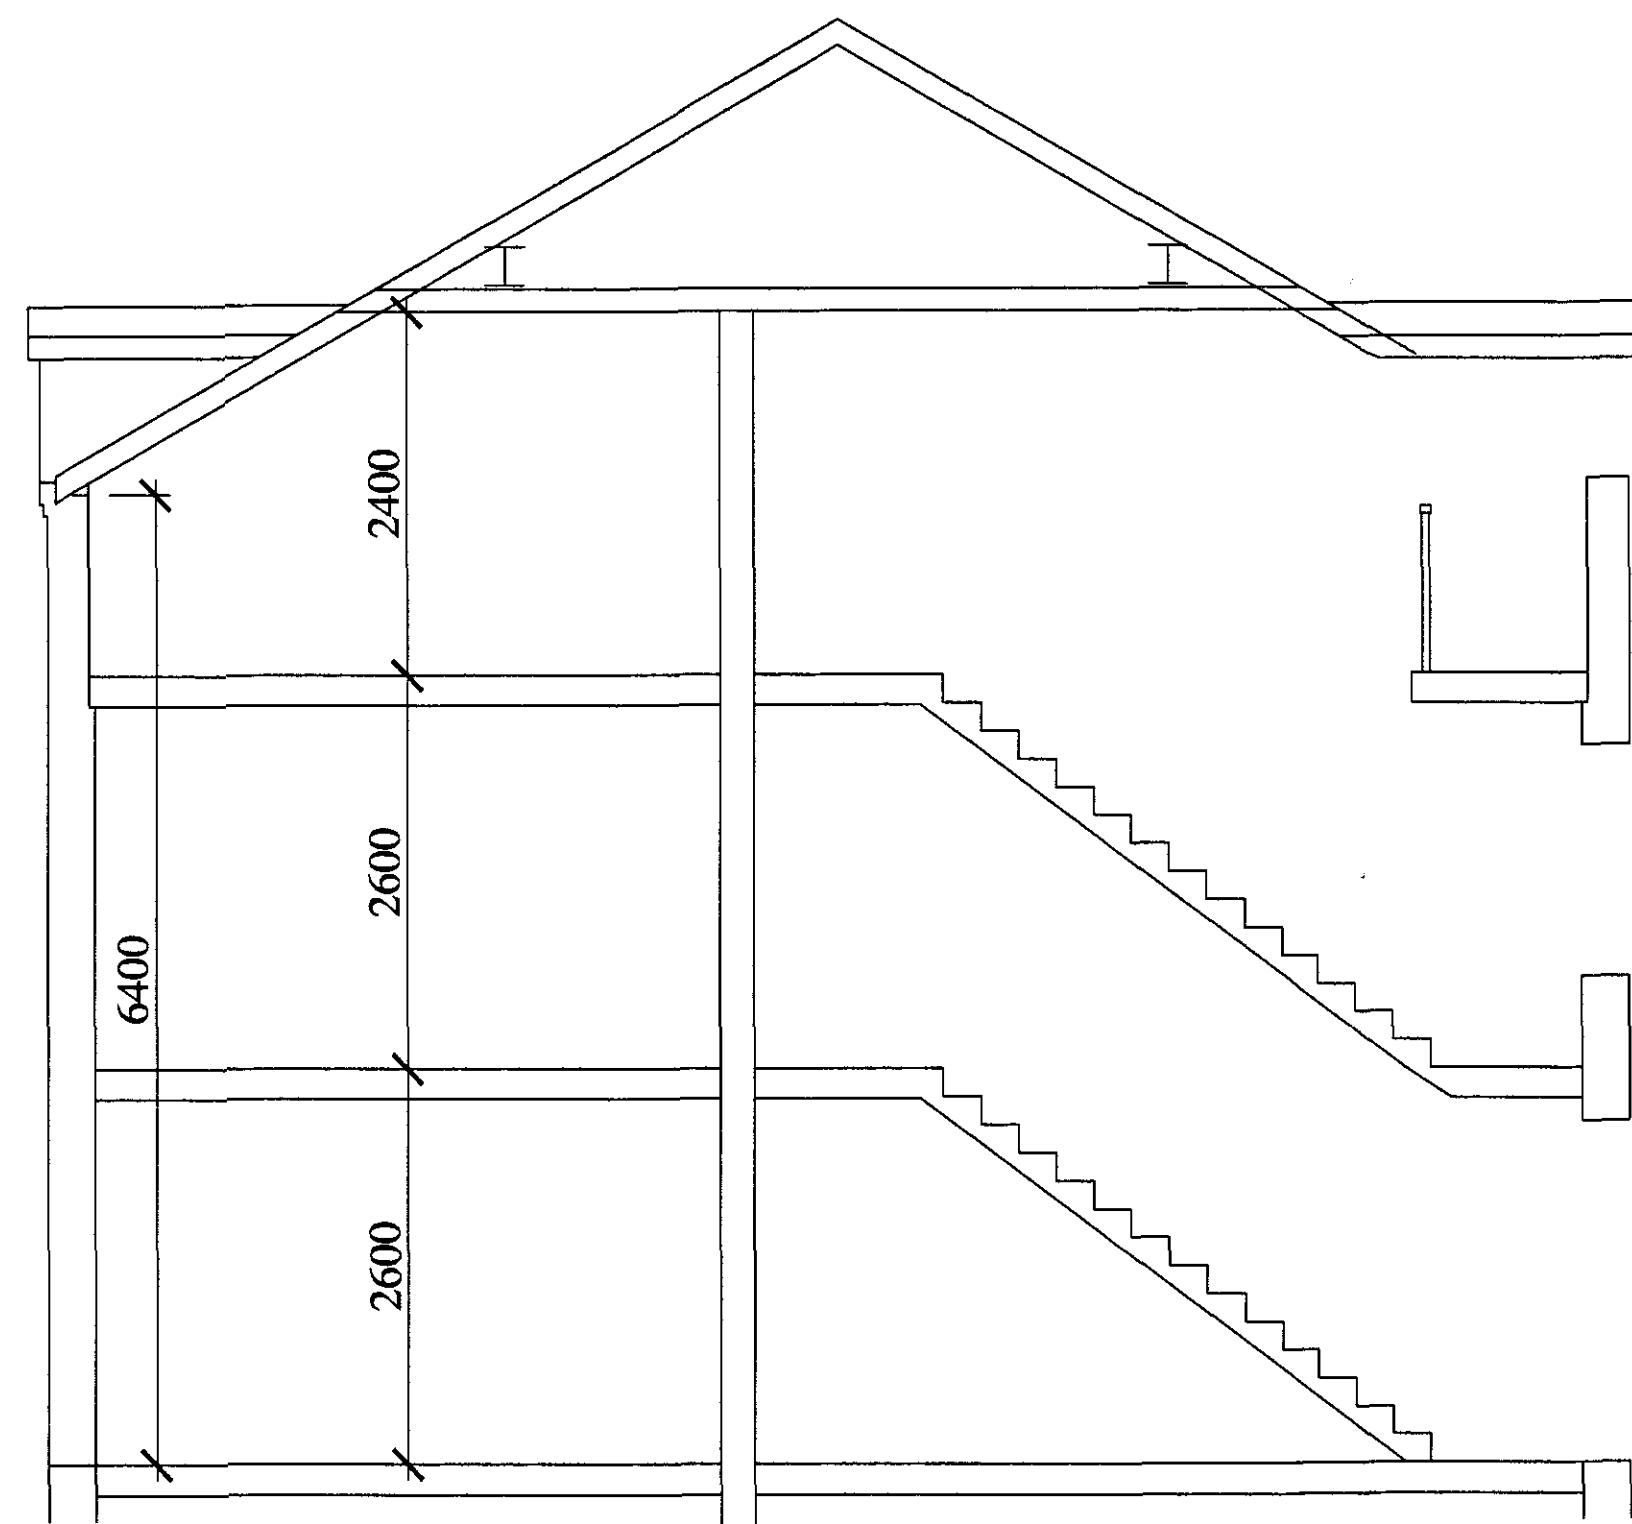


section 1 : 50

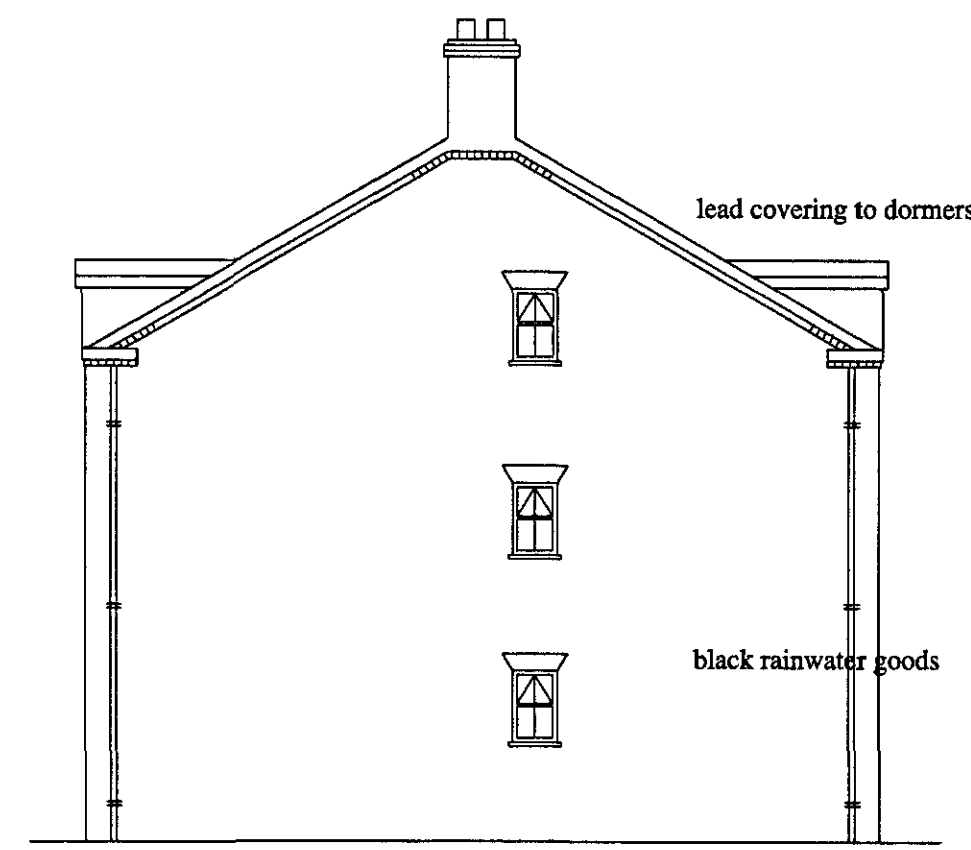

west elevation

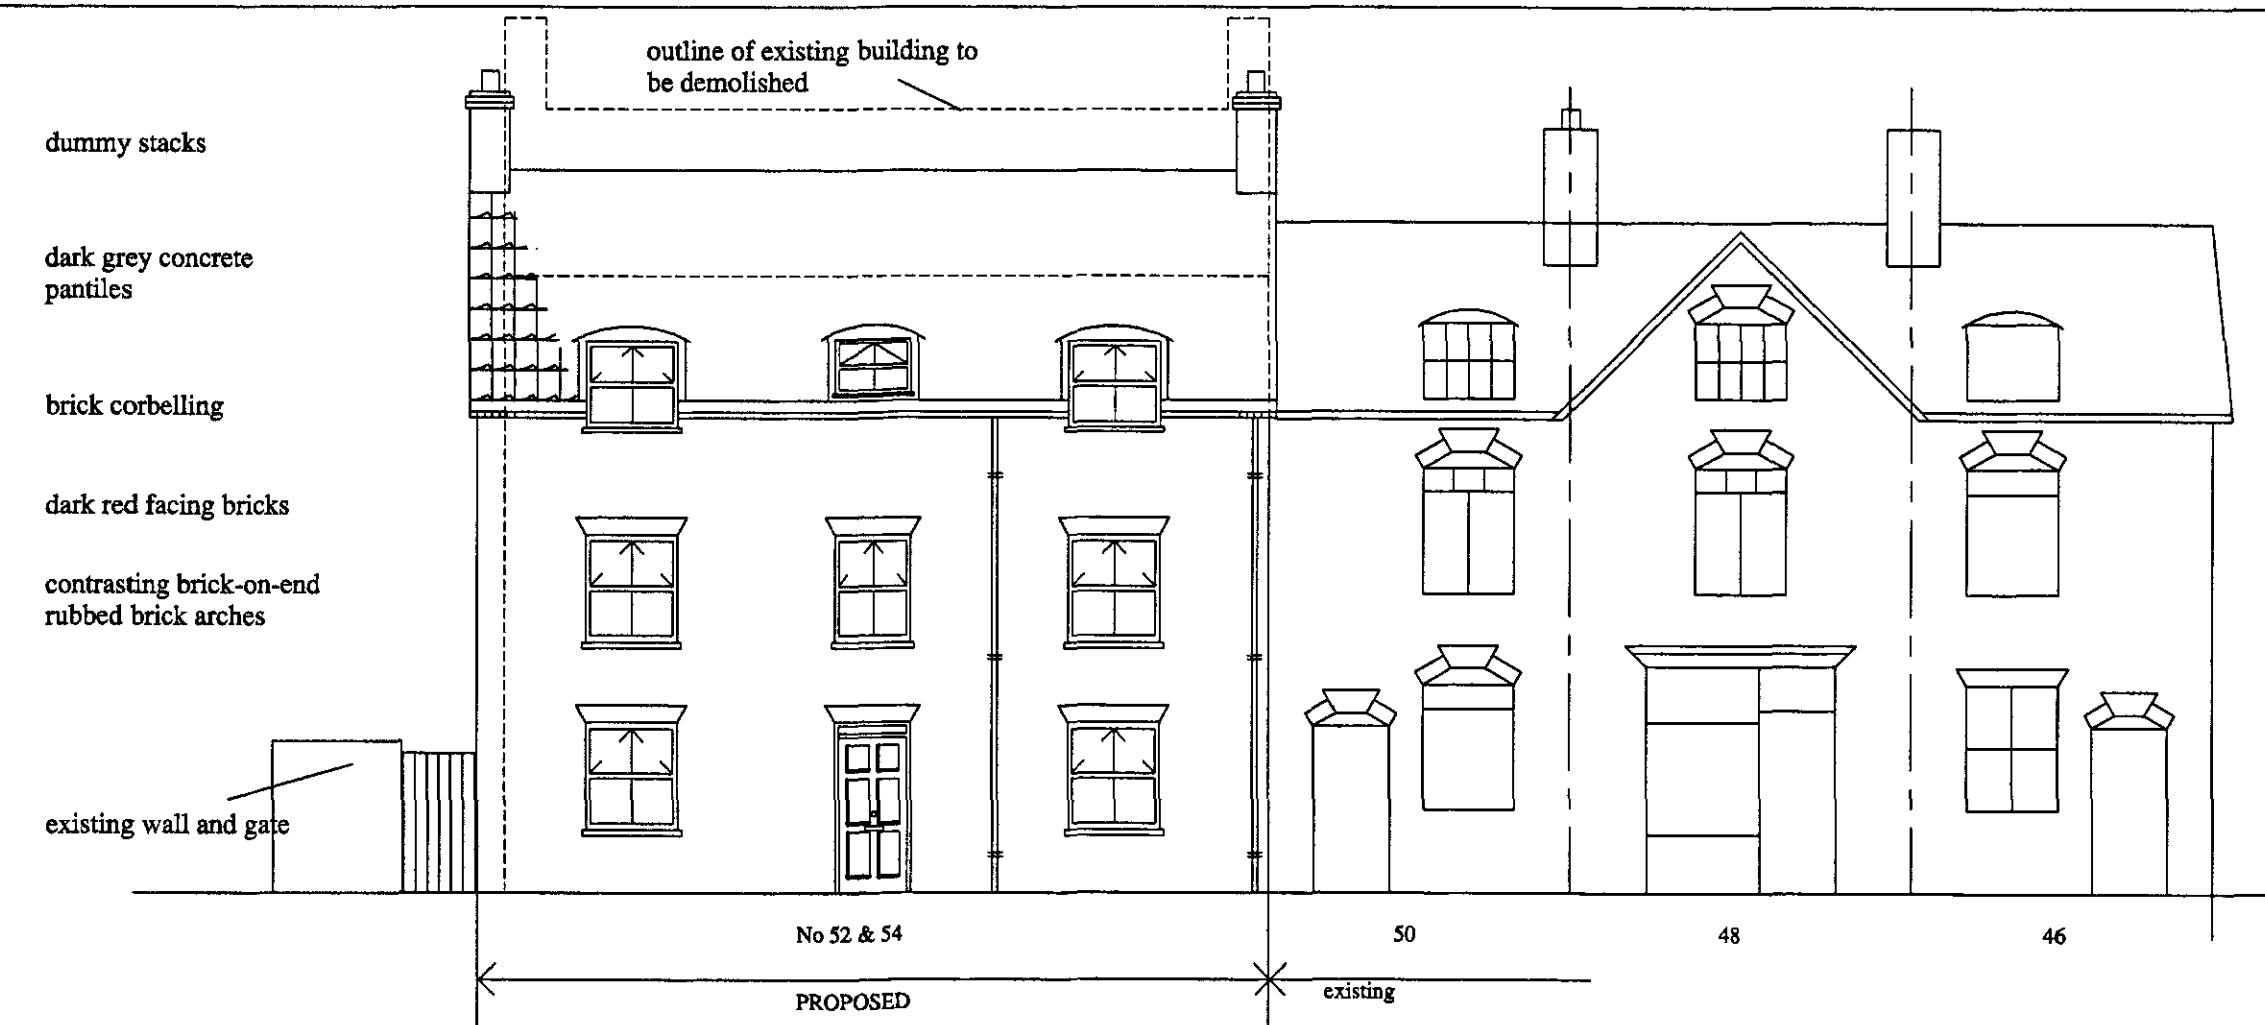


south elevation (front) 1 : 100

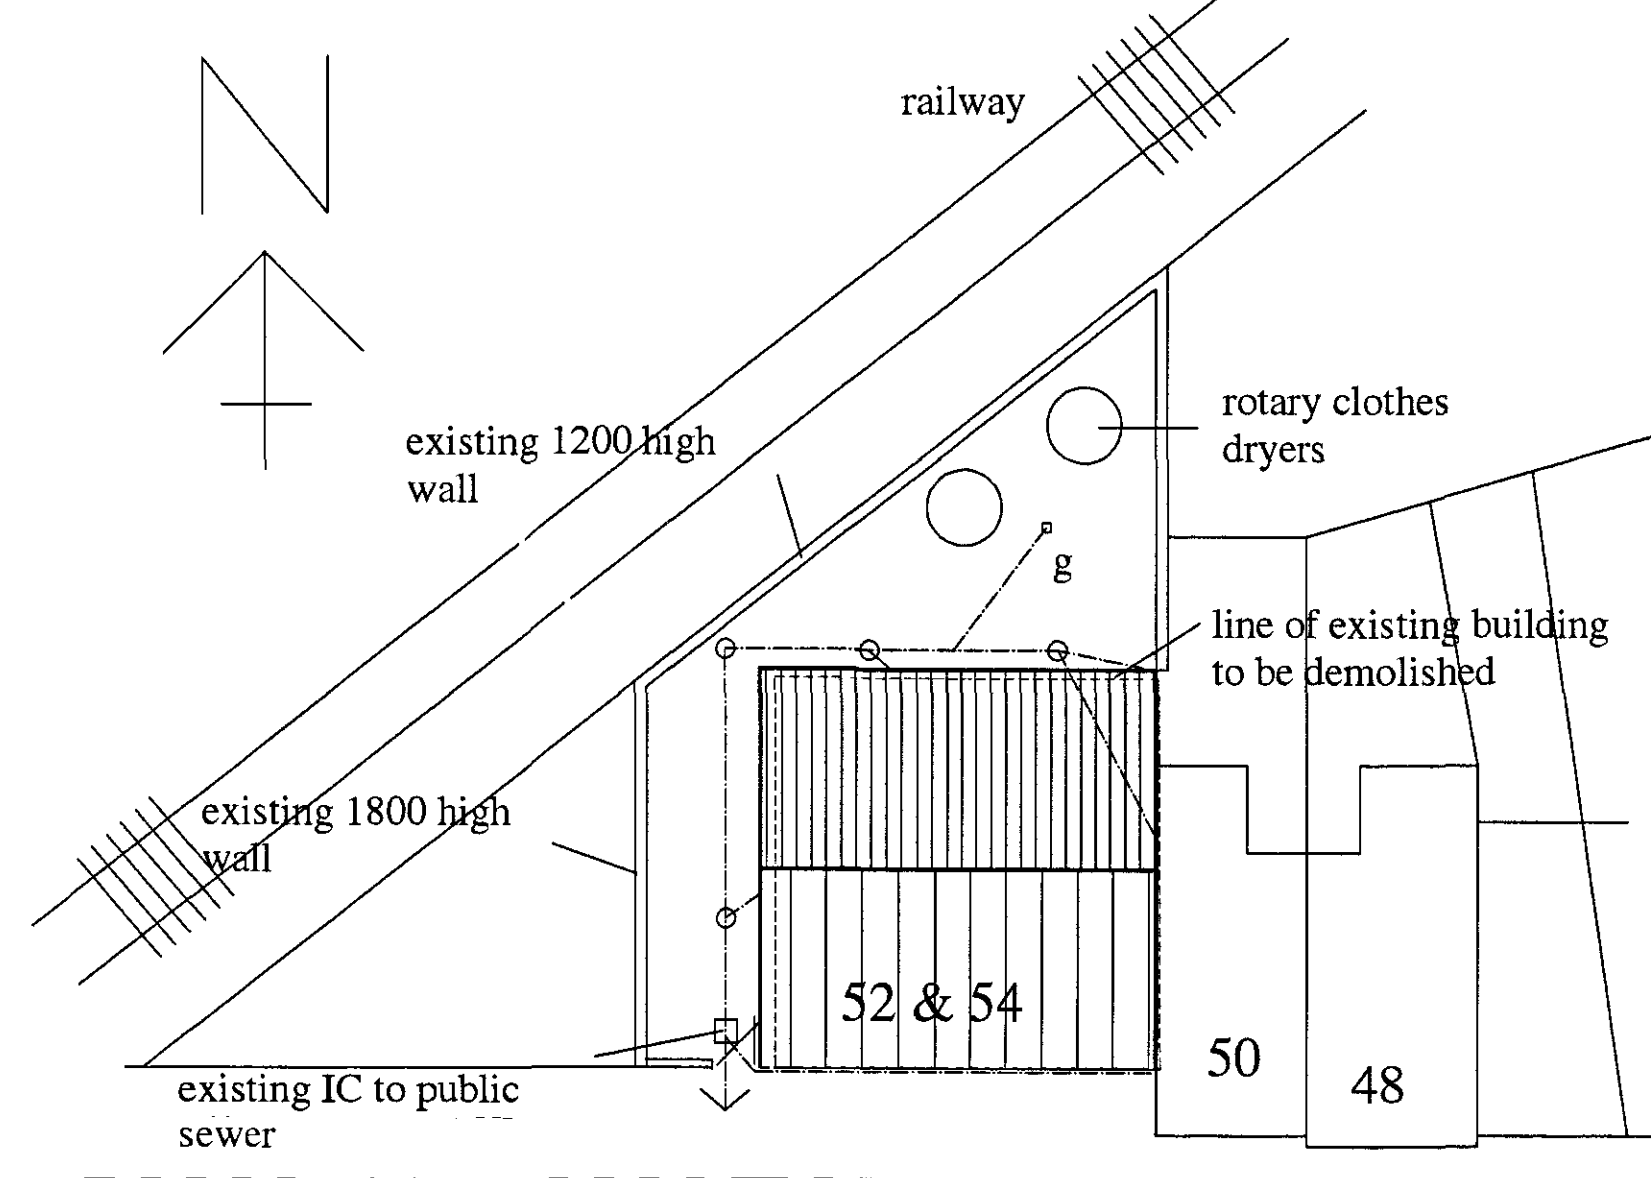


block plan  
1 : 200




north elevation

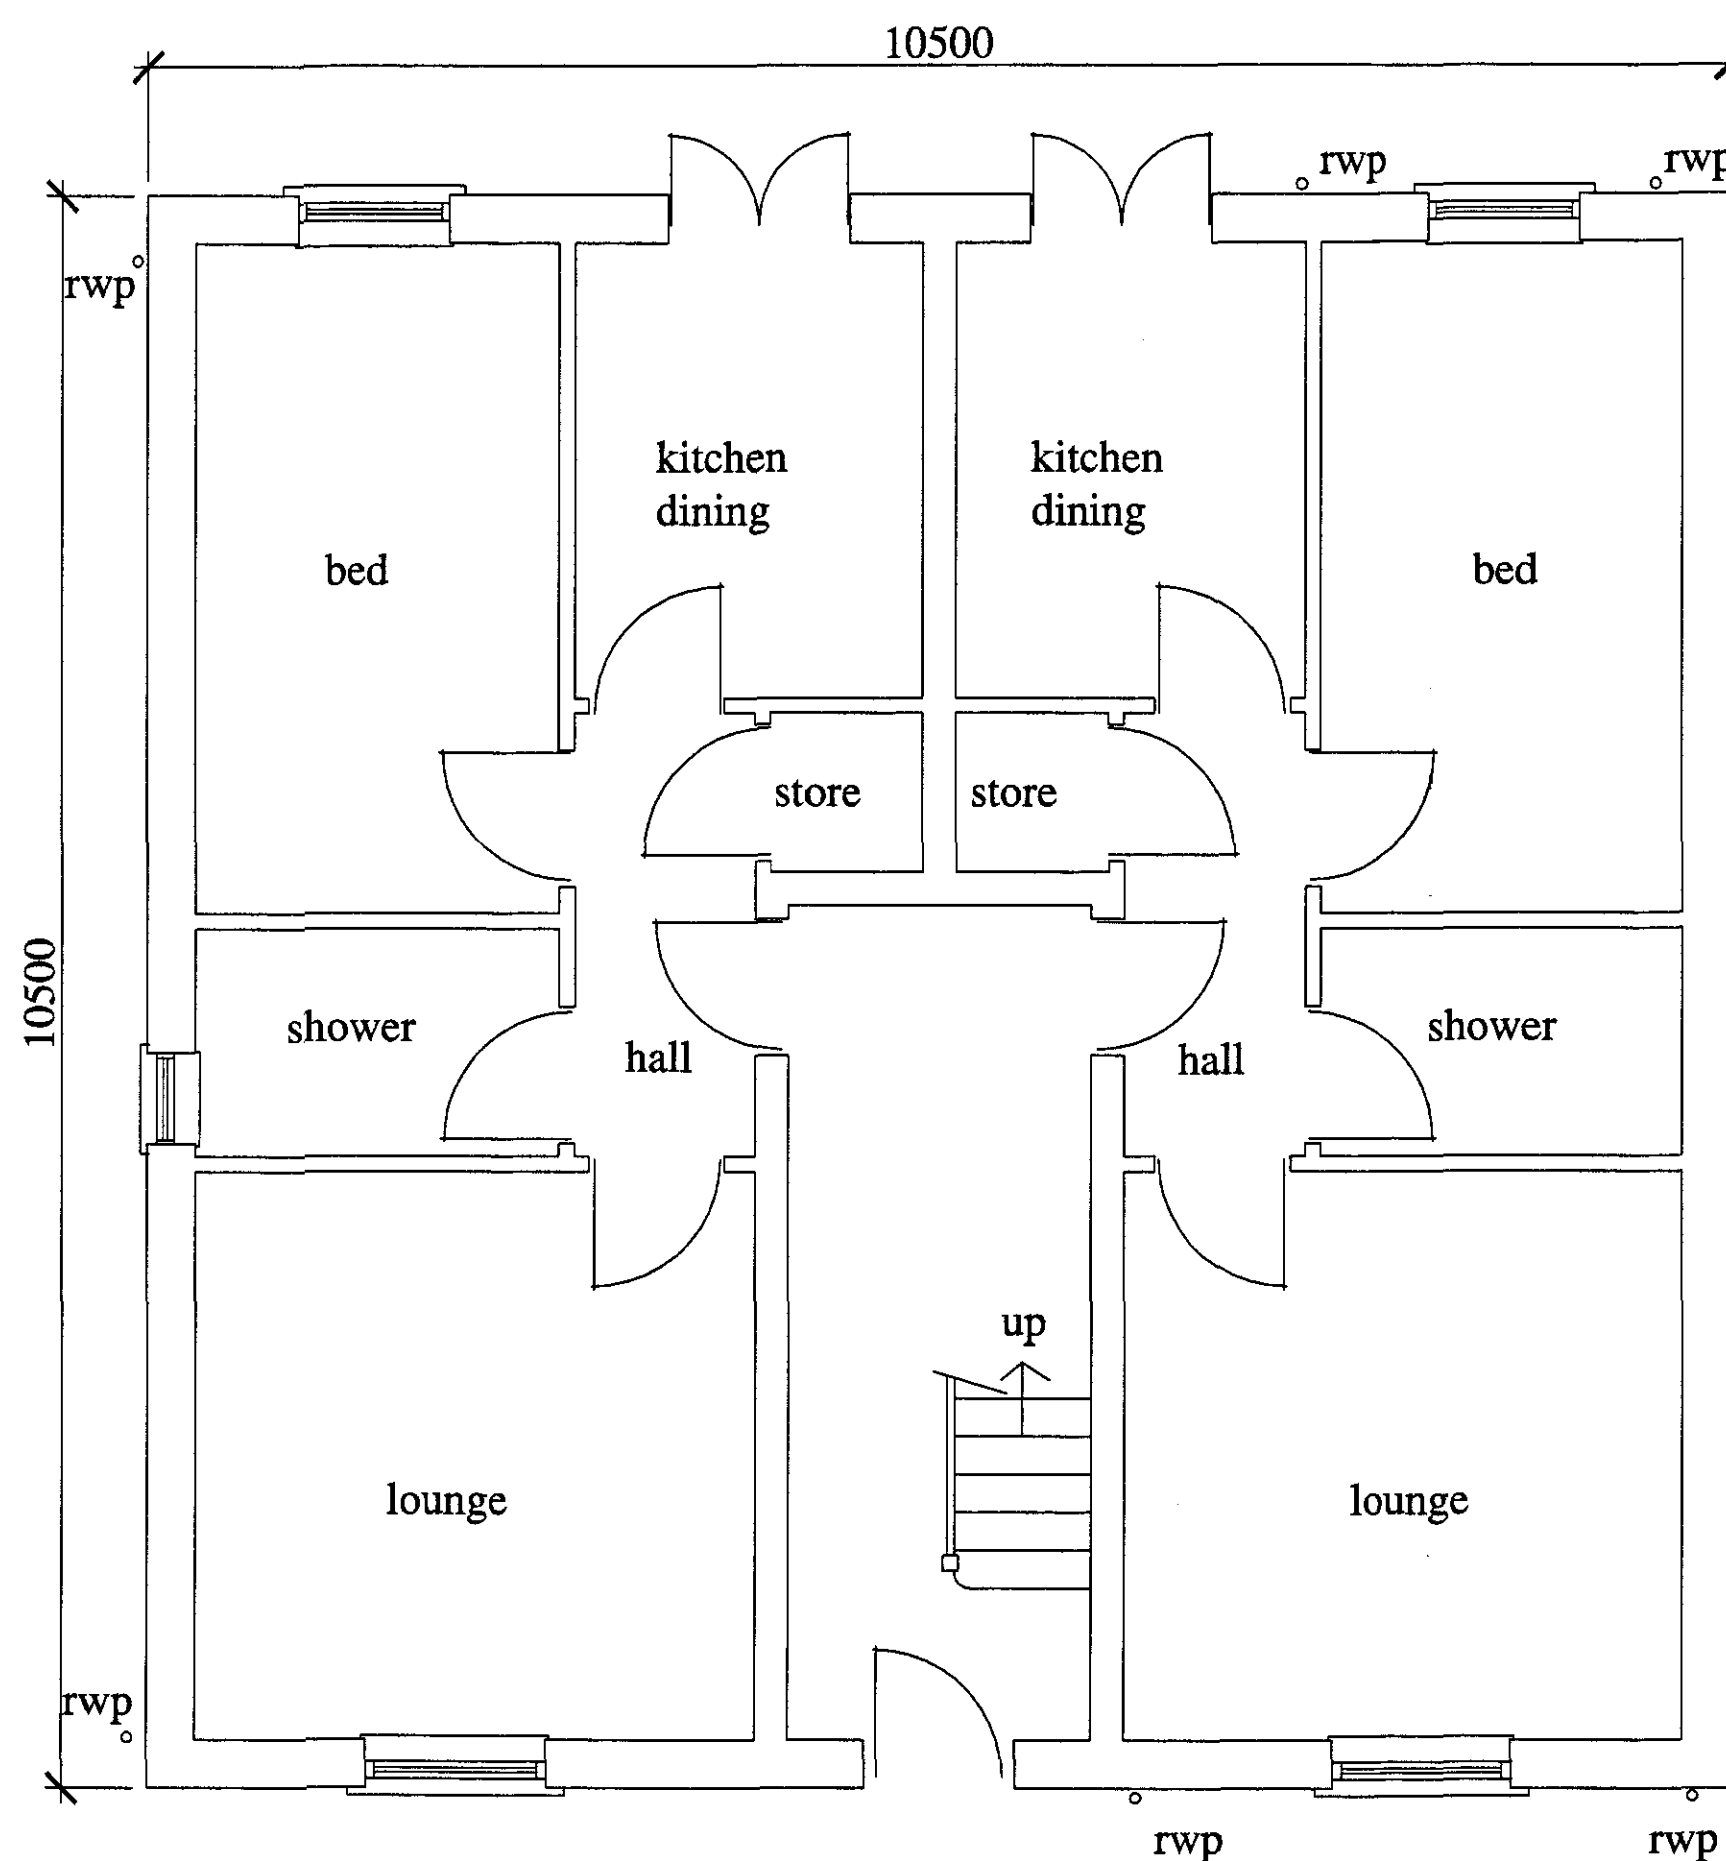

ground floor 1 : 50

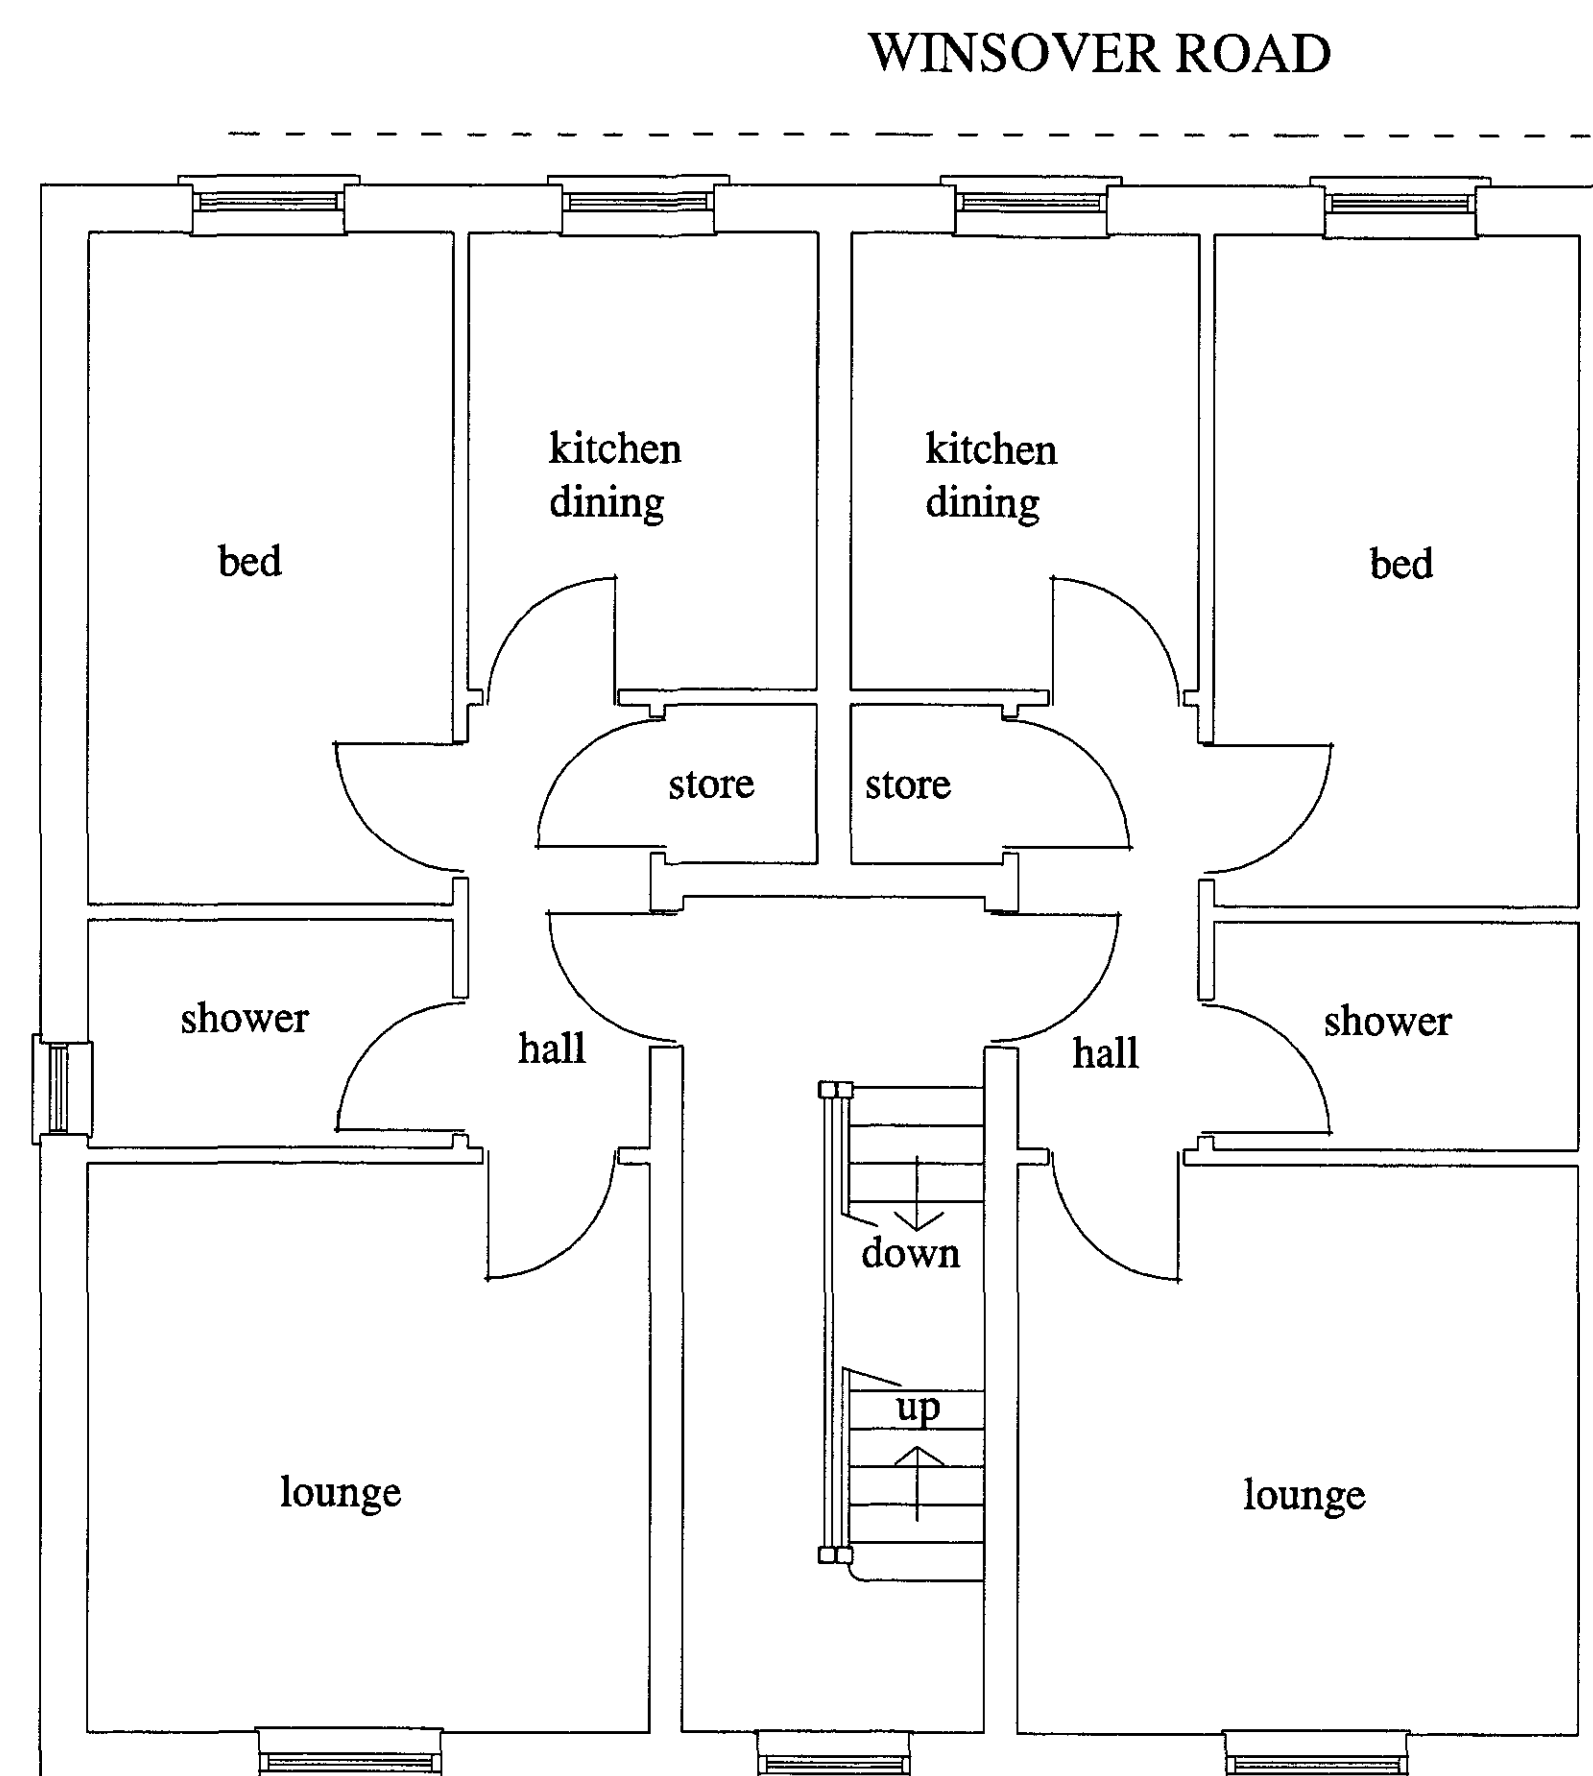

first floor

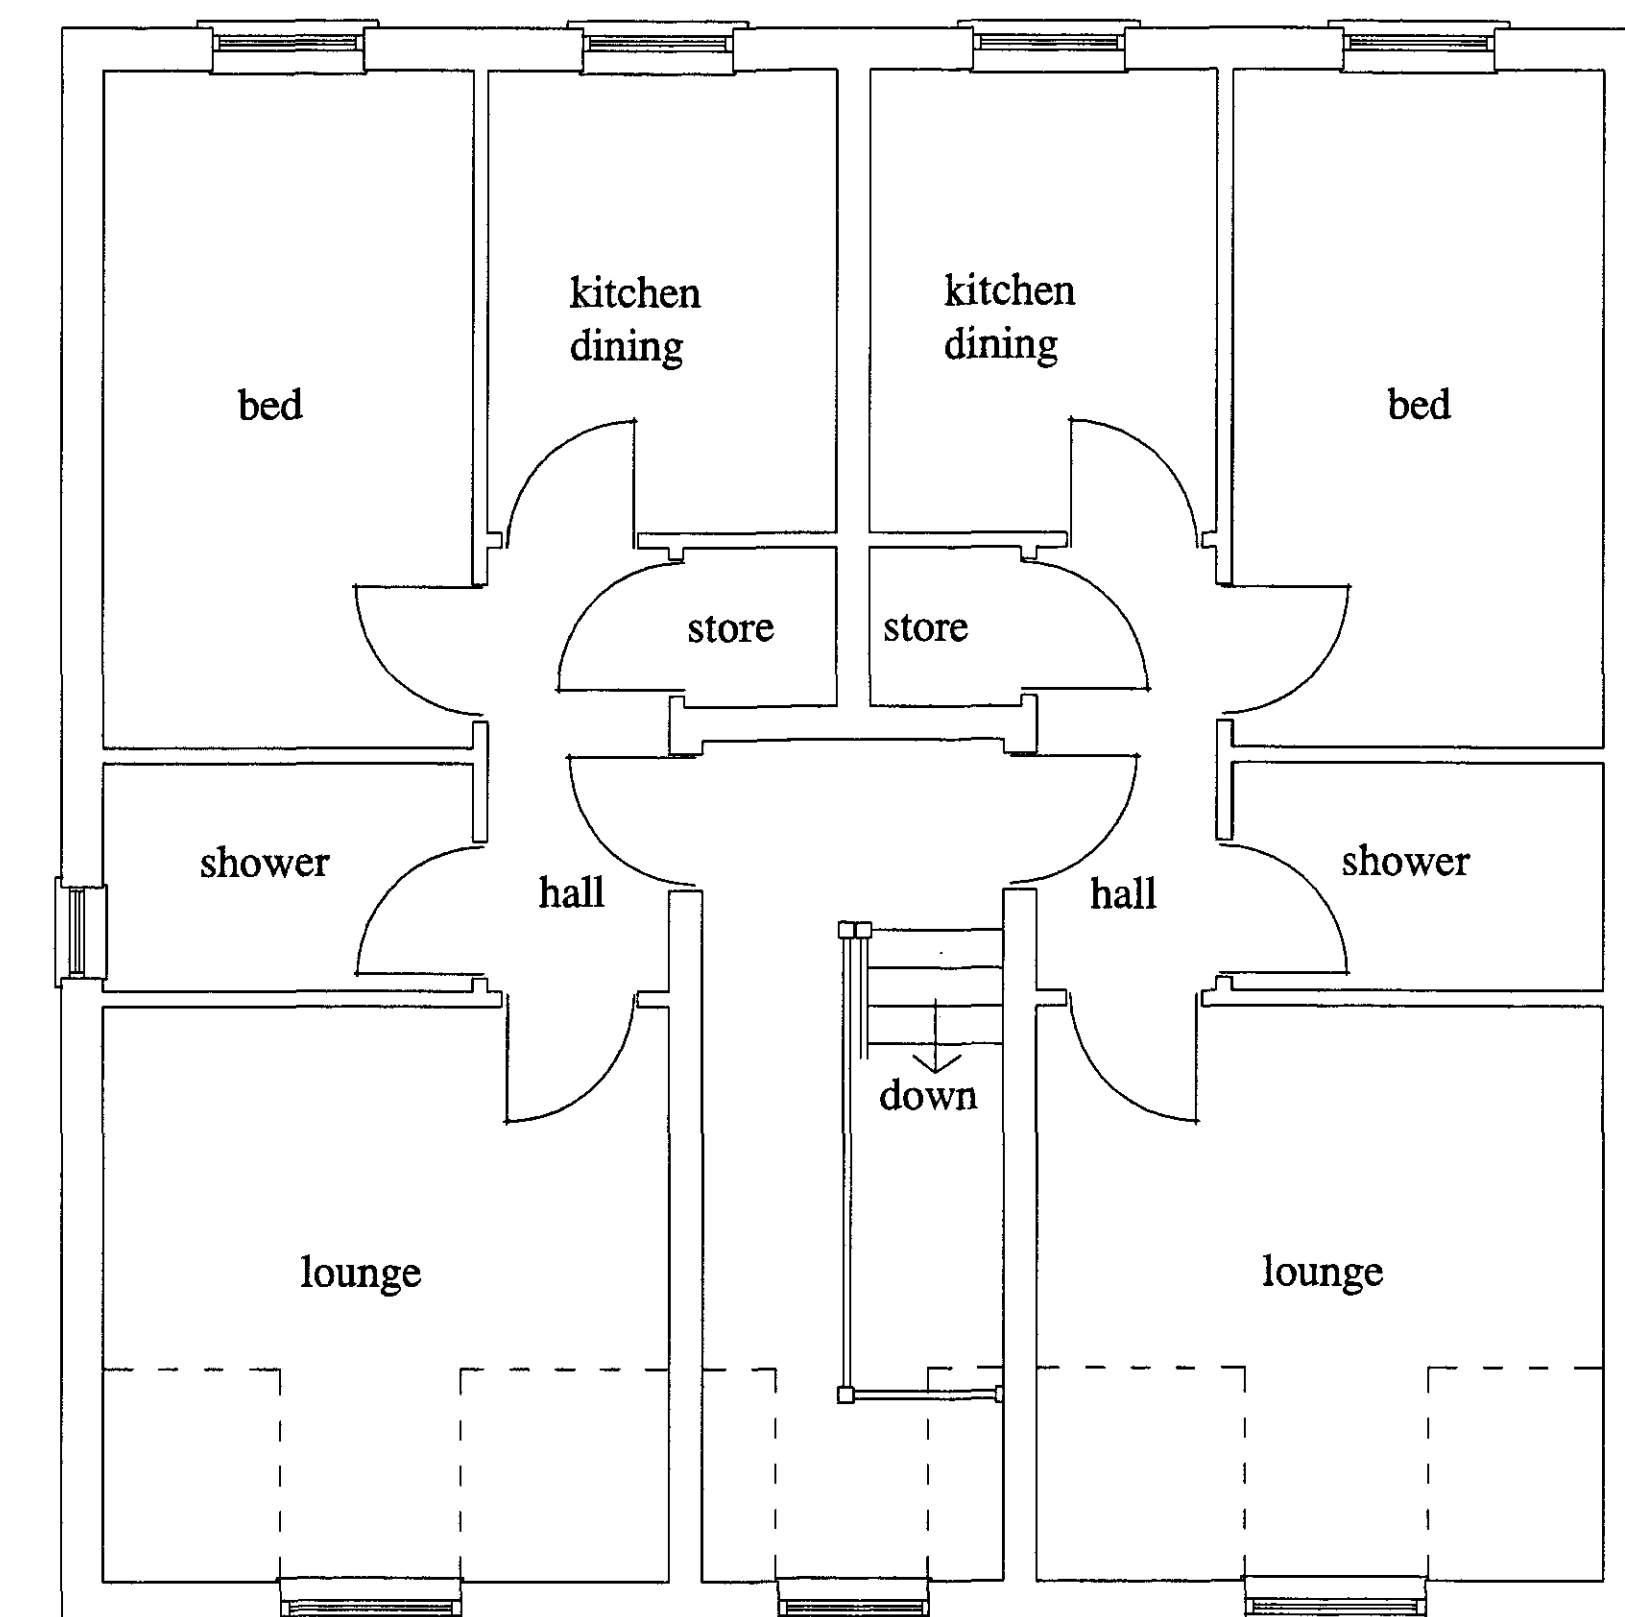

second floor

**DETERMINED  
PLAN**

Winnipeg City Council  
24 JAN 2005  
Ref: 00966/06

REV A : Redrawn with height reduced  
from four to three storey. Chimney stacks  
added 20 /1/06

**D. W. Bradley**  
chartered surveyor

Hawthorn Lodge, Church Lane, Algarth, Lincs  
Tel : (01205) 460944  
Fax : (01205) 460911  
Mobile : 07946 569326  
Email : dwb@dwbradley.force9.co.uk

client : M R T. HO

project : REPLACEMENT DWELLINGS  
AT 52 & 54 WINSOVER ROAD  
SPALDING  
Lincs

title : PLANS/ELEVATIONS/SECTIONS

date : JAN 2005 scales : AS SHOWN

**RICS** drg.no. 0480/1 A