
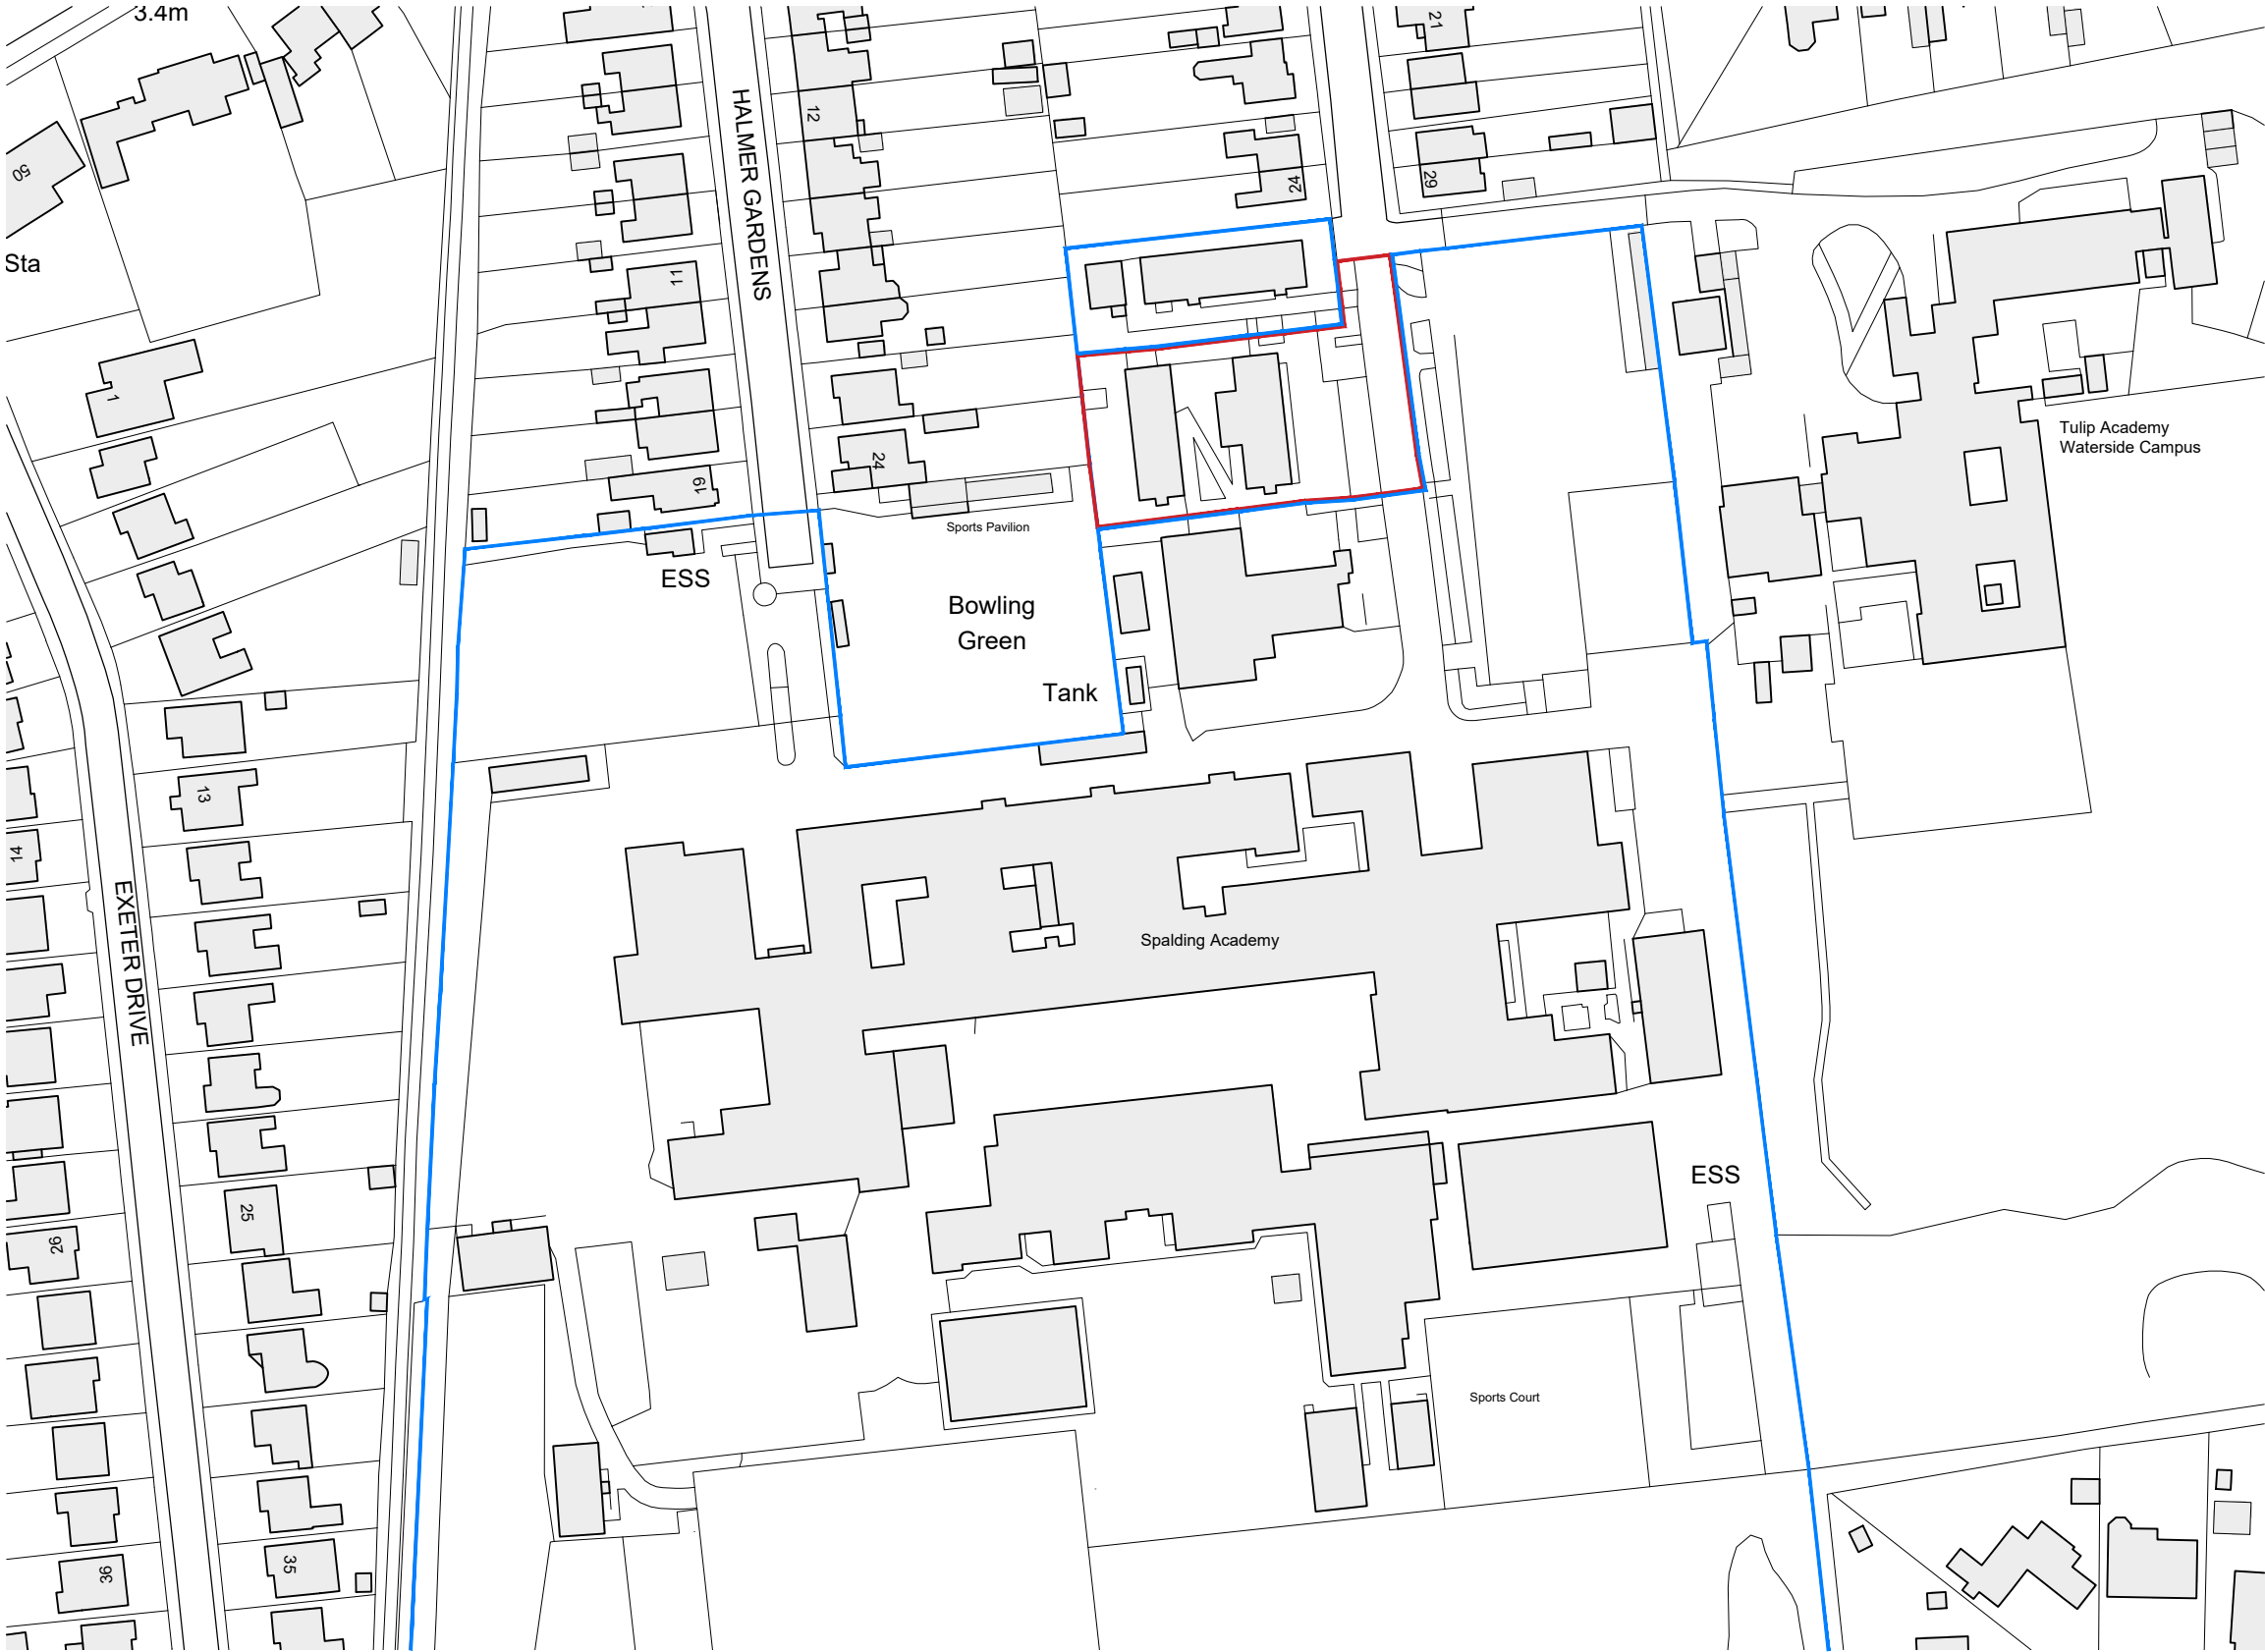


Scale Bar 1:1250

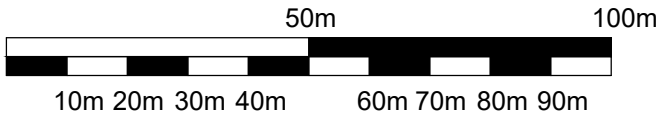


Existing Site Location Plan

Scale 1:1250

Note: Do not scale. Only use figured dimensions.
All discrepancies to be notified to this office.

Rev	Description	Dr	Date
-----	-------------	----	------

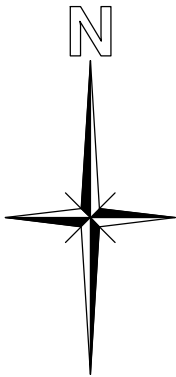

- Boundary of Application Site
- Boundary of land owned by applicant

STATUS

EXISTING

EVANS
McDOWALL

ARCHITECTS

E27 Sparkhouse Studios, Rope Walk, Lincoln, LN6 7DQ
Tel: 01522 837280
Email: mail@emcdarchitects.com

Copyright Reserved

CLIENT

SPALDING
ACADEMY

PROJECT

Modular Offices
Spalding Academy, PE11 2EJ

TITLE

Existing Site Location Plan

DRAWN BY
EK

CHECKED BY
EMA

DATE
Jan 2026

SCALE
1:1250 @ A3

PROJECT NUMBER
2603

DRAWING NUMBER
EX001

REV
00