


A
KITCHEN
BATH
BED 2
LINEN
LOUNGE
A


Do not scale off this drawing.
All site dimensions to be checked before work commences.

Interlocking concrete tiles to match existing.

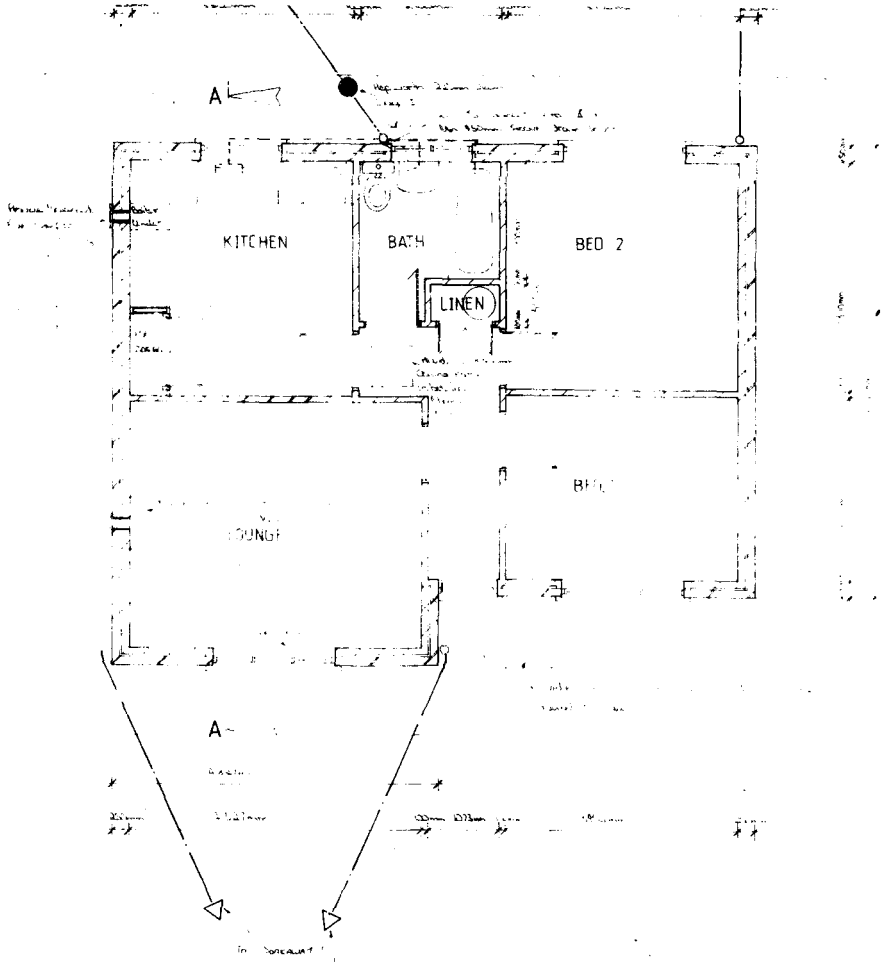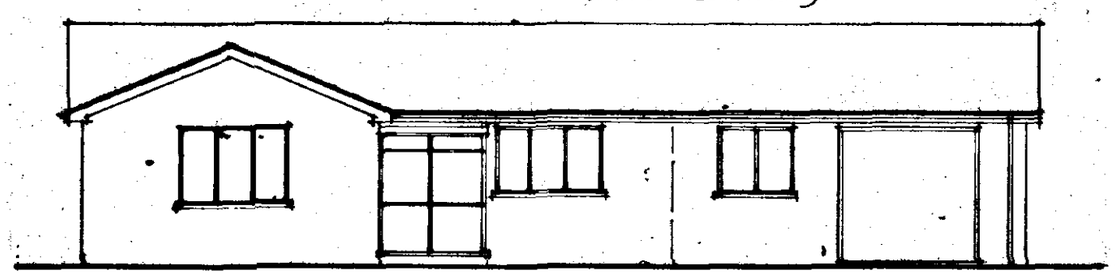


FRONT ELEVATION


Facing brickwork to match existing.

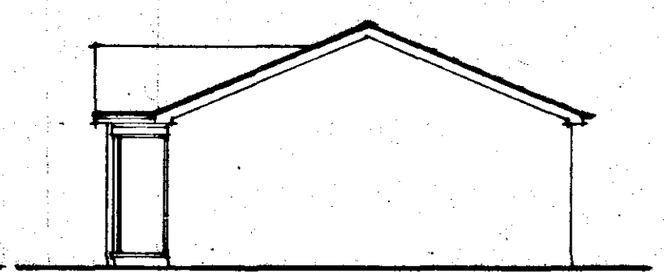


SIDE ELEVATION

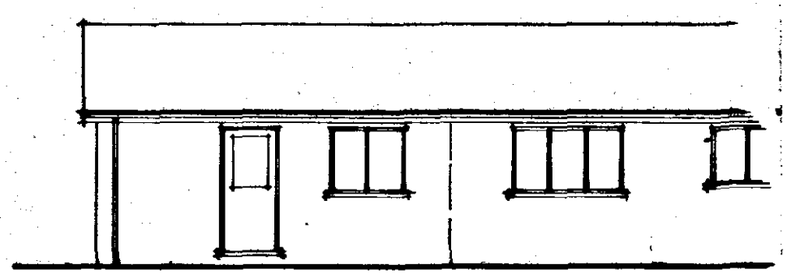


PART REAR ELEVATION

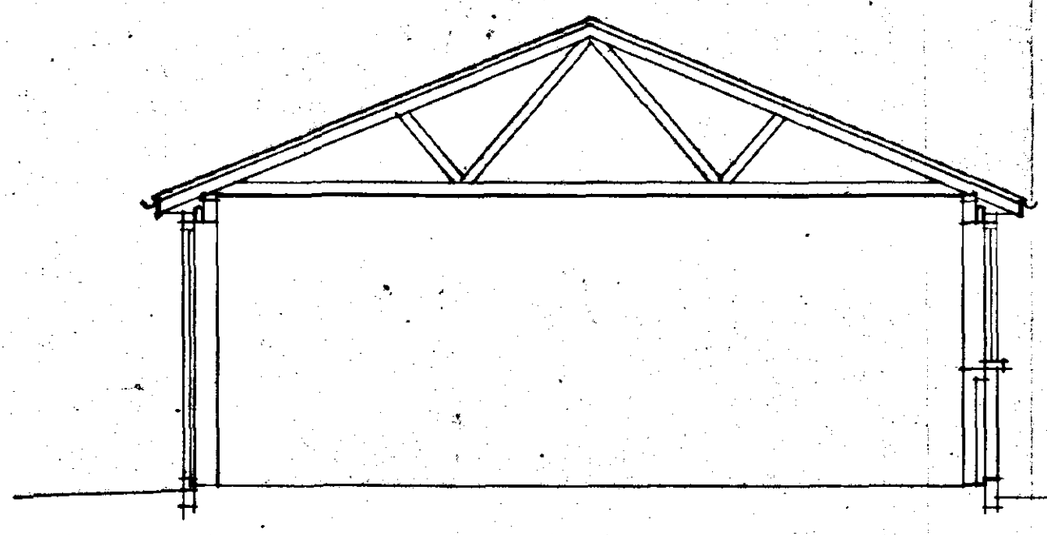


SECTION A-A

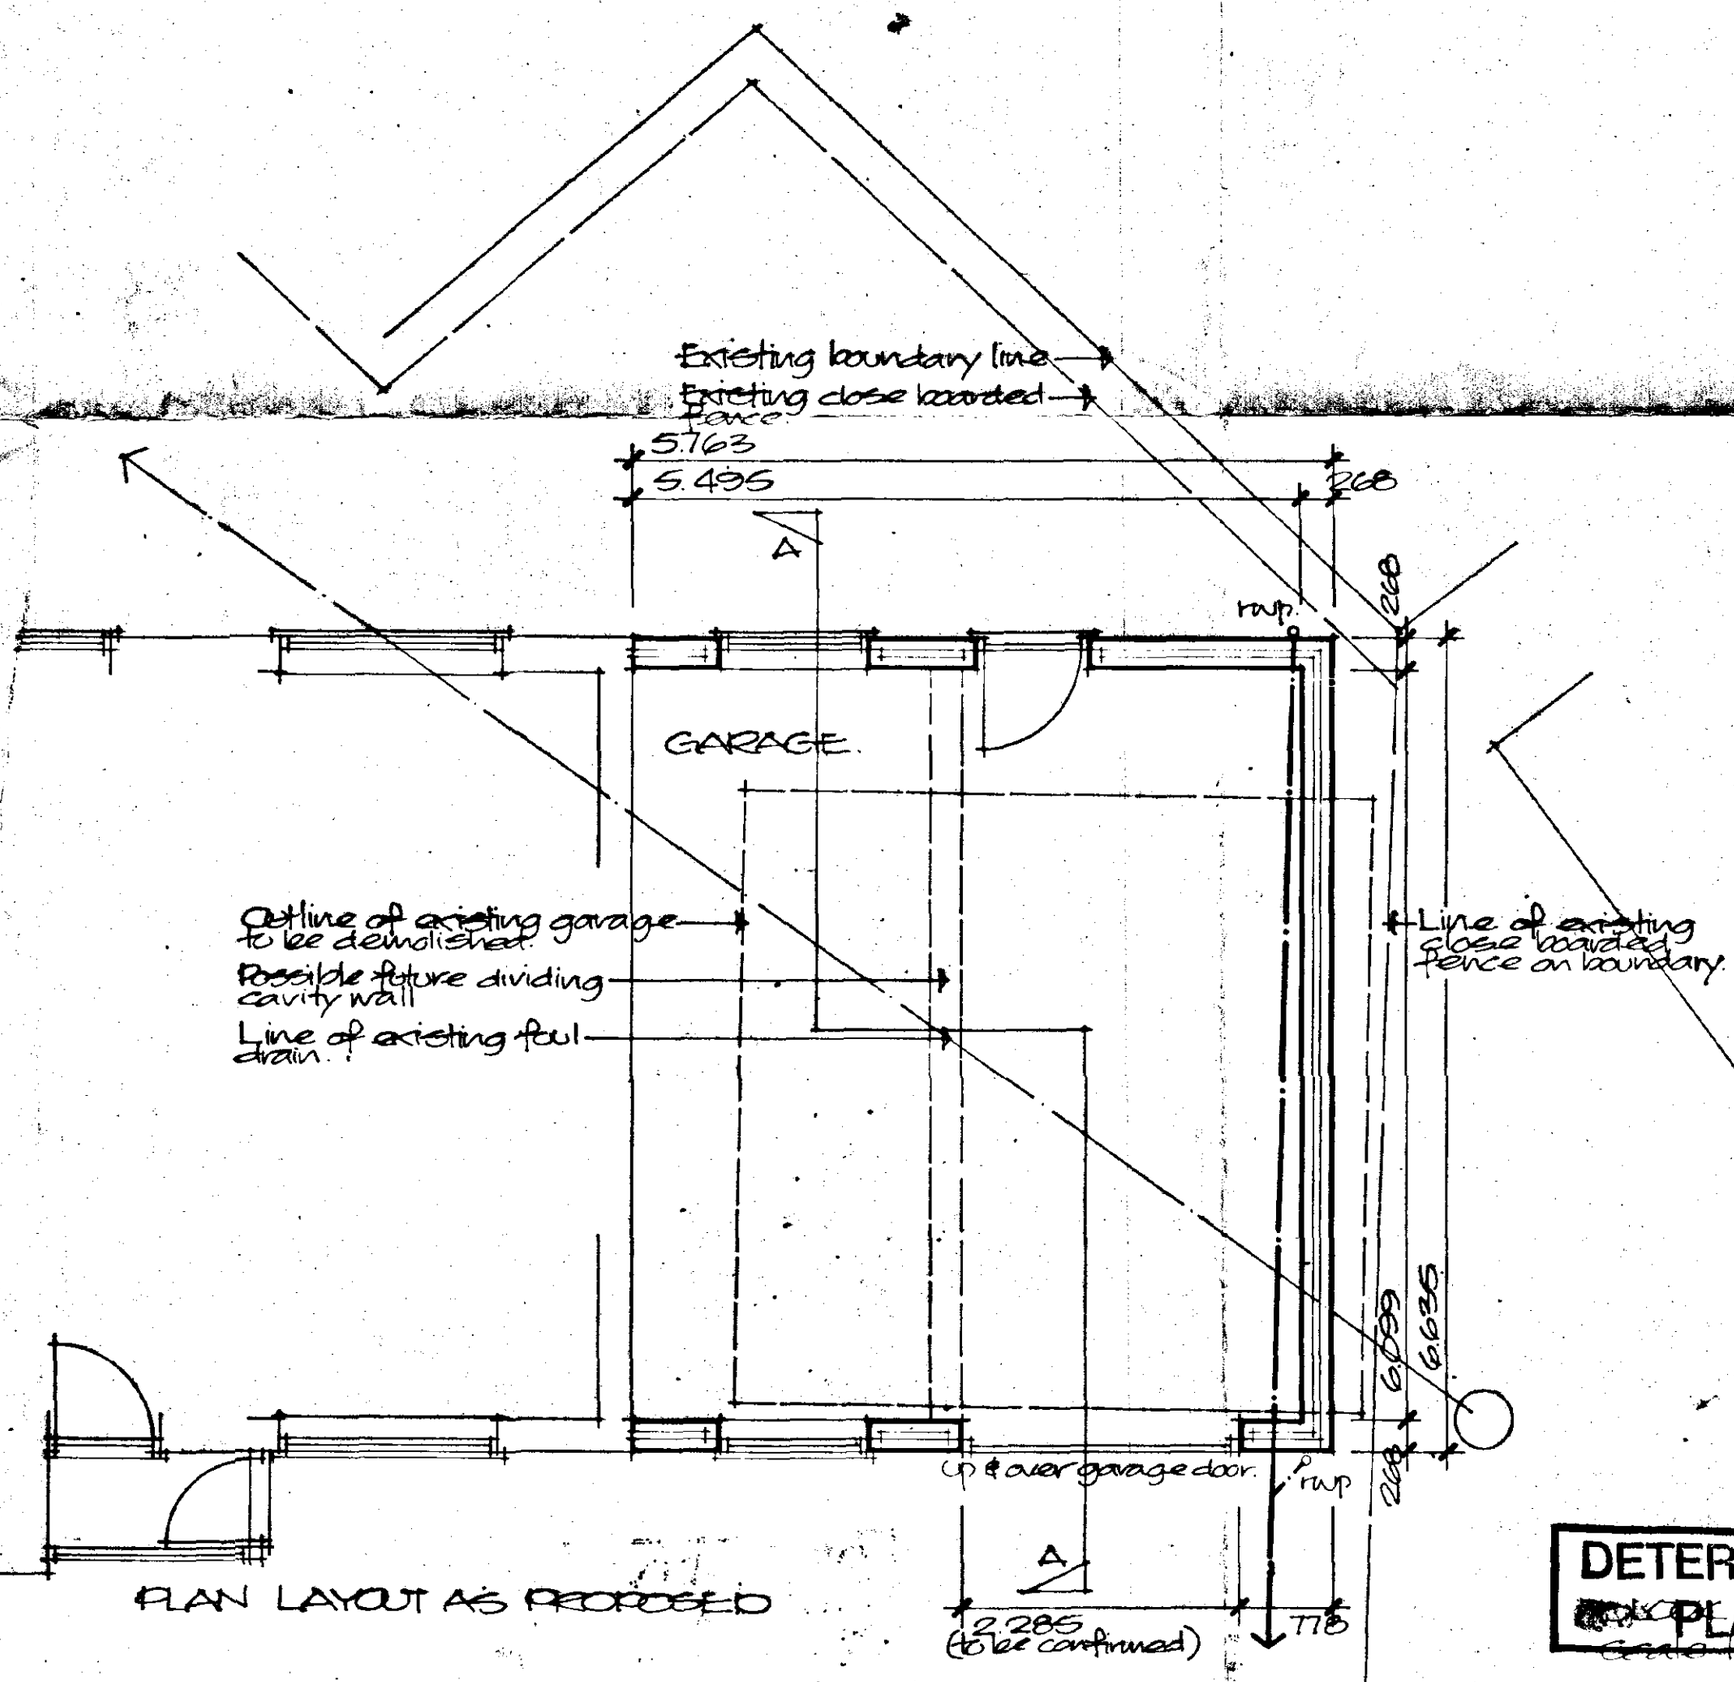

PLAN LAYOUT AS PROPOSED

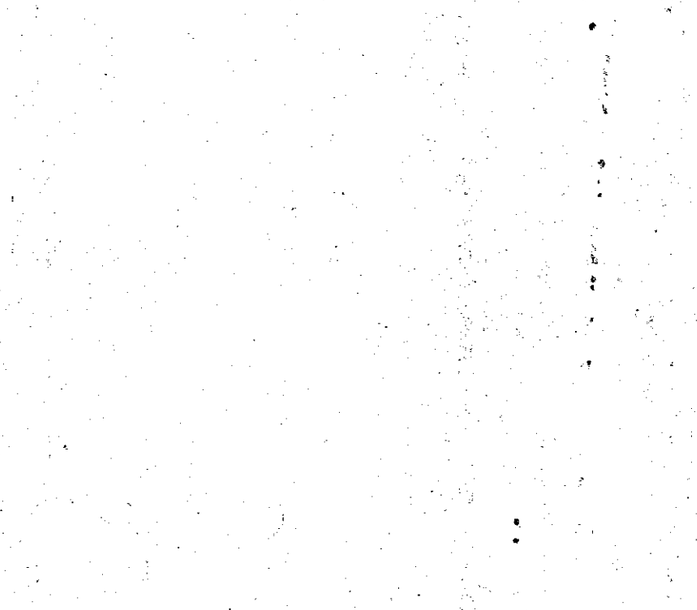

LOCATION PLAN
Scale 1:2500

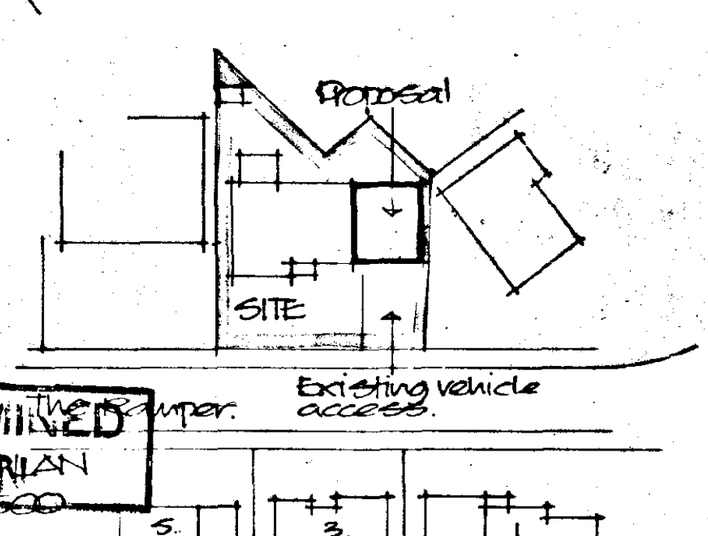

DETERMINED
PLANNING
Scale 1:500

SOUTH HOLLAND DC
HOUSING & PLANNING
03 FEB 1999
Ref. 0096/99

Project
PROPOSED GARAGE EXTENSION TO BUNGALOW WOOF MERE, THE RAMPER, SPALDING.

ALAN HORNSBY
ARCHITECTURAL SERVICES
'Little Acre'
Peak Hill, Cowbit,
Spalding, Lincs. PE12 6AW
Tel. Holbeach (01406) 380591

Client
MR & MRS P.K. SPENDELOW

Scale 1:50/1:100
Date Jan 99

Drg. no.
99/3/01.

AM ADMEL 230