




BLOCK PLAN

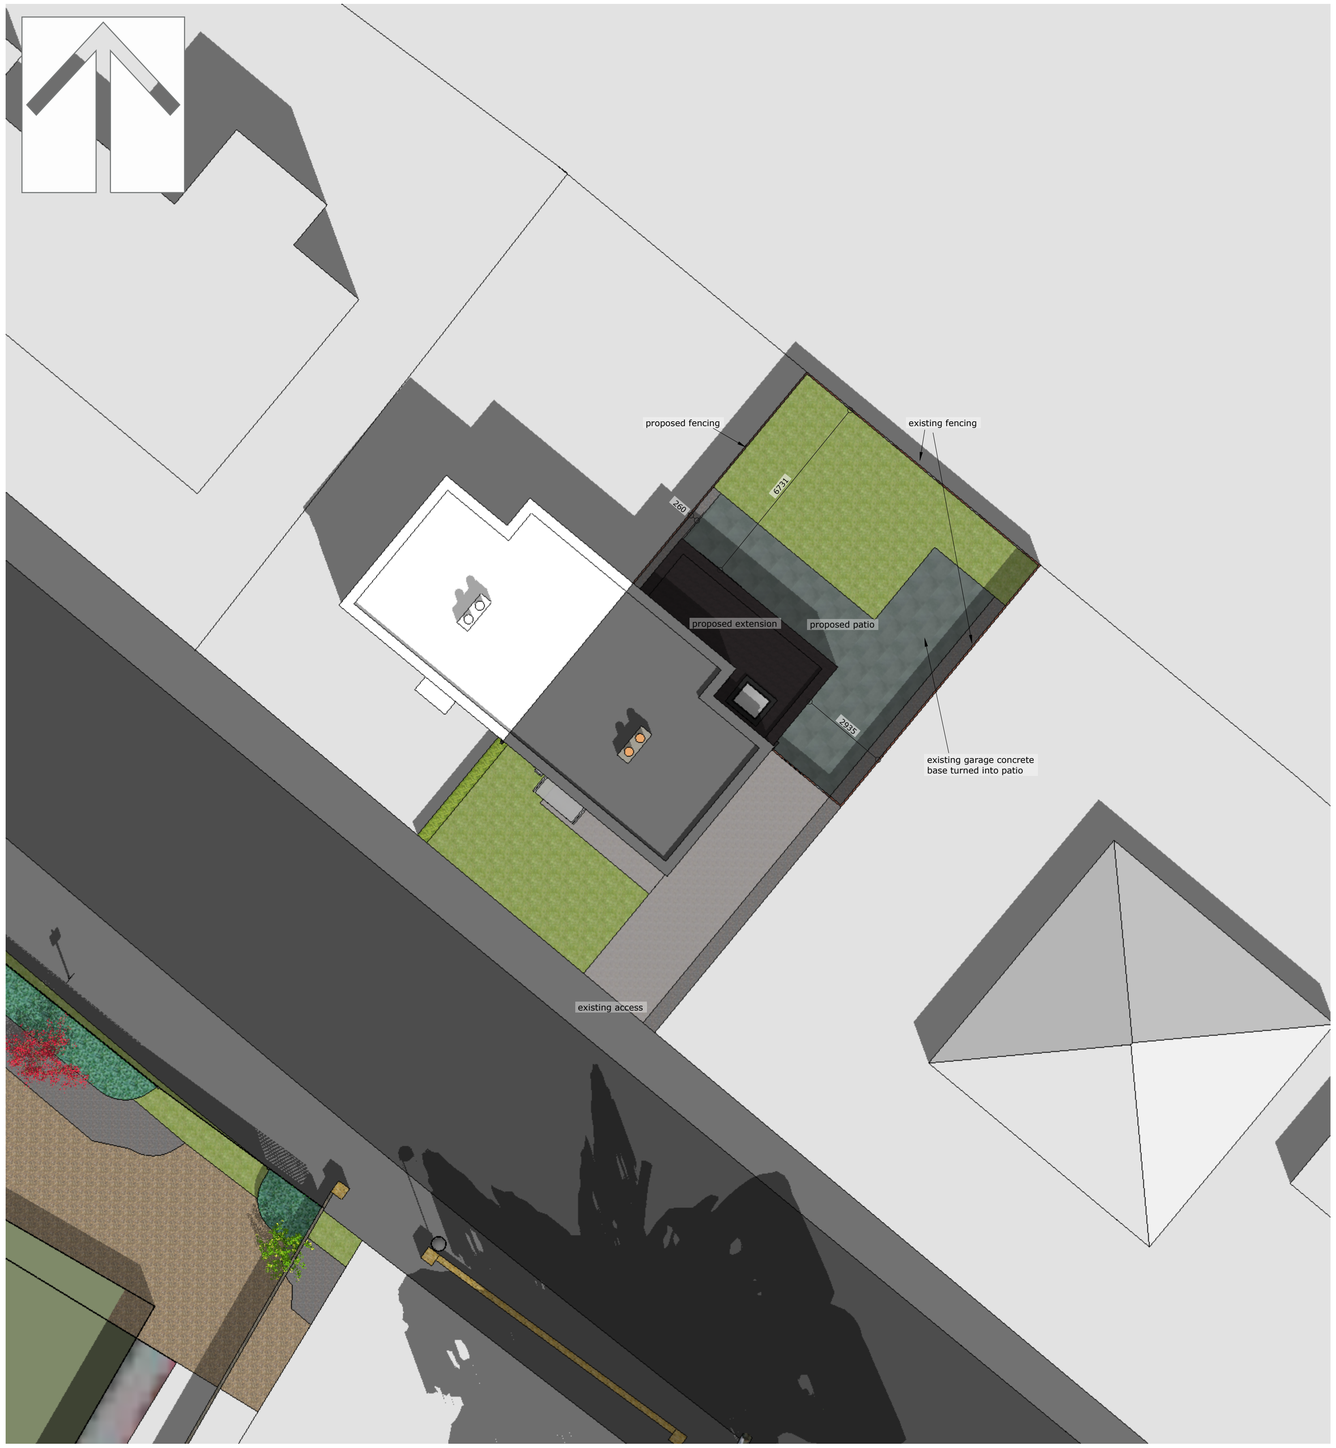

LOCATION PLAN

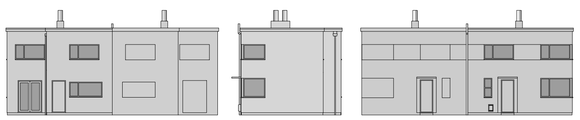

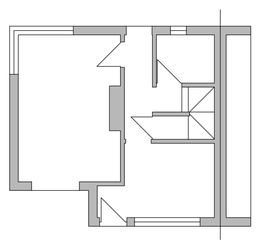

EXISTING PLANS AND ELEVATIONS

PROPOSED ALTERATIONS & EXTENSION at 22 CLAY LAKE SPALDING LINCS MR & MRS SMITH

DO NOT SCALE FROM THIS DRAWING

This drawing is the property of the Architect. The contents of this drawing are protected by the Copyright, Designs and Patents Act 1988. Unauthorised reproduction or use of this drawing is prohibited. Dimensions should be taken only from this drawing. Any discrepancies should be notified to the Architect before any work is put in hand. The Architect is not responsible for any errors or omissions in this drawing caused by inaccurate or incomplete information supplied by others