

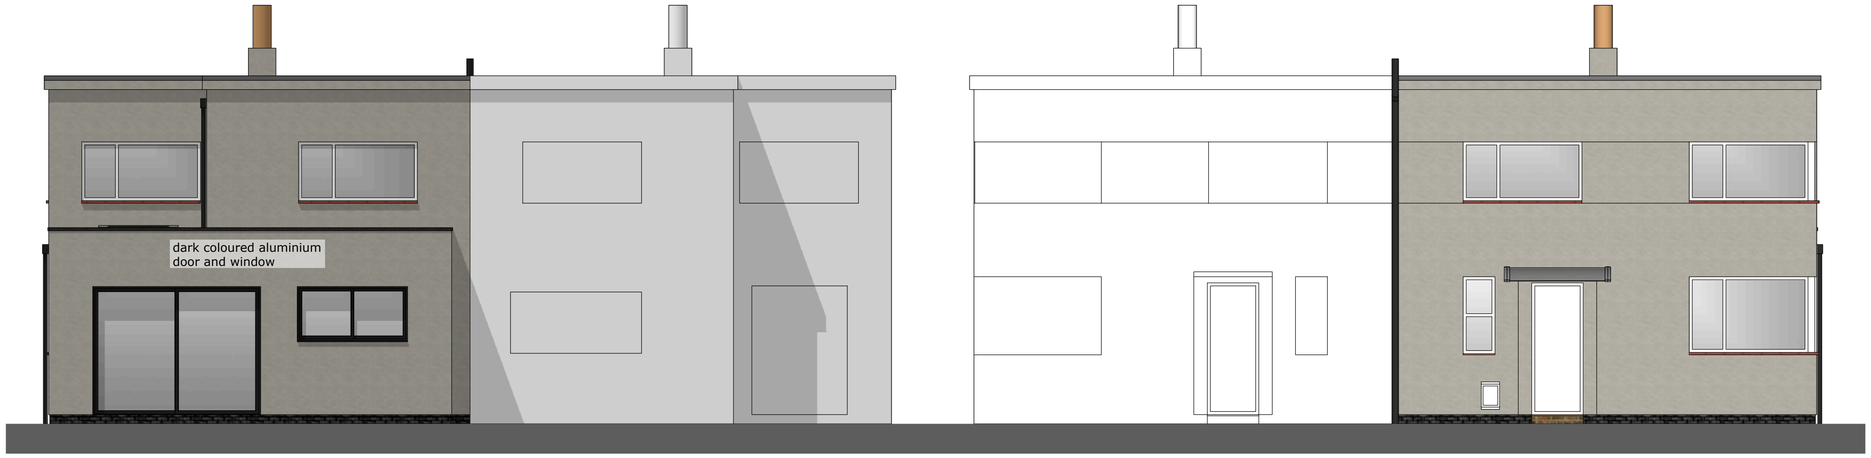


REAR


FRONT

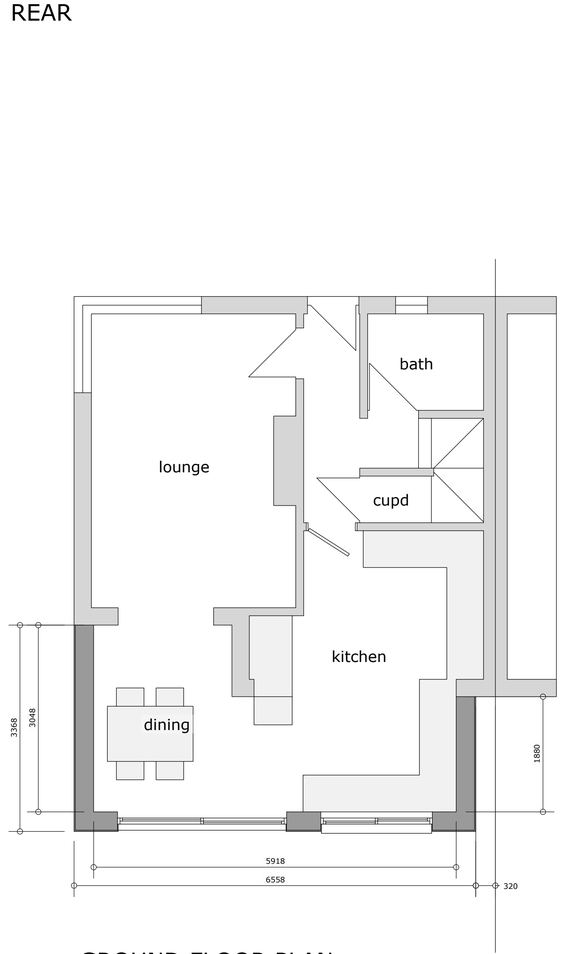

GROUND FLOOR PLAN

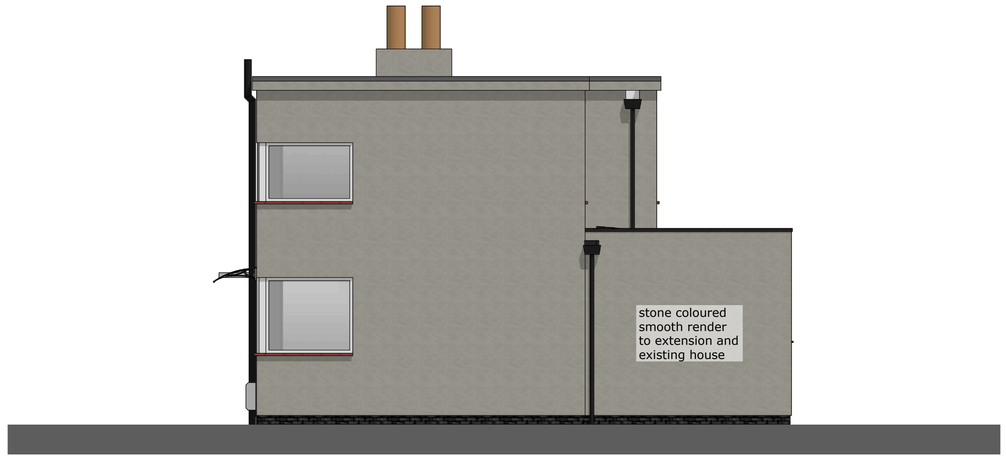

RIGHT

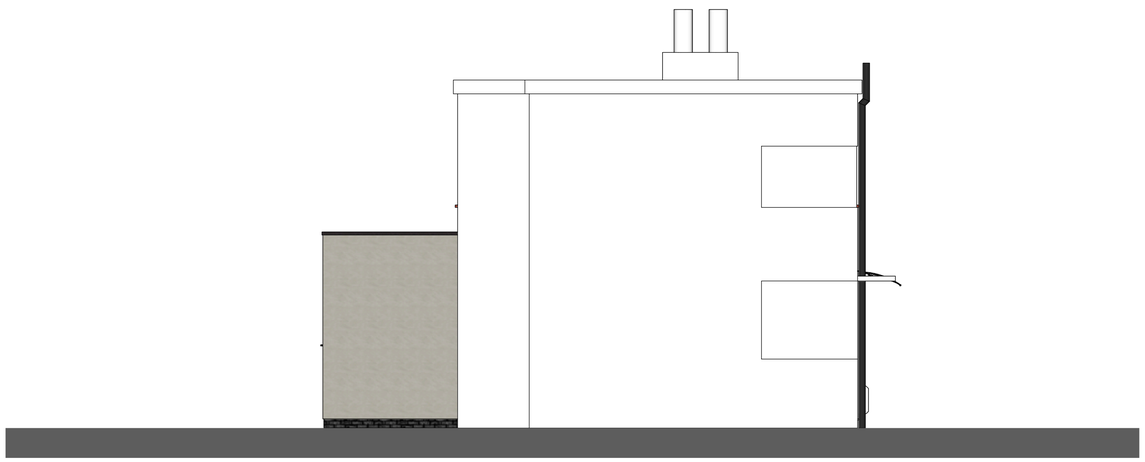

LEFT

PROPOSED ALTERATIONS & EXTENSION
at 22 CLAY LAKE
SPALDING LINCS
MR & MRS SMITH

DO NOT SCALE FROM THIS DRAWING

This drawing is the property of Julian Warrick Design Consultant and is subject to copyright. It is issued on the condition that it is not reproduced, retained or disclosed to any unauthorised person either wholly or in part without the consent of Julian Warrick Design Consultant. It must be returned on demand. Julian Warrick Design Consultant has prepared this drawing in accordance with the instructions given by the client and for the purposes of obtaining Planning Approval and Building Regulation Approval only. Julian Warrick Design Consultant cannot be held responsible for any unauthorised amendments made to this drawing by other persons. Julian Warrick Design Consultant cannot be held responsible for the accuracy of information supplied by others. Any discrepancies must be reported immediately to Julian Warrick Design Consultant. Figured dimensions are to be taken in preference to scaled dimensions. Contractors must check all dimensions on site before commencing any work or preparing shop drawings. Any discrepancies must be reported immediately to Julian Warrick Design Consultant. Any work carried out before Planning Approval and Building Regulation Approval is obtained is entirely at the risk of the client and contractor. Julian Warrick Design Consultant cannot be held responsible for any work carried out or any expenses incurred before Planning Approval and Building Regulation Approval is obtained. Julian Warrick Design Consultant has not been appointed to act in accordance with the Construction (Design and Management) Regulations as Principal Designer. The client is responsible for appointing a competent person to undertake the duties of Principal Designer during the design and construction phases of the project. It is the responsibility of the Principal Designer to prepare a Health and Safety File for the client at the end of the project. Work should not commence on site until the Principal Designer has prepared a Construction Phase Health and Safety Plan. Any person working on the project is responsible for his own health and safety and should take account of the Construction Phase Health and Safety Plan. Any person working on the project should report any dangerous occurrences, unsafe practices or areas of concern to the Principal Designer or Principal Contractor. Work should not commence on site until the Party Wall Act 1996 has been complied with. Any adjoining owner has a statutory right to prevent work from starting for up to two months while the terms of the Act are agreed. Work should not commence on site until a Building Notice or Full Plans application has been submitted to the Local Authority Building Control Department. Work may not start before the person to whom the application is given has given notice to the Local Authority that he intends to start work. Work may not start before the person to whom the application is given has received notification from the Local Authority that the plans deposited are not defective. Work may not start before the person to whom the application is given has received notification from the Local Authority that the plans deposited are not defective. Party Wall etc. Act 1996: where building or other works are to be carried out in relation to a party wall, party structure, party fence wall, party gate, party footings, party flue or party chimney stack, or excavation within 3 metres of a neighbouring building or structure, and where these works will extend deeper than the neighbouring foundation, or within 6 metres of a neighbouring building or structure and where these works will cut a line drawn downwards at 45 degrees from the neighbouring foundation, the building owner must serve notice on the adjoining owner. The Party Wall etc. Act 1996 sets out requirements for notices, consents and awards, and gives rights to building owners to carry out work which is necessary to adjoining owners' buildings. It is the responsibility of the building owner to ensure that adjoining owners are notified of the works. The General Contractor must be Asbestos Aware & to the latest codes of practice

PROPOSED PLANS
& ELEVATIONS

1/50 at A1	29/1/21

J146-PL 2

Julian Warrick
Architectural Design Consultant

Email: julian@jwarrick-design-cons.com
Tel: 01775 820123
Mob: 07849 652067
Houzz.co.uk

8 Beech Grove
Donington
Spalding
Lincs
PE11 4XQ