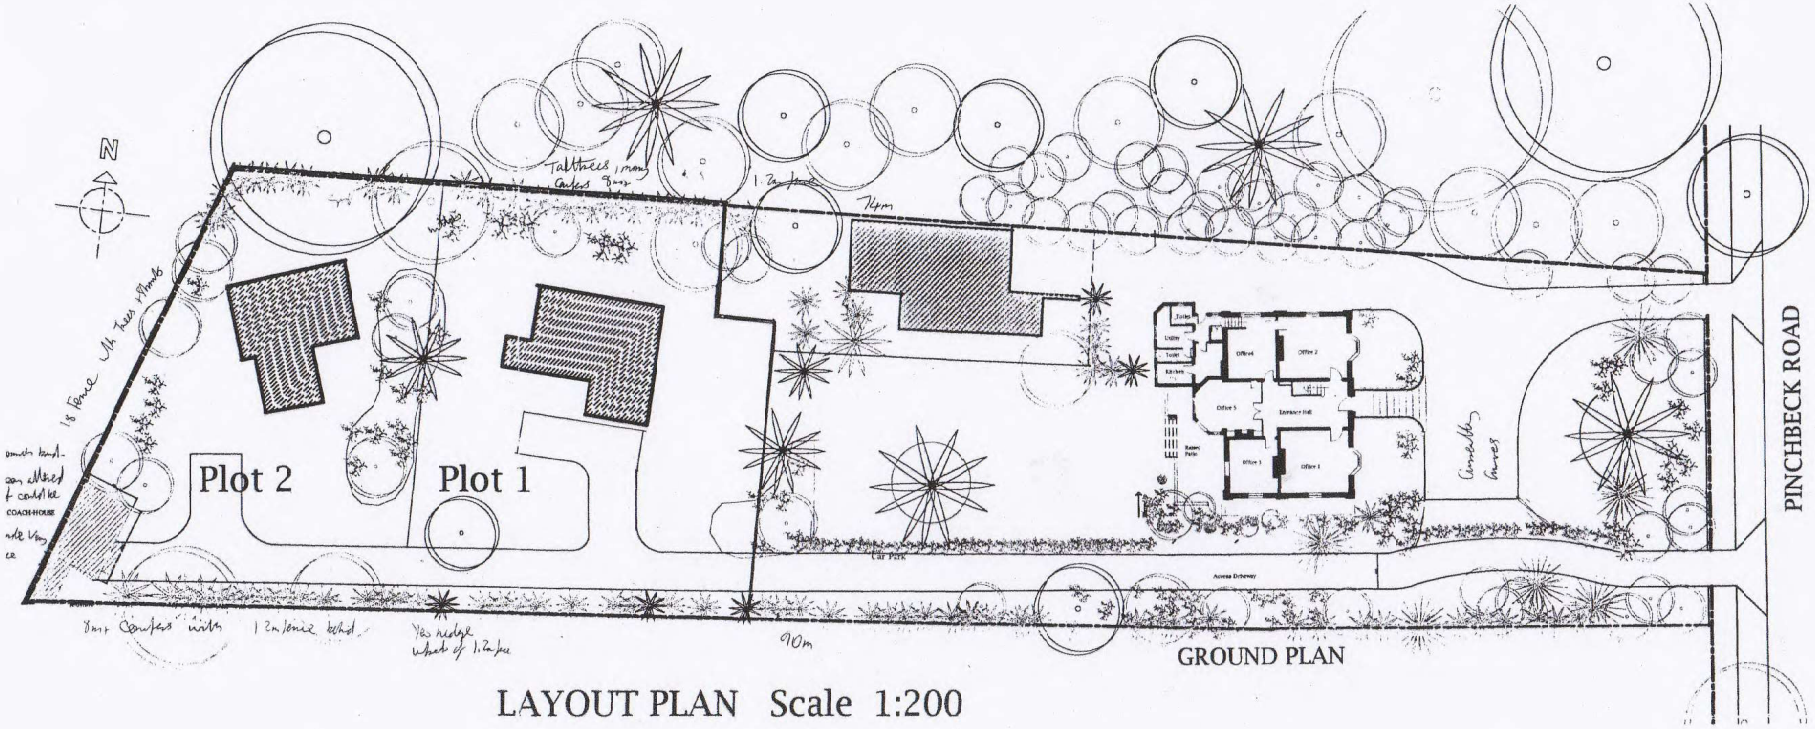

LAYOUT PLAN Scale 1:200

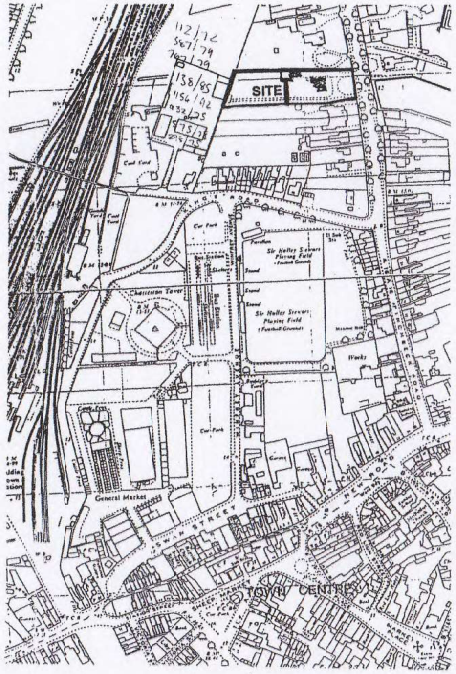

LOCATION PLAN
Scale : 1:1250

1:2500 Gridsare 100m.

DETERMINED PLAN

JOHN D LYNCH partnership
CHARTERED ARCHITECTS

Client: John D Lynch Partnership	
Project: Two Building Plots at rear of Mercia Lodge, Pinchbeck Road, Spalding	
Drawing: Site & Location Plans	
Date: Jun 2001	Drawn: JDL
Job No.: Gen 12	Drawing No.: AB1
Scale: 1:200 & 1:1250	Revision No.