
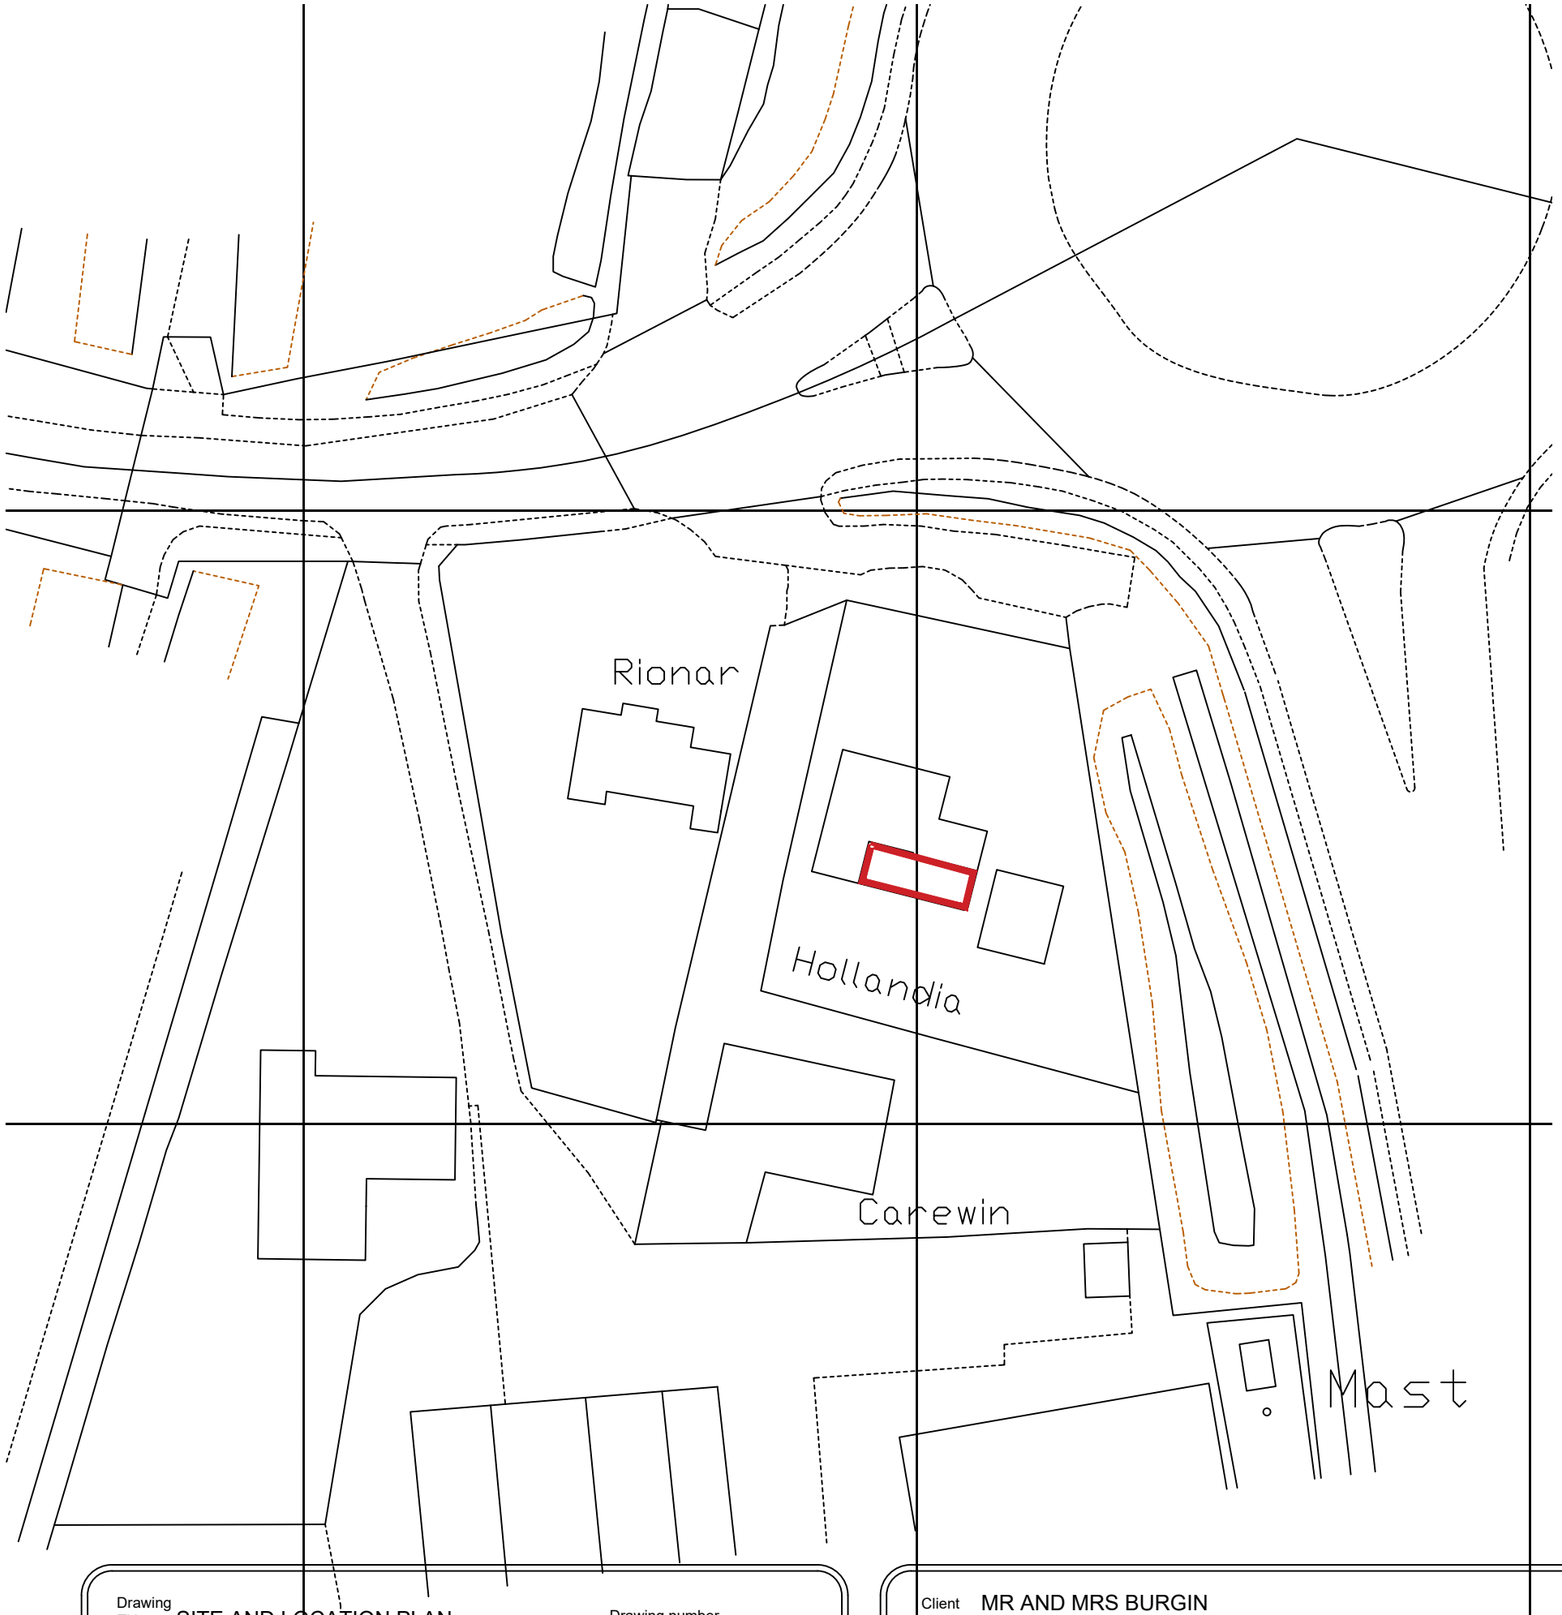


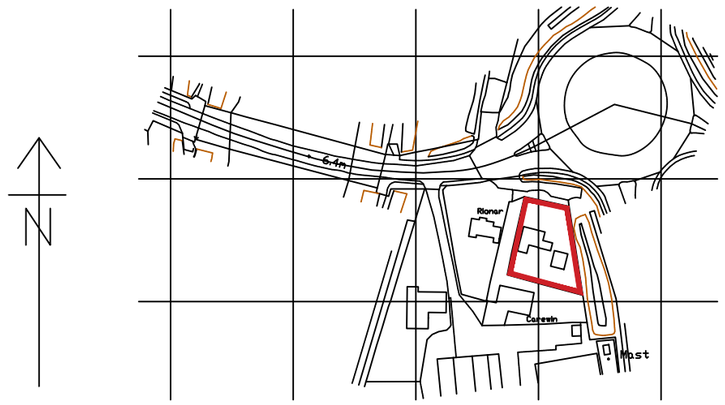

Ordnance Survey (c) Crown Copyright 2017. All rights reserved. Licence number 100022432

Drawing Title SITE AND LOCATION PLAN

Drawing number DC / 410B / 01

Scale 1:25 AND 1:200

Drawn db

Date JAN 2017

Checked

Revision

Client MR AND MRS BURGIN

Project EXTENSION TO DWELLING

DC ARCHITECTURAL SERVICES LIMITED

ARCHITECTURAL AND PLANNING SERVICES

The Barn, Partney Mill, Spilsby, Lincolnshire, PE24 4PE

TEL NO. 05601 500536 mobile 07776227893

e-mail davidbiggadike@btconnect.com