




EXISTING SIDE ELEVATION @1:50

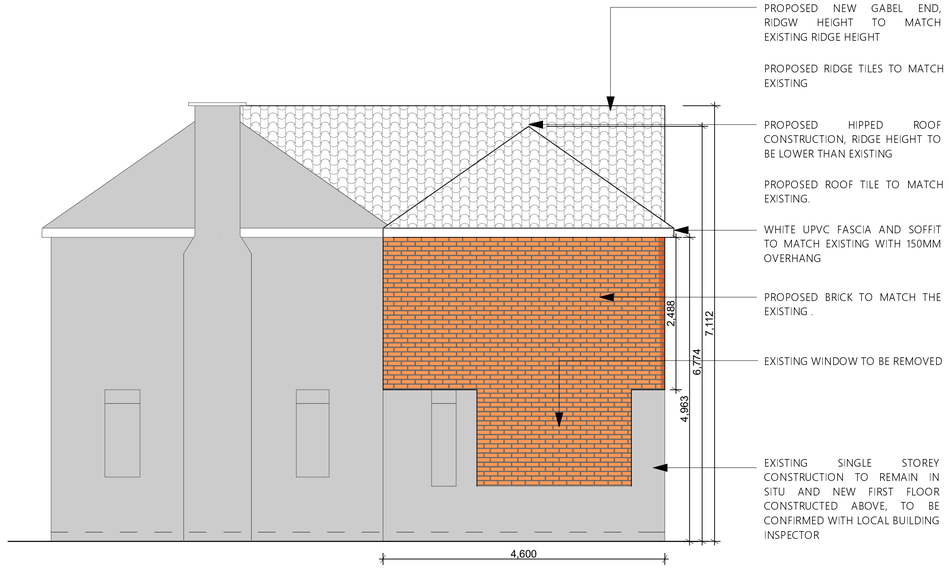

PROPOSED SIDE ELEVATION @1:50

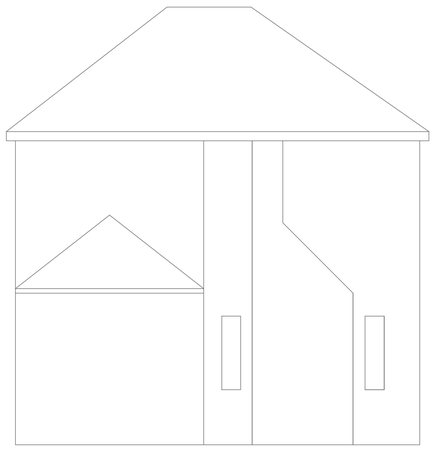

EXISTING SIDE ELEVATION @1:50

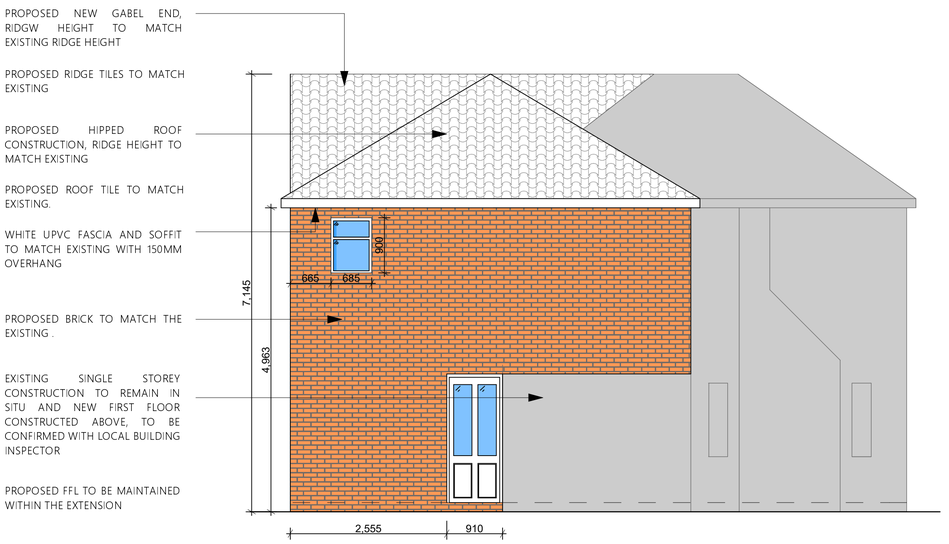

PROPOSED SIDE ELEVATION @1:50

DC ARCHITECTURAL SERVICES LTD
ARCHITECTURAL AND PLANNING SERVICES
THE BARN, PARTNEY MILL, SPILSBY,LINCOLNSHIRE, PE23 4PE
TEL NO. 05601 500536; MOB. NO 07776227893
E-mail - dcarchitectural@btconnect.com

Client: David and Amanda Burgin

Project: Extension to Existing Dwelling, Modena, Low Road, Spalding, Lincs.

copyright reserved ©

Drawing Title: PROPOSED

Drawing number: dc/410B/04

Scale: 1:100

Drawn: DB

Revision:

Date: MARCH 16

Checked: