



windows replaced with double hung double glazed UPVC sash windows in white.


N WEST

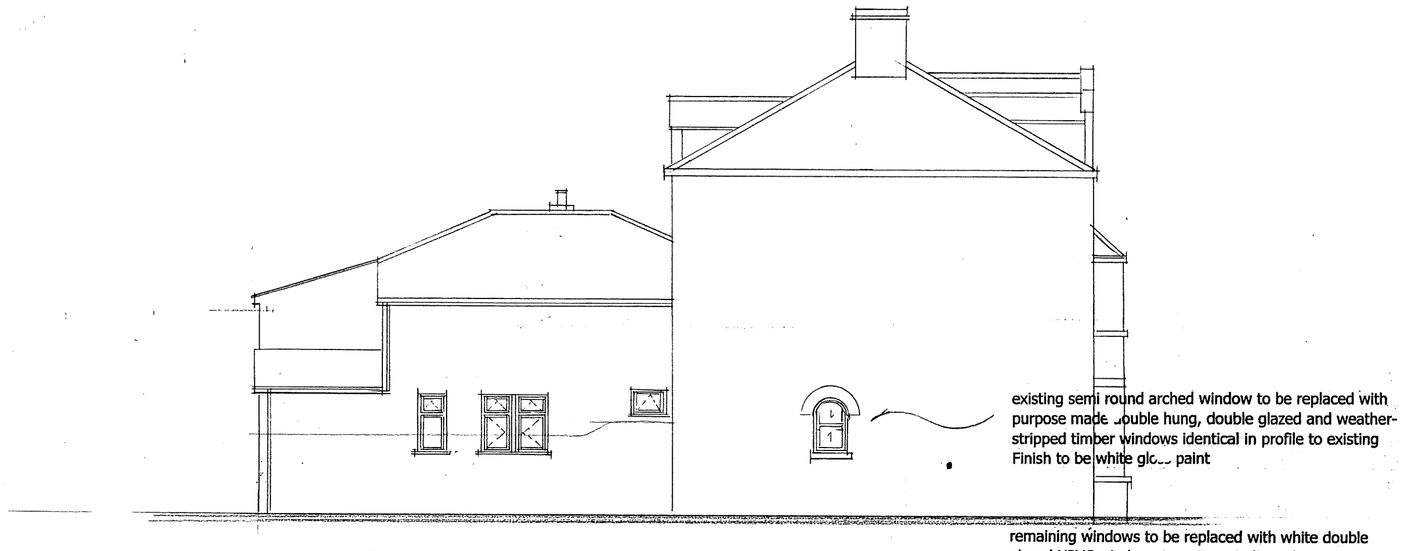


N EAST

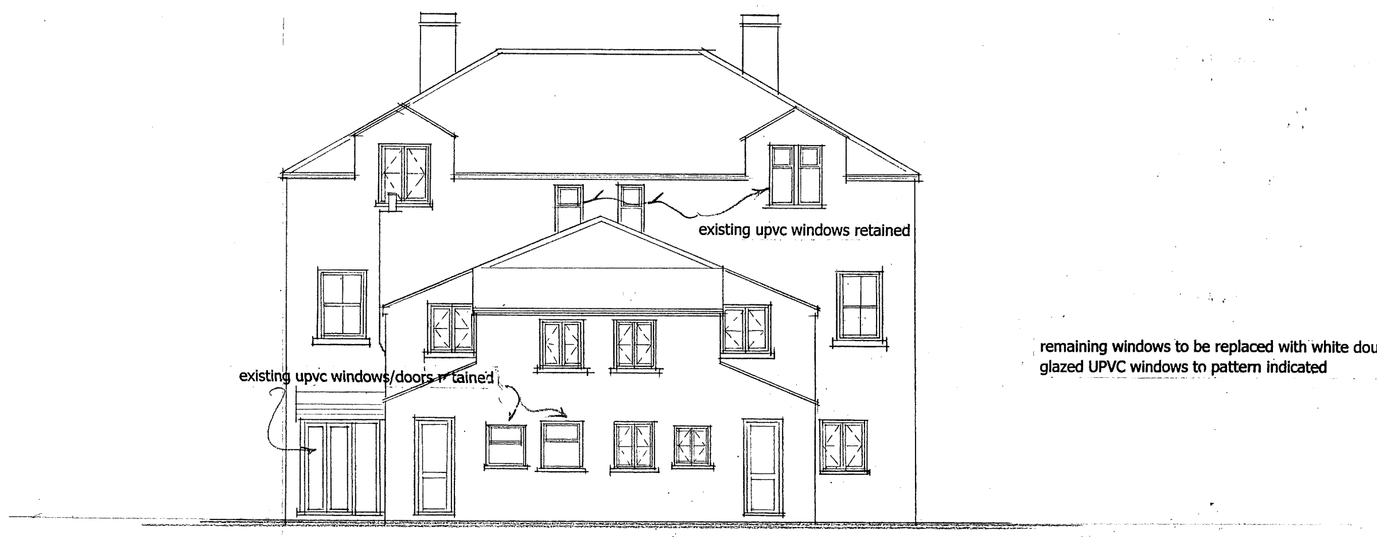

S EAST

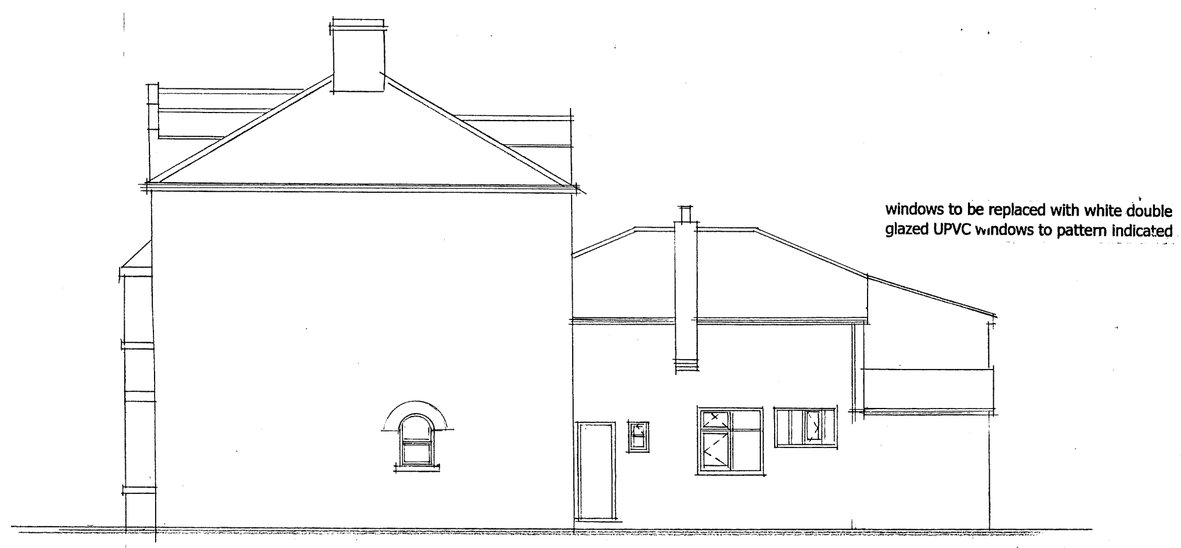

S WEST

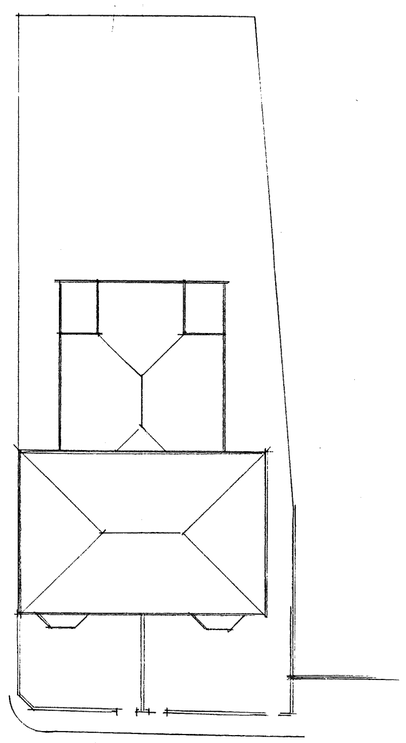

BLOCK PLAN

REV A 31-01-23
DAM WINDOWS to BE REPLACED WITH UPVC

EAST MIDLANDS DESIGN ASSOC.

Architectural Consultants

Willow Lodge
Horseshoe Road
Spalding
Lincs
PE11 3JA

Tel :- 01775 767968
Email :- willowlodge@talktalk.net
Mobile phone :- 07710 815044

Client
Mr A & Mrs L Lord

Project
Replacement windows at
10 & 11 High Street
Spalding
PE11 1TW

Drawing
Elevations as proposed

Scale
1:50 & 1:100

Date
October '22

Drawn
AL

Dwg No.
1205/02

Rev
a