
H16/1098/08

Boundry Treatment

DETERMINED PLAN

SHDC
PLANNING & DEVELOPMENT
12 FEB 2009
Ref. 0099/09

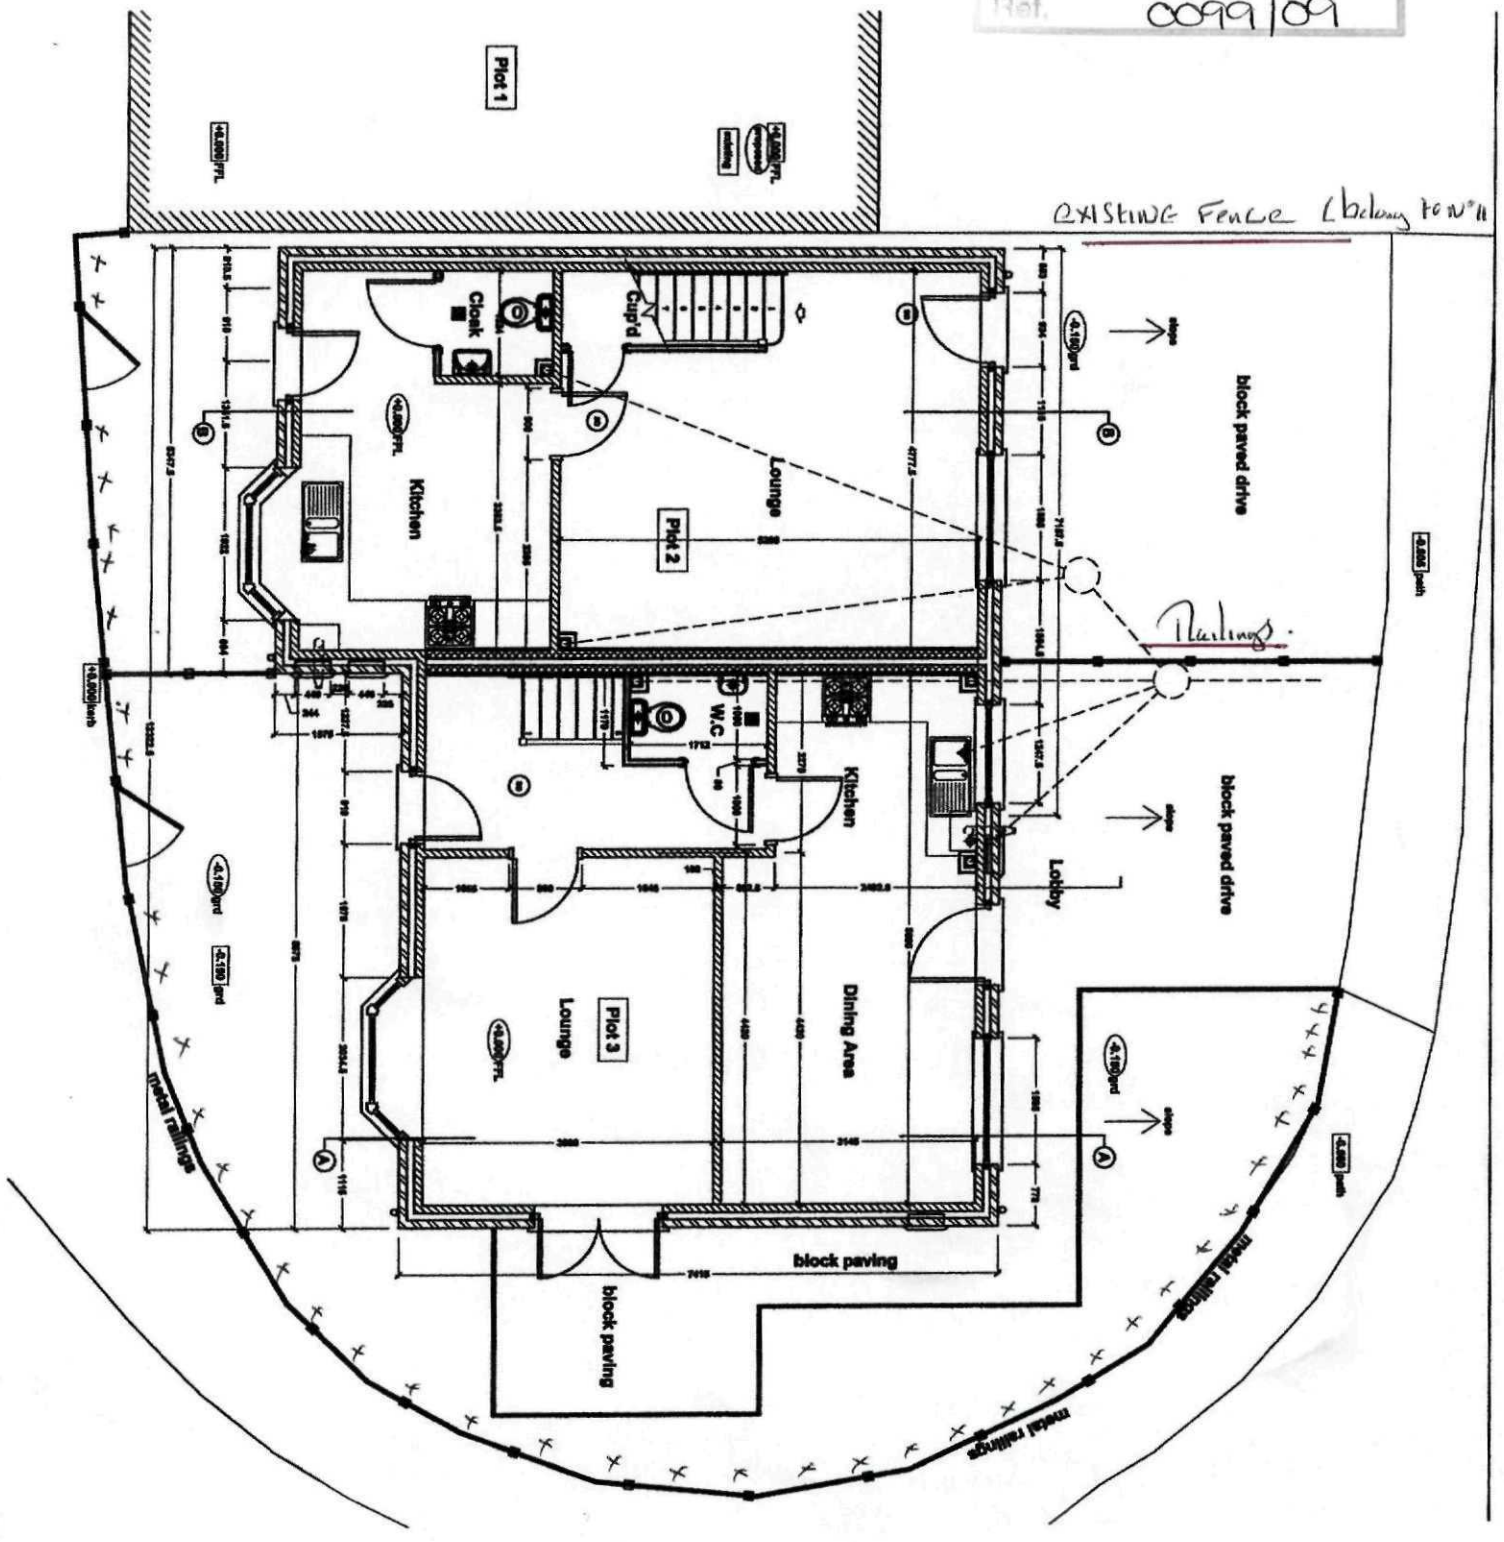

METAL RAilings Approx 1m high.


x laurel hedging - Subject to Final decision

H16/1098/08

Block Plan

DETERMINED PLAN

SHDC
PLANNING & DEVELOPMENT
12 FEB 2009
Ref. 0099/09

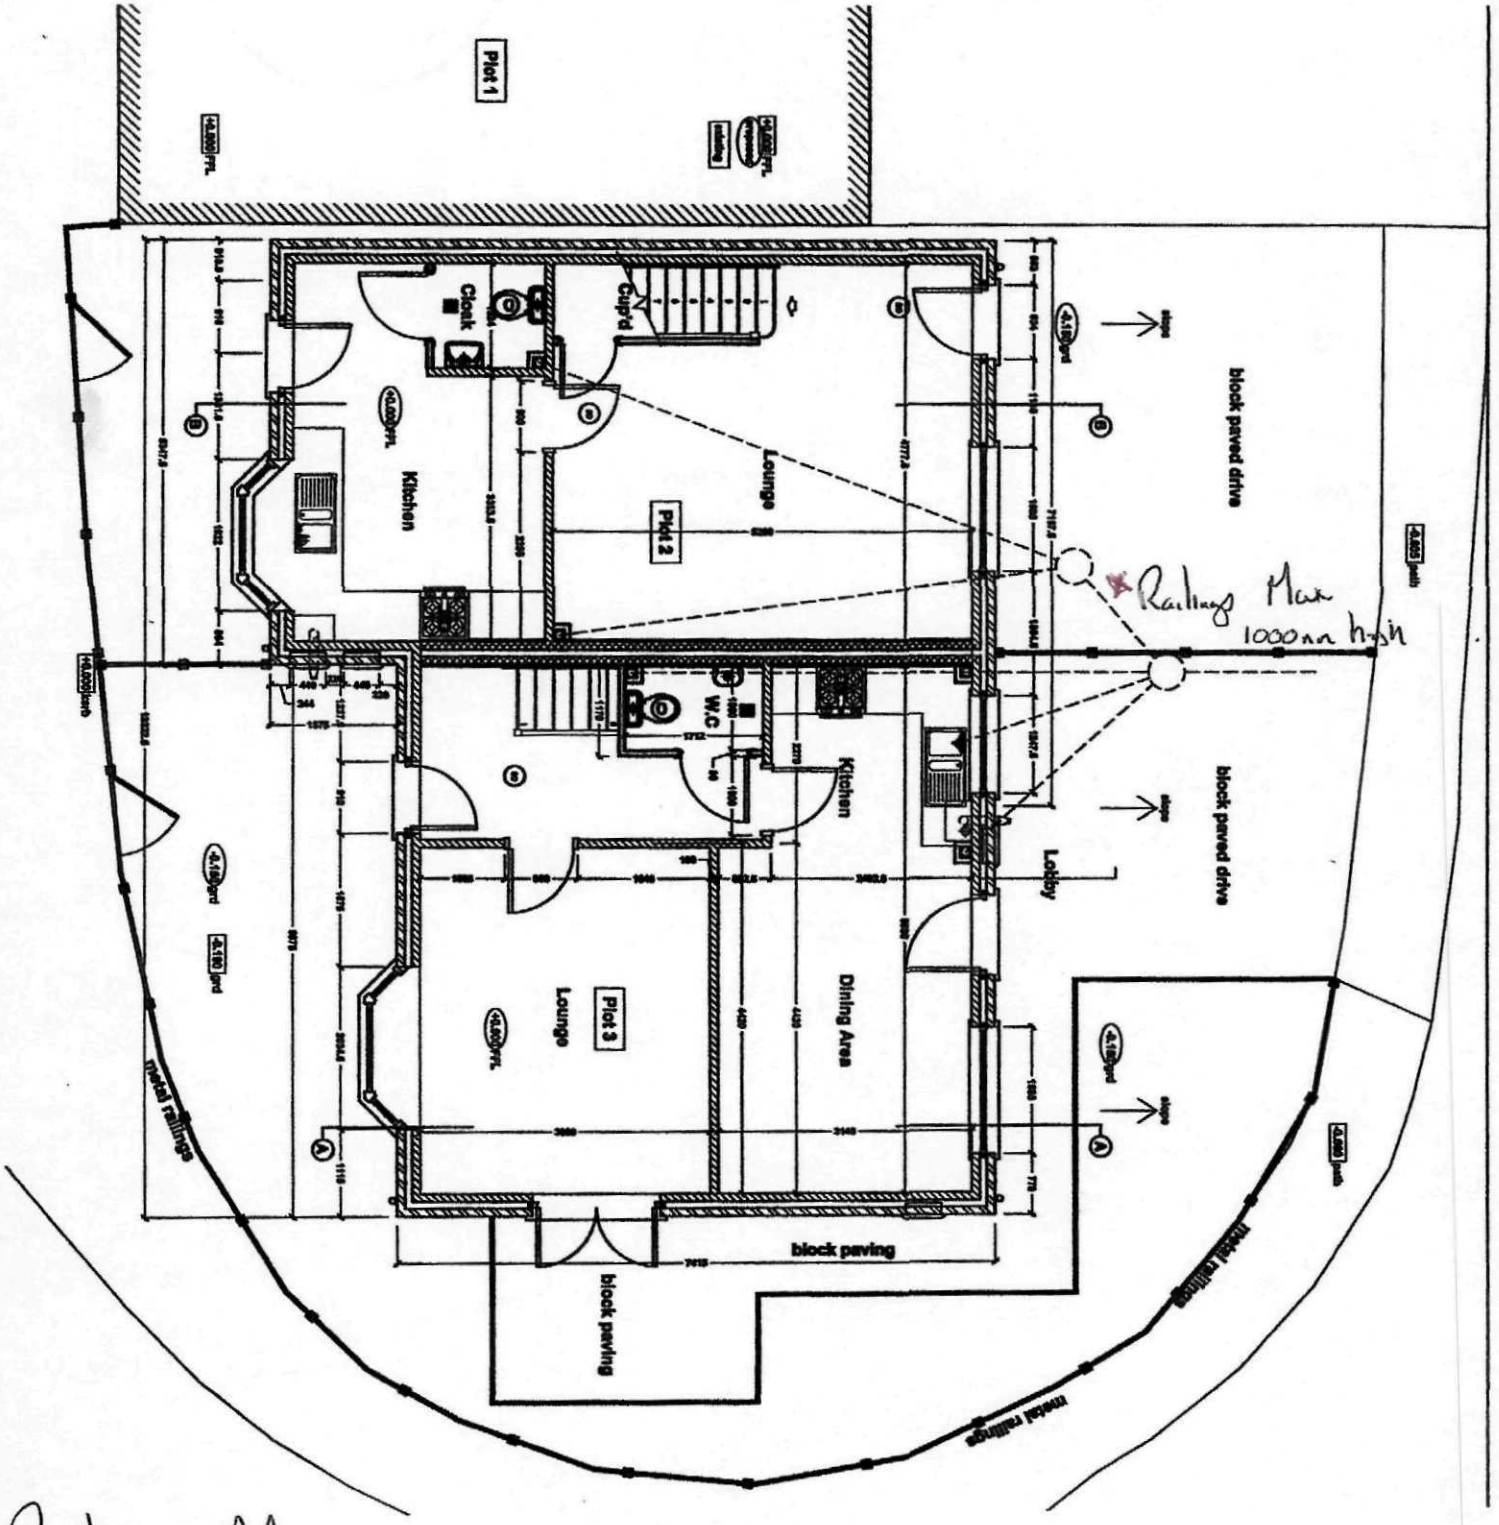

Railings Max 1000 mm high