SOUTH HOLLAND DISTRICT COUNCIL

Town and Country Planning Act 1990

Planning Permission

Reference: H16/0099/93 Received:09-FEB-93 Type:FULL

Name: Mr & Mrs B Holmes
8 Mayfair Drive
Spalding
Lincs
PE11 2UG

Agent: Mr & Mrs B Holmes
8 Mayfair Drive
Spalding
Lincs
PE11 2UG

Description: Conservatory

Location : 8 Mayfair Drive Little London
Spalding

South Holland District Council hereby give notice that PERMISSION HAS BEEN GRANTED for the development in accordance with the application and plans submitted, subject to any condition(s) set out below:

1 The development must be begun not later than the expiration of five years beginning with the date of this permission.

Reason: As required by Section 91 of the Town and Country Planning Act 1990.


Director of Planning and Building Control Services
12-MAR-93 H16/0099/93

This decision refers only to that required for the purposes of the Town and Country Planning Act and not for Building Regulations or any other legislation. See enclosed notes relating to rights of appeal.

BRIAN SMITH Dip TP MRTPI Director of Planning & Building Control Services


Planning & Building Control Department, Council Offices, Priory Road, Spalding, Lincolnshire. PE11 2XE (Tel: 0775 761161)

North.

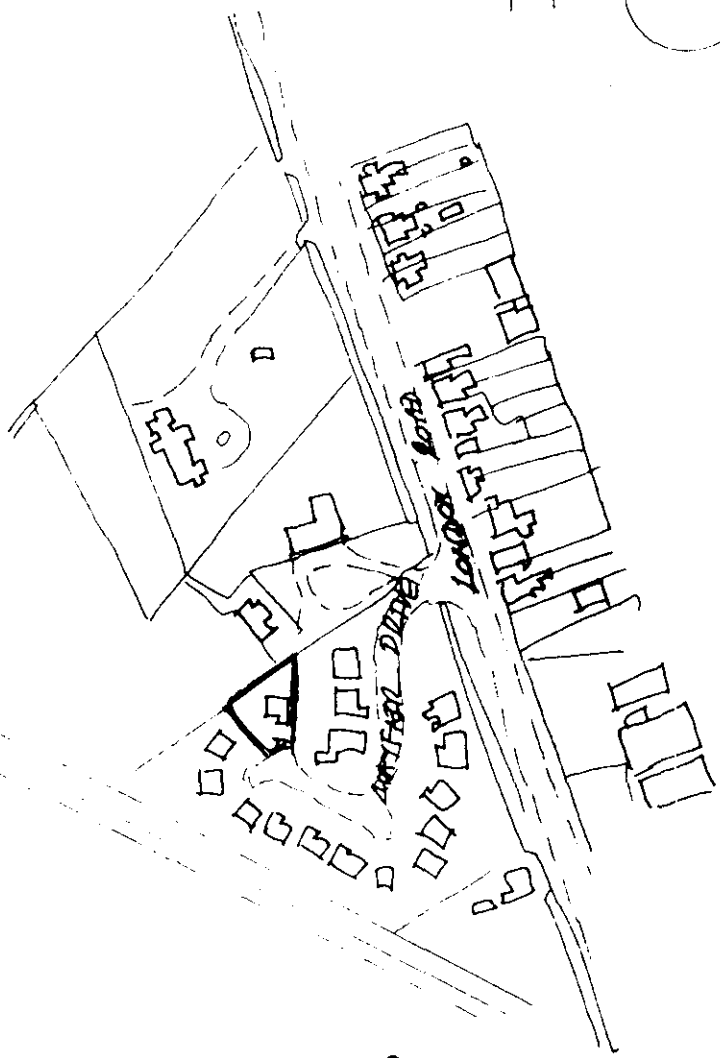

09 FEB 1993
0099/93.

location plan.

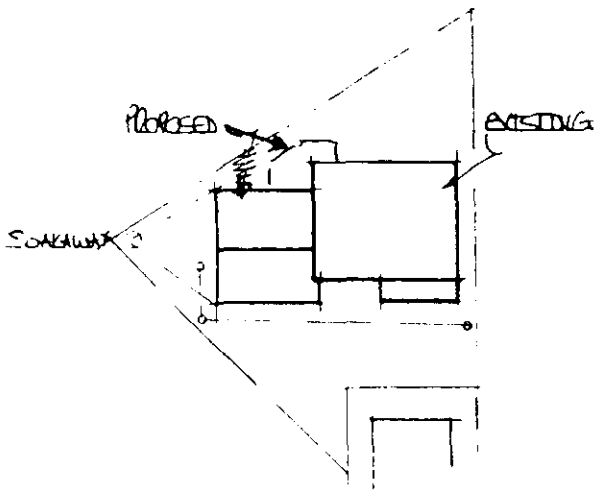

site layout

scale 1:500

FOUR COPIES REQUIRED

PLANNING APPLICATION

For office use only

Application No. H16/0099/93

Date Registered 09 FEB 1993

1. Please complete in block letters

NAME AND ADDRESS OF APPLICANT

MR + MRS B HOLMES
8 MAYFAIR DRIVE
SPALDING
LINCS PE11 2UG

Tel. No. 0775-768124

NAME AND ADDRESS OF AGENT
(if form completed by agent)

Te . No.
(Personal contact name)

Please complete in block letters

FULL POSTAL ADDRESS OF THE APPLICATION SITE

8 MAYFAIR DRIVE, LITTLE LONDON, SPALDING, LINCS PE11 2UG

Please complete in block letters

DESCRIPTION OF PROPOSED DEVELOPMENT

CONSERVATORY

OFFICE COPY

Please complete

I attach
* Four copies of all plans
* an ownership certificate (see back page)
* a fee of £60 If you consider no fee is payable include a written explanation instead.

Signed B Holmes Date 8:2:93 Previous application No.

Please tick **one** box and answer the extra questions under that section.

2. **TYPE OF APPLICATION**

(✓)

This is a **full** application for change of use and/or new building works ✓ ➡ **Now complete Parts 3, 4 and 5 and an Ownership Certificates**

or This is an **outline** application ⬇

Please state Site Area (Hectares)

Please tick **any** box where you are including details which you wish to be considered as part of this application.

Siting ☐ Design ☐ External Appearance ☐

Means of Access ☐ Landscaping ☐

Now complete Parts 3 and 5 and an Ownership Certificate.

or This is a **reserved matters** application. ⬇

A. Please state Reference Number of outline permission.
B. Please state which reserved matters are dealt with in this application.
Now complete Part 4 only

or This is an application for **renewal** of temporary permission or **continuation** without complying with planning condition. ⬇

A. Please state reference Number of previous permission
B. Please state Condition Number referred to
Now complete an Ownership Certificate

or This is an application for **modification** of a condition on a planning permission which has not yet been implemented. ⬇

A. Please state Reference Number of pervious permission
B. Please state Condition Number referred to
C. Please state variation required
Now complete an Ownership Certificate.

OWNERSHIP CERTIFICATES

PLEASE COMPLETE ALL THREE SECTIONS.

1. **APPLICANT'S INTEREST**
Please state interest in site (e.g. owner, prosp. purchaser)
(Please remember to indicate on the location plan any other land under your control).

OWNER

2. **OWNERSHIP OF THE SITE**

This certificate is to make sure that the owners of land are aware of applications made on it.

If the applicant is the **sole owner of the whole site**, complete **Certificate A.**
In **any other case** (i.e. if the applicant is a prospective purchaser, or a tenant, or a joint owner, or the sole owner of only part of the site) then you must give notice to all other owners, and complete **Certificate B.** (An "owner" is a person having a freehold interest, or having a leasehold interest where seven years or more remains unexpired). If you are unable to trace the owner, please contact the Planning Office as a different certificate will be required.

Certificate A Nobody except the applicant was an owner of any part of the land to which the application relates at the beginning of the period of 21 days ending with the date of the accompanying application.

Signed ... B H ... (Applicant / Agent) Date 8.2.93

Certificate B The applicant has given the required notice to everyone else who were owners of any part of the land to which the application relates at the beginning of the period of 21 days ending with the date of the accompanying application.
Owner's Name:
Address of owner at which notice was served: State Date notice served:

Signed ..... (Applicant / Agent) Date .....

3. **AGRICULTURAL HOLDINGS CERTIFICATE**

If the land is not in agricultural use complete Certificate 1.
If the land is agricultural, but farmed by the owner and there is no agricultural tenant, complete Certificate 1.
If the site does relate to an agricultural holding, you must give notice to the tenant, and complete Certificate 2. If you are the sole agricultural tenant yourself, sign certificate 2 but insert 'not applicable' in the tenant details.

Certificate 1 None of the land to which the application relates is or is part of any agricultural holding.

Signed ... B H ... (Applicant / Agent) Date 8.2.93

Certificate 2 The applicant has given the required notice to every other person who, at the beginning of the period of 21 days ending with the date of the application, was a tenant of an agricultural holding on all or part of the land to which the application relates.
Tenant's Name:
Address of tenant at which notice was served: State Date notice served:

Signed ..... (Applicant / Agent) Date .....

APPLICATION ASSESSMENT

Notes for Case Officer

Site Inspection	Accuracy	Neighbours	Boundaries
Site features	Other		

Inspected by PDM
Date 16-2

Notice posted by PDM
Date 16-2

Resident Notices required

Sent Delivered

Case Officer Conclusions

To rear of House & Extn
6' fence to Tamplewood side
only visible from there.

RECOMMENDATION

COMMITTEE

Departure from Policy .....

Ward Member request .....

Recommend approval against material objection .....

Other circumstance viz: .....

Change to Committee recorded

DELEGATED

Case Officer PDM.....

Senior Officer .....

Case Officer Recommendation

Approve / Refuse

Signed PDM 16-3

Conditions/Reasons
(continue overleaf)

Notes to applicant

- [ ] Disabled
- [ ] Outstanding RM
- [ ] Amended plans

DC RECORD SHEET

APPLICATION REF:

Directions

Art 7 (Outlines)
RM checklist

	Siting	Design	Ext app	Access	Landscape
Previous					
Current					
Required					

Reg 4 Scale drawing ..... Highway S/W ..... Agric appraisal .....

Other ....

Precise details, for non-standard direction:

Senior Officer authorised: ..... Sent: .....

Revalidation after Direction

Information satisfactory/unsatisfactory Signed: .....

Further direction: Precise details:

Amended description:

New valid date: .....

Consultation/Publicity Required

PDN 11-2
D.S/2

		Requested	Sent
Extra Publicity:			
	Departure	.....	.....
	Setting of LB	.....	.....
	Public Right of Way	.....	.....
	Discretionary	.....	.....
Extra Consultations:			
	Dept of Transport	.....	.....
	Environmental Serv.	.....	.....
	LB/Cons. Area - Local	.....	.....
	- Local & National	.....	.....
	- English Heritage	.....	.....
	Consultant: Name.....		..... Order No .....
	Other:	.....	.....

Case Officer PM

Recorded on board:

ADMIN RECORD SHEET

Initial

Submitted Fee £ 60

Receipt Issued P2738

Date first Rec'd 09 FEB 1993

Registration

Reference H16/0099/93

Cross-Ref RE n/A

Date 10-FEB-93 DAB

Validation

TYPE FULL

Earliest permission

Site area

No of dwellings

Floorspace 18 m²

Description

Tech

Certificate
Site plans
Description

Accuracy
Incomplete form

Fees

Nil fee

Discounted fee

Previous app Type

Correct fee 60

Additional
Refund

Receipt Issued

Information

Newbuild/Redevelopment/Change of use/Extension/Alteration/Works

Earlier permission Ref

RM

	Siting	Design	Ext app	Access	Landscaping
Previous					
Current					

Index sheets 2197

OS No's

Grid ref 523670 391910

Ward S

Parish SPALDING

TR Rural
TR Bypass
Level Cross
Footpath

CA
LB
TPO

Inside IBD YES

Inside LP area YES

Linked to site

Ref

Linked to property 0300940 Ref

Planning Records:
Earlier apps

10/91
30/89
9/85

B Reg Records:
Already submitted – Ref
Request
Requested

BRIAN SMITH Dip TP MRTPI
Director of Planning & Building Control Services
Planning & Building Control Department,
Council Offices,
Priory Road, Spalding,
Lincolnshire. PE11 2XE

Telephone: (0775) 761161
Fax: (0775) 710772

SOUTH HOLLAND DISTRICT COUNCIL

H16/99/93

FULL

Applicant: Mr & Mrs B Holmes
Tel: 0775 768124

Agent: Mr & Mrs B Holmes
0775 768124

Description: Conservatory

Location: 8 Mayfair Drive
Little London
Spalding

Valid date:	09-FEB-93	Terminal date:	06-APR-93
Target dates:		Target Committee:	31-MAR-93
To case officer	16-FEB-93	Report deadline:	17-MAR-93
Inspected by	23-FEB-93		
Extra contacts	02-MAR-93	Case Officer:	
Report if not clear by 16-MAR-93		P J UDY	

DEVELOPMENT/CONSTRAINTS

Size: 18 M2
Category: Extension
Listed building:
Conservation Area:

Other Constraints:

CONSULTATIONS CARRIED OUT

	Sent	Expiry
Cllr B J Davies	15-FEB-93	08-MAR-93
Cllr C Evans	15-FEB-93	08-MAR-93
Cllr M C White	15-FEB-93	08-MAR-93
Site/Press Advert MIN	~~19~~-FEB-93	~~12~~-MAR-93

A C C - Nil objections to date 16 17/2/93 9

BRIAN SMITH Dip TP MRTPI
Director of Planning & Building Control Services
Planning & Building Control Department,
Council Offices,
Priory Road, Spalding,
Lincolnshire. PE11 2XE

Telephone: (0775) 761161
Fax: (0775) 710772

FILE COPY

SOUTH HOLLAND DISTRICT COUNCIL

VAT Reg No 121 5277 01

OFFICIAL RECEIPT - APPLICATION FEES

Receipt No : P2228
Date received : 09-FEB-93

Received from

A W Holmes

Address

8 Mayfair Drive
Spalding


Fee paid	£	60.00
VAT	£	0.00
Total received	£	60.00

Cash/Cheque : Cheque

Signed.....K. Lowe..
(Authorised Collector)

GROUND FLOOR PLAN PROPOSED

(8 MAYFAIR DRIVE, SPALDING)

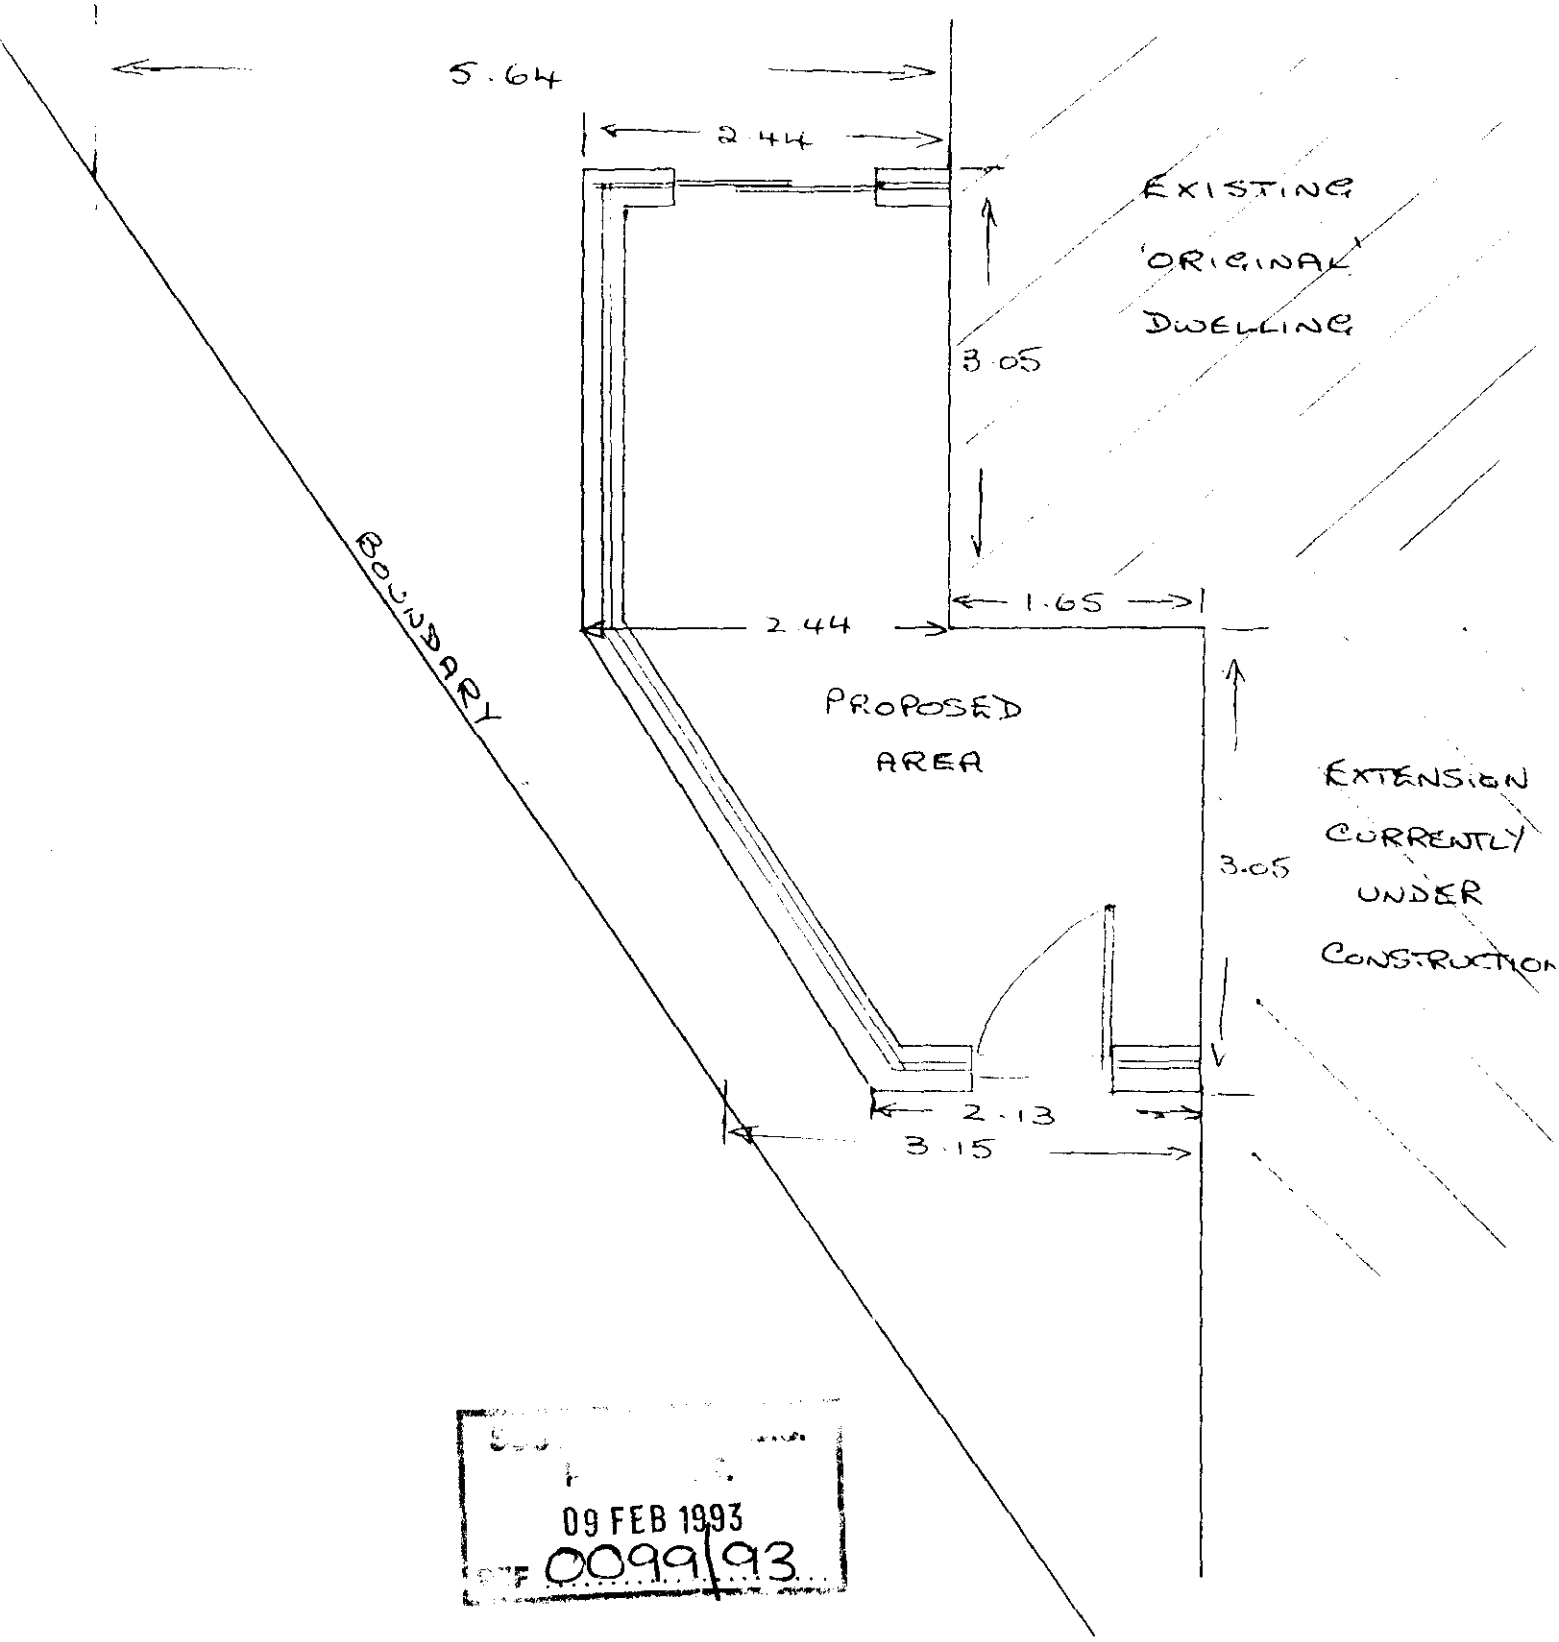


09 FEB 1993
0099|93

WALLING

260 mm CAVITY WALL TO CONSIST OF 100 mm FACING BRICKWORK TO MATCH EXISTING CLAY BRICKS; TO COMPLY WITH B.S. 3921:1971. 60 mm CAVITY.

SIDE ELEVATION PROPOSED

('8 MAYFAIR DRIVE SPALDING)

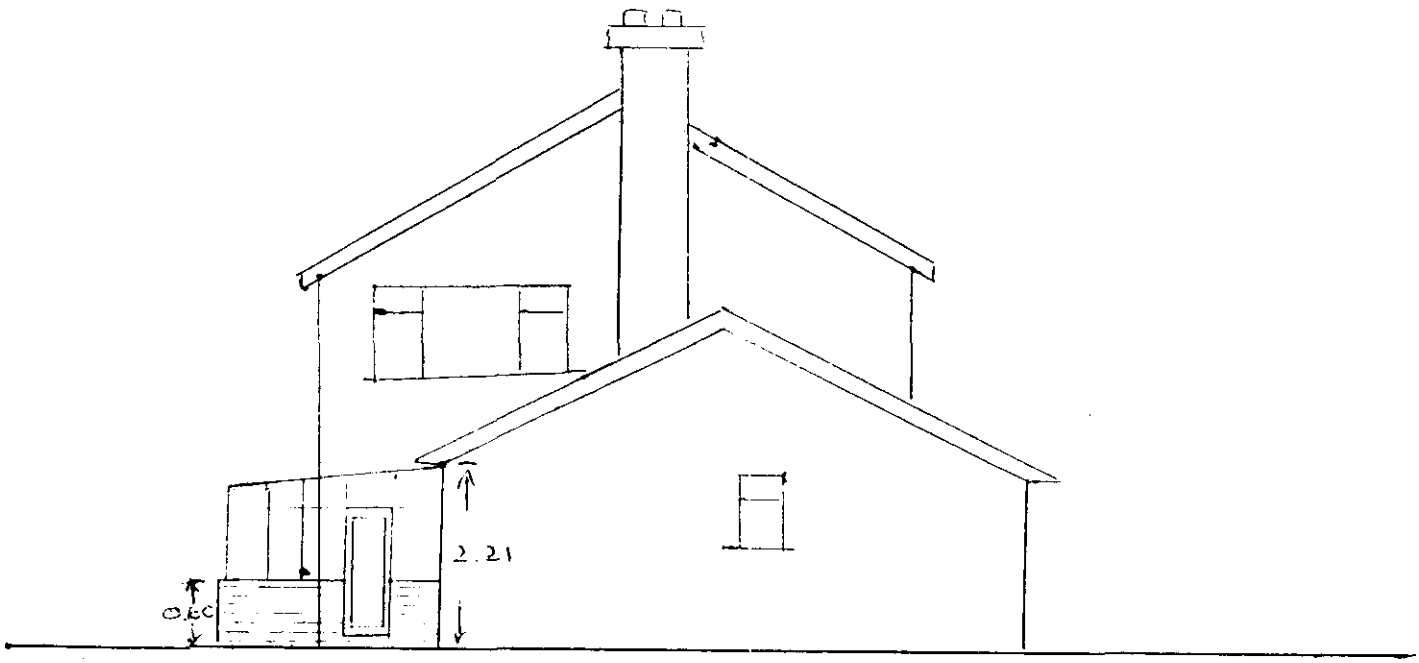

09 FEB 1993
0099/93

GLAZING

DOUBLE GLAZED 24 MM SAFETY GLASS SEALED UNITS


ROOFING

POLYCARBONATE

REAR ELEVATION PROPOSED

(8 MAYFAIR DRIVE, SPALDING)

08 FEB 1993
00.99/93

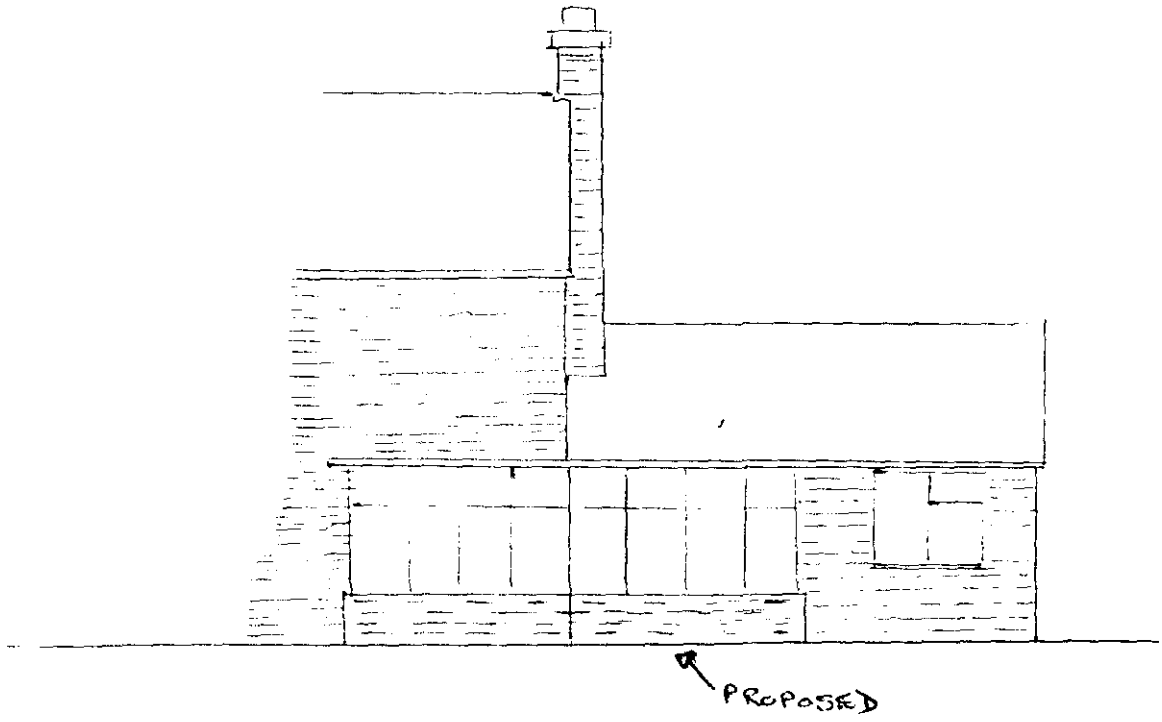

TYPE OF DEVELOPMENT

3. A. Please state whether the proposal involves:- (Tick one or more boxes)

(i) New Dwellings		If so, how many:
(ii) Other new building(s)		
(iii) Alterations or extension	✓	
(iv) Change of use		

4. A. If building works are proposed, please state extra floor space to be created:	
B. Please state size of any new structure:- (a) max. height: (b) max. length: (c) max. width:	See Plans — sq. metres / metres / metres / metres
C. Please state type and colour of materials for facing external walls:	
D. Please state type and colour of roofing materials.	
E. Has a survey of the site been undertaken? State Yes or No	NO

5. GENERAL INFORMATION Please complete each section

EXISTING USES
Please state existing or, if vacant, the last use(s) of site. — GARDEN ONLY

ACCESS TO ROADS (VEHICULAR AND PEDESTRIAN) Please tick **one** box

A. There will be **no** new access to a public road and **no** alteration to any existing access to a public road — ✓

or

B. There will be a new or altered access to a public road — ➡ If so, name of road: Will there be— Individual access(es) / New estate road

C. What provision will be made for garages or parking within the site?

TREES Please tick **one** box

A. The proposal does **not** involve the felling of any trees — ✓

B. The proposal does involve the felling of one or more trees — ➡ If so, please show details on plans.

DRAINAGE Please complete

A. Please state how surface water will be disposed of — SOAKAWAY

B. For estate developments, please state how highway surface water will be disposed of

C. Please state whether a land drain will be affected — NO

D. Foul sewerage will be disposed of to:
Mains sewer ✓ Cesspool ☐ Septic tank ☐

PLEASE COMPLETE IN ALL CASES

	State Yes or No	
The proposal is in connection with agriculture	NO	➡ If so, **please give details in Part 6**
The proposal affects a listed building	NO	
The proposal affects a public right of way	NO	
The proposal is known to affect contaminated or filled land	NO	
The proposal is for industrial, warehousing, offices, shopping or similar commercial purposes.	NO	➡ If so, **please complete Part 7**
In cases where a statutory consultation will be required, please state whether you have sent a copy of the application to the consultee yourself. If yes, please give date sent.	NO	➡ Date: Consultee(s)
Is this application related to a previous submission?	NO	➡ Application No.

6. ANY OTHER INFORMATION Please add any details you wish in support of your application.

Continue on separate sheet if necessary.