
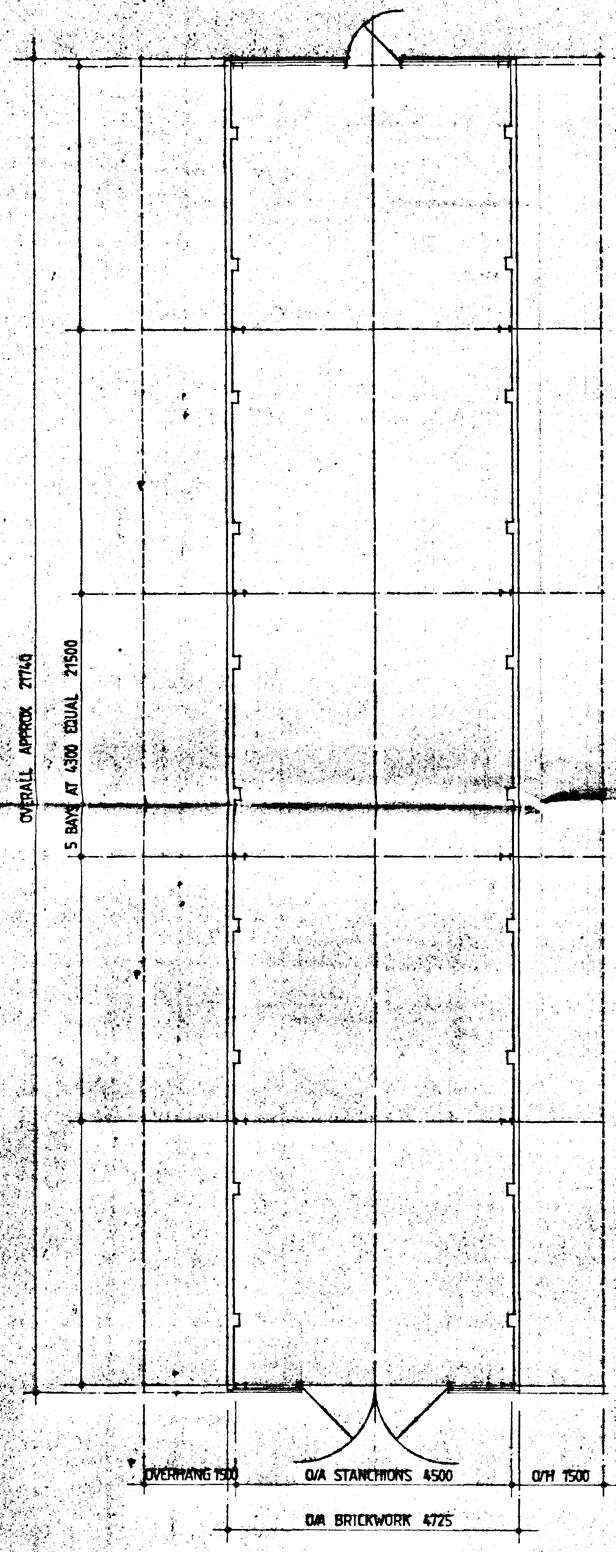


PLAN


EXTERNAL MATERIALS:-

Roof:- 0.7mm plastic coated box profile(colour olive green 12-B-29) with 30mm celotex insulation under set in T bars with all joints taped.


Walls:- To both gable ends only full height 0.5mm plastic coated box profile (colour olive green 12-B-29) with 30mm celotex insulation set behind in T bars with all joints taped. Both sides provide red facing brickwork. Provide 1no. set of timber double doors 2400mm wide x 2400mm high and 1no. 900mm wide x 2000mm high timber personnel door. Black PVC rainwater goods.

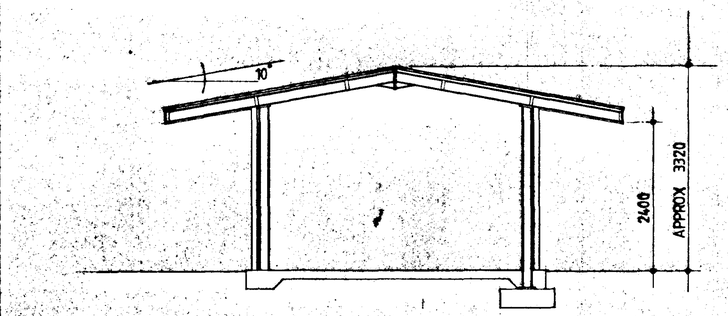


SECTION

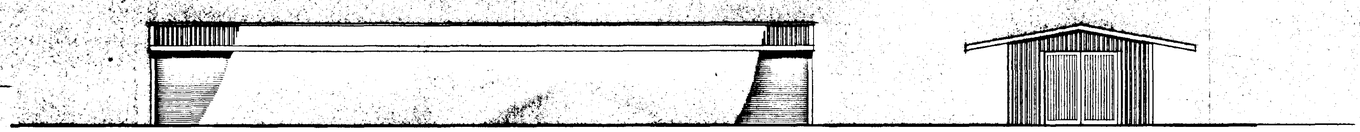

EAST AND WEST

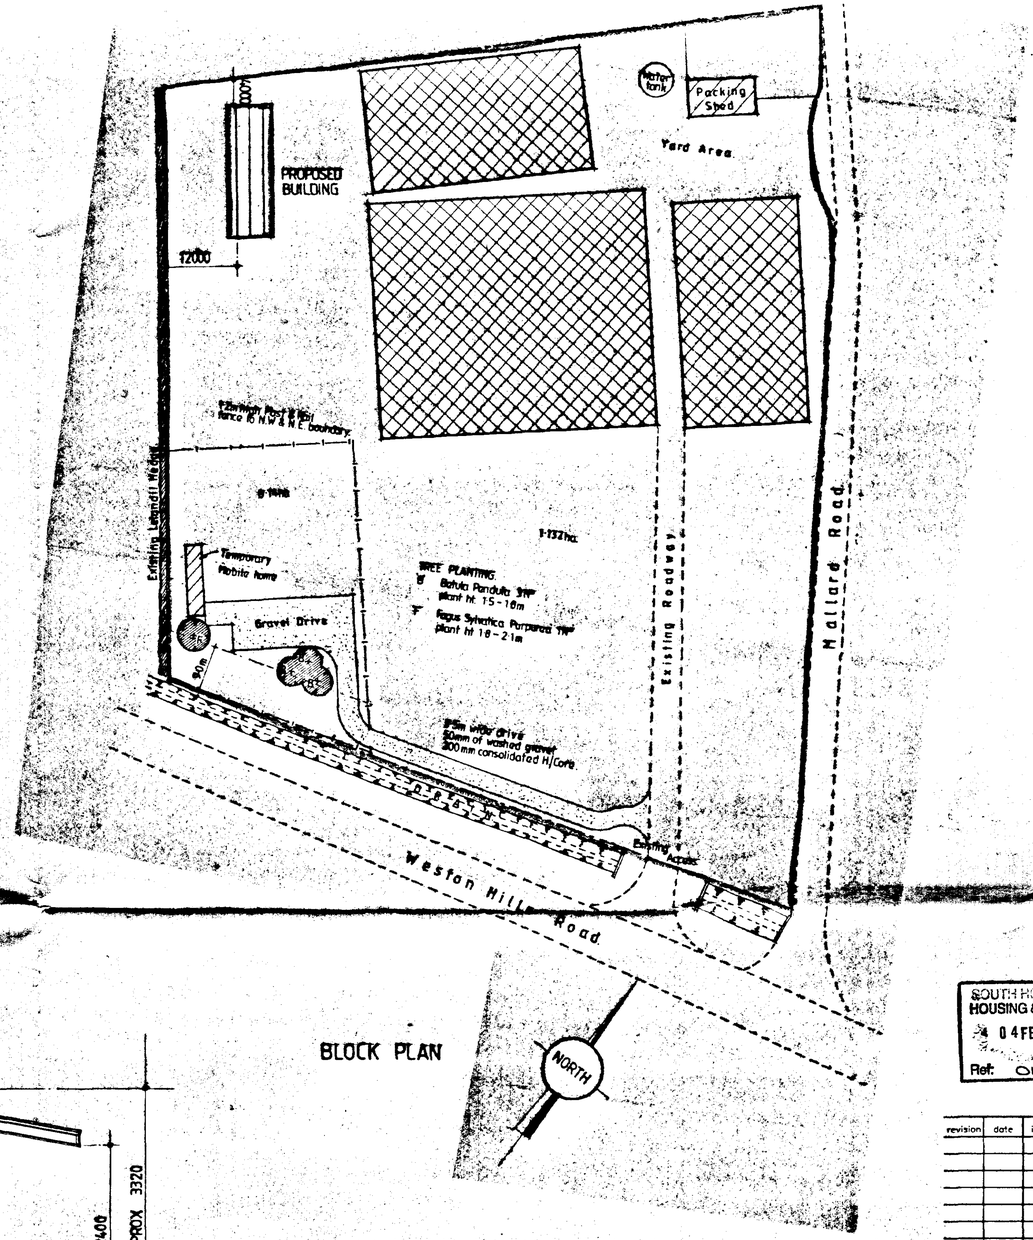

BLOCK PLAN

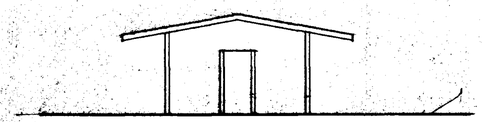

SOUTH

NORTH

SOUTH HOLLAND DC
HOUSING & PLANNING
04 FEB 1999
Ref: 0160/99

revision	date	init.	revision details

COOPER ARCHITECTURAL DESIGN
BRONAVON, HOCKLESGATE,
FLEET, SPALDING, LINC'S PE12 8LF
Tel/Fax: 01406 423782
Mobile: 0410 290692

Client.
MR & MRS. A. LEWIS.

Project.
PROPOSED HORTICULTURAL STORAGE BUILDING,
WESTON HILLS ROAD,
LOW FILLNEY
SPALDING,
LINC'S.

Drawing.

Scale	1:50 1:100 1:500	Drawing No.	9941
Date.	JAN. '99	Drawn.	

DETERMINED PLAN